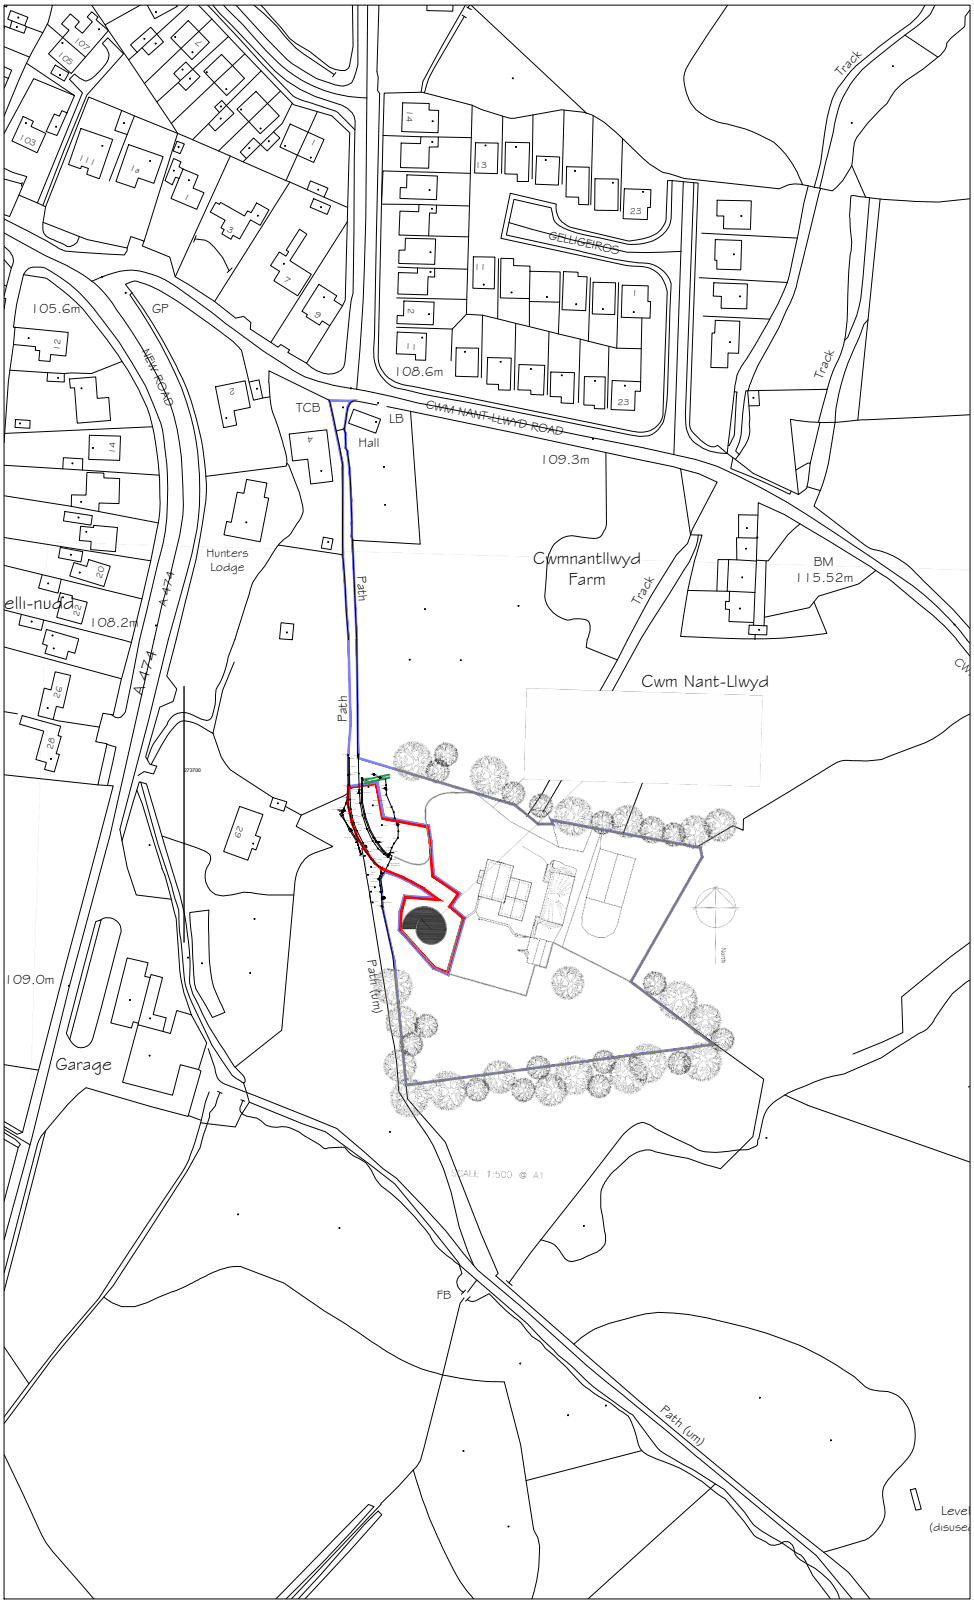
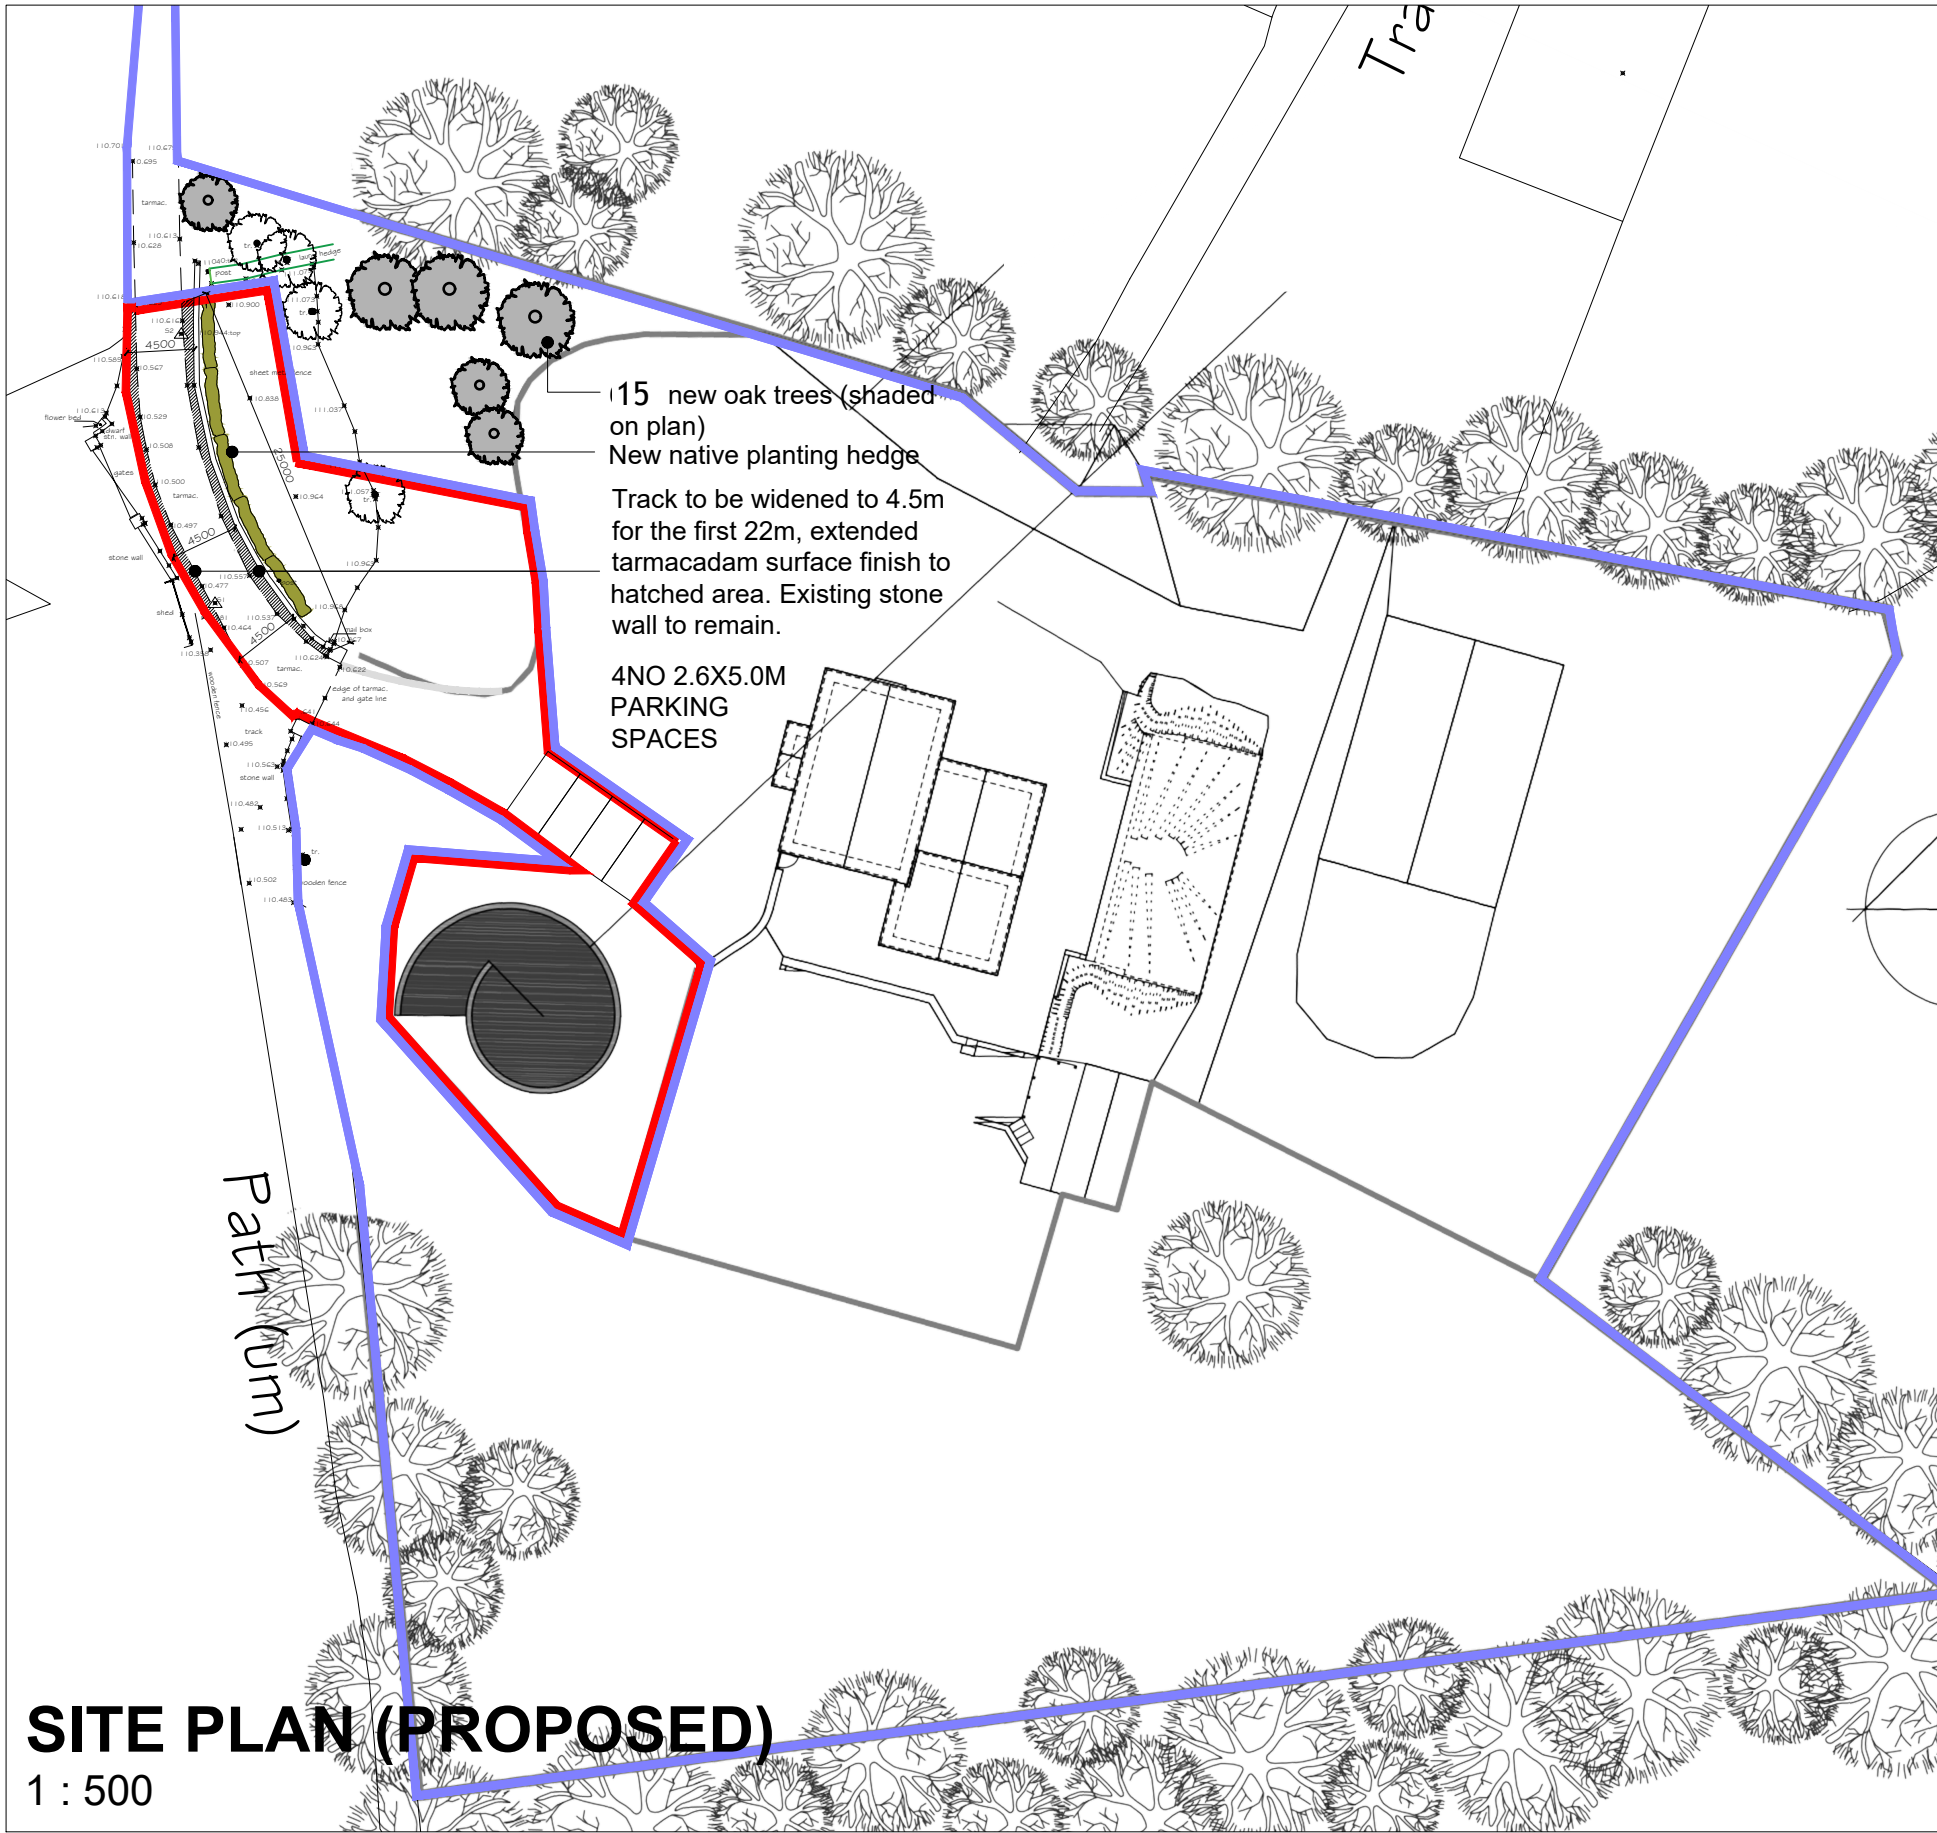


Project:
Mr M Davies
Llety'r Goff Farm, Rhos

Title:
SITE & LOCATION PLAN

Project number	Project Number	A3 - A100 rev D
Date	Issue Date	
Drawn by	JM	
Checked by	Checker	
Scale		As indicated