

NOTES :

KEY

PO1	08.05.25	First Issue	JA	RJ
REV	DATE	DESCRIPTION	DRAWN BY	APPR BY

DRAWING NUMBER :
C0428 - VPRN - 0003

BIM NUMBER
N/A

STATUS:
REV: PO1

PROJECT TITLE :
VAUGHAN PARK RESOLVEN 3G

DRAWING TITLE :
PROPOSED TYPICAL DETAILS


DATE : 08.05.25	JOB NO : VPRN
DRAWN BY : JA	SCALE : 1:250
APPROVED BY : RJ	PRINTED SIZE: A3

THIS DRAWING WAS DRAWN BY SOUTH WALES SPORTS GROUNDS AND IS CORRECT TO THE COMPANIES KNOWLEDGE
DO NOT SCALE FROM THIS DRAWING


CONTRACTORS MUST CHECK ALL DIMENSIONS ON SITE. ANNOTATED DIMENSIONS MAY REFLECT INACCURACIES ON SITE. ANY NOTICED DISCREPANCIES MUST BE REPORTED IMMEDIATELY TO SOUTH WALES SPORTS GROUND CONTRACTORS LTD.

CONTRACTORS TO REFER TO THE SPECIFICATION BY DEFAULT.
RESIDUAL RISKS ARE NOT HIGHLIGHTED IN THIS DRAWING AND FURTHER INFORMATION SHOULD BE SOUGHT


ALWAYS CHECK FOR LATER REVISIONS OF THIS DRAWING

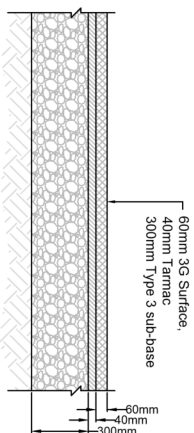

TYPICAL 3G SURFACE
SCALE 1:25

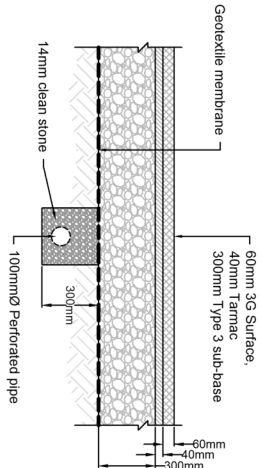

TYPICAL LATERAL DRAIN DETAIL
SCALE 1:25

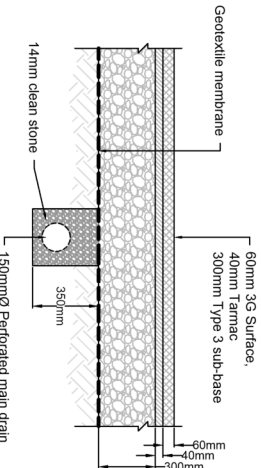


TYPICAL MAIN DRAIN DETAIL
SCALE 1:25


PIPE BEDDING DETAILS	
PIPE DIAMETER	GRANULAR MATERIAL SIZE
100mm	10mm nominal single size
150mm	10mm or 14mm nominal single size
150mm - 500mm	10mm, 14mm or 20mm nominal single size
OVER 500mm	10mm, 14mm, 20mm or 40mm single size

Note:
Granular material for bedding and sidefill to conform to BS EN 12620:2002


ROCKER PIPE	
PIPE DIAMETER	ROCKER LENGTH
600-800mm	600mm
800-1750mm	1000mm
>8750mm	1250mm

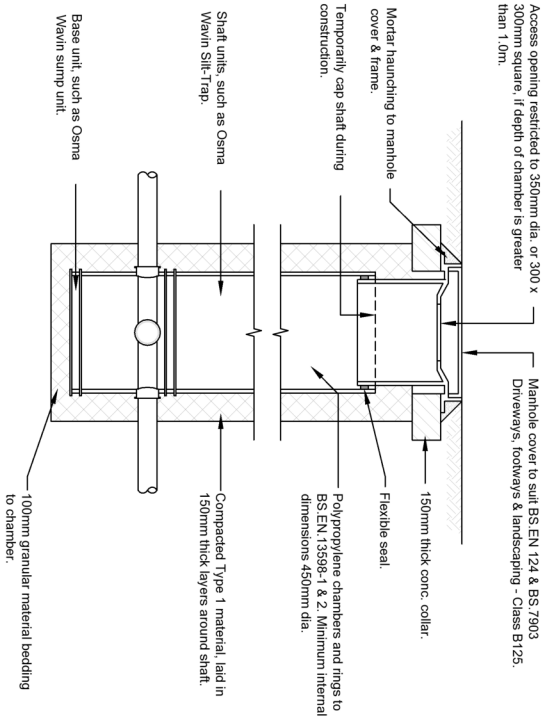


NON-ENTRY SILT TRAP CHAMBER
SCALE 1:25

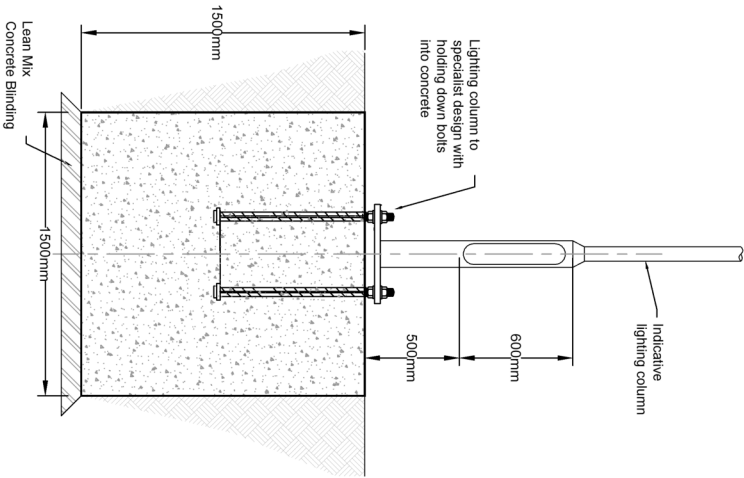


TYPICAL 10m RAISE AND LOWER
LIGHTING COLUMN BASE
SCALE 1:25

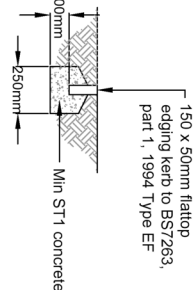

KERB TYPE EF
SCALE 1:25

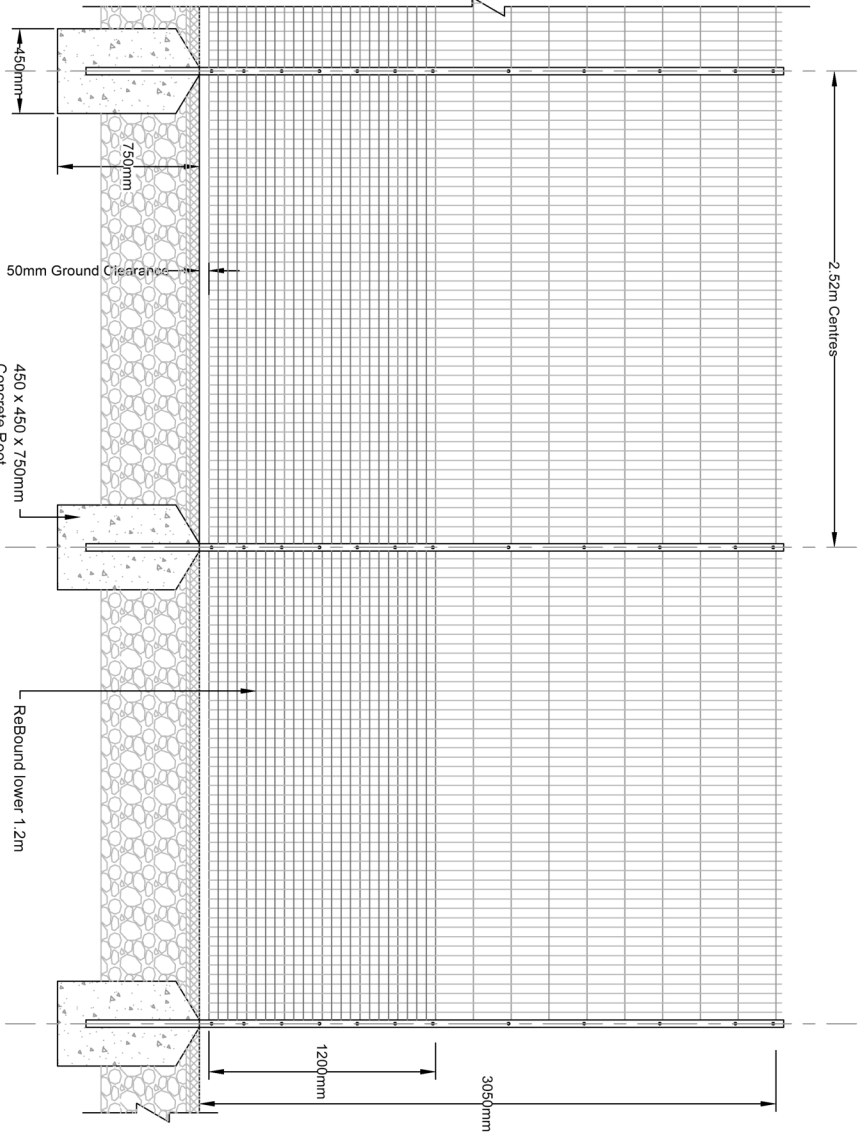

TYPICAL 3m TWIN WIRE REBOUND FENCE ELEVATIONAL SECTION
SCALE 1:25

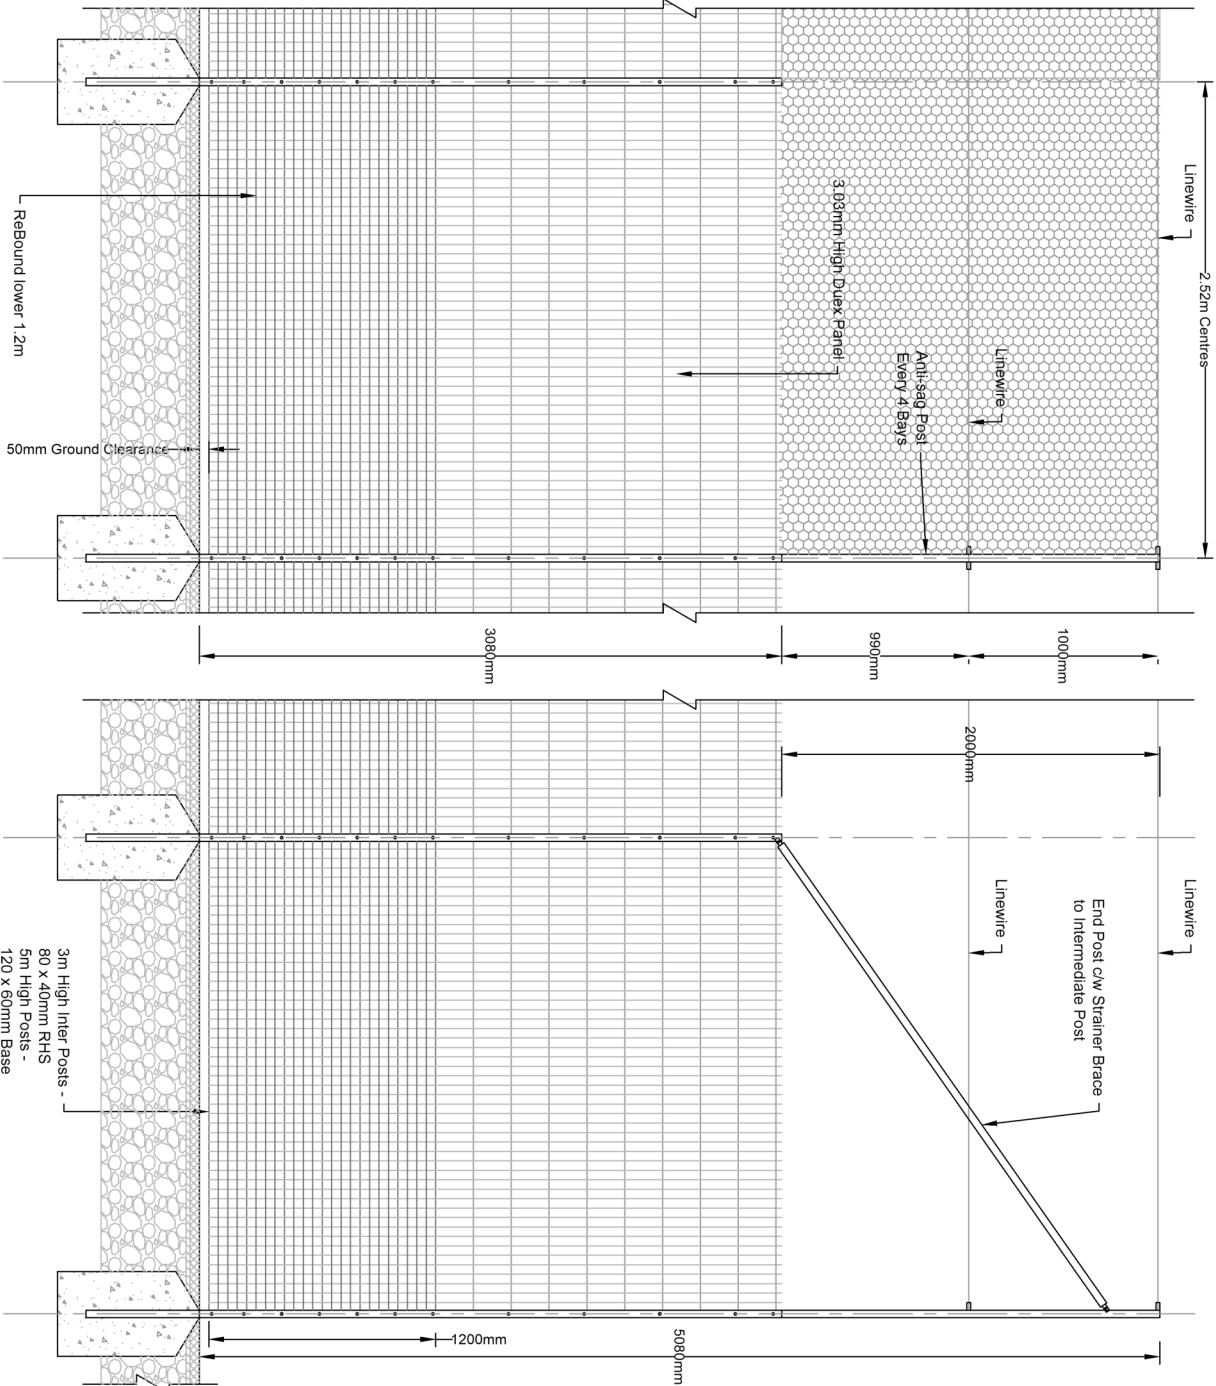

TYPICAL 5m BALL STOPPING FENCE (3m = 2m NETTING)
ELEVATIONAL SECTION
SCALE 1:25

