


Location Plan

Site Address: Water Treatment Works, Phoenix Wharf, Phoenix Wharf Access Road, Port Talbot, SA13 1RA



Date Produced: 01-Aug-2025

Scale: 1:1250 @A3

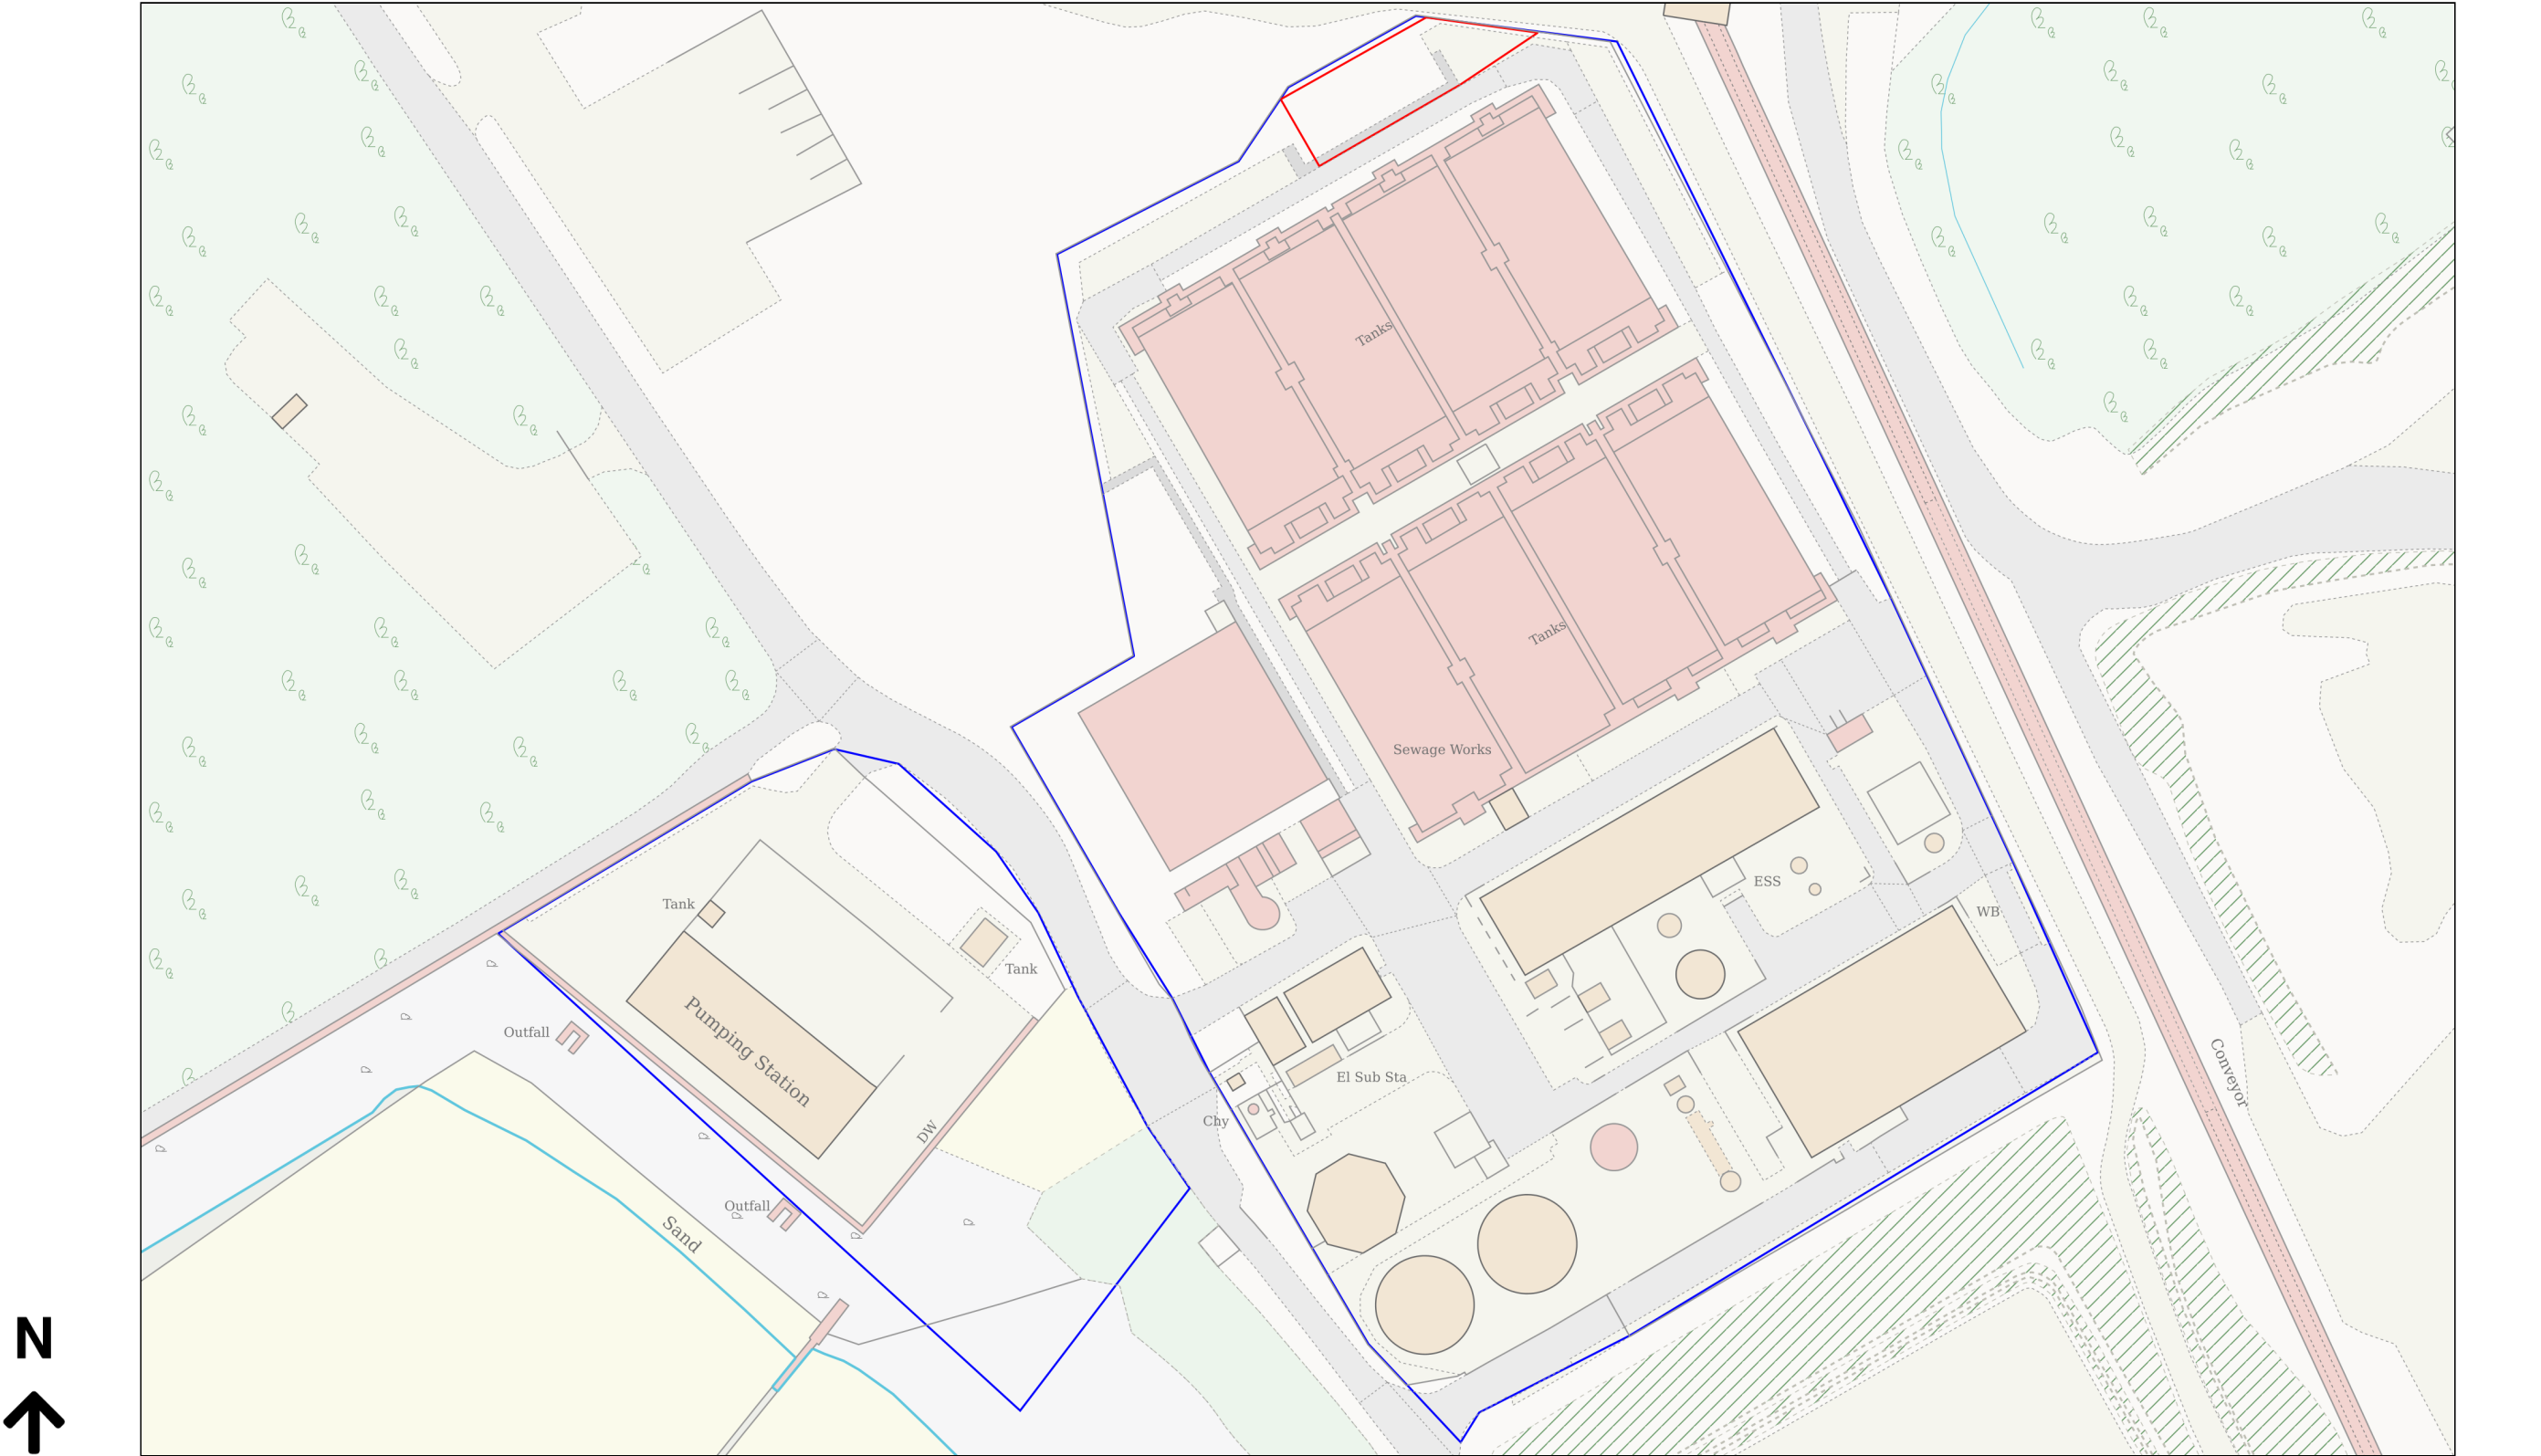

Planning Portal Reference: PP-13922931v1