



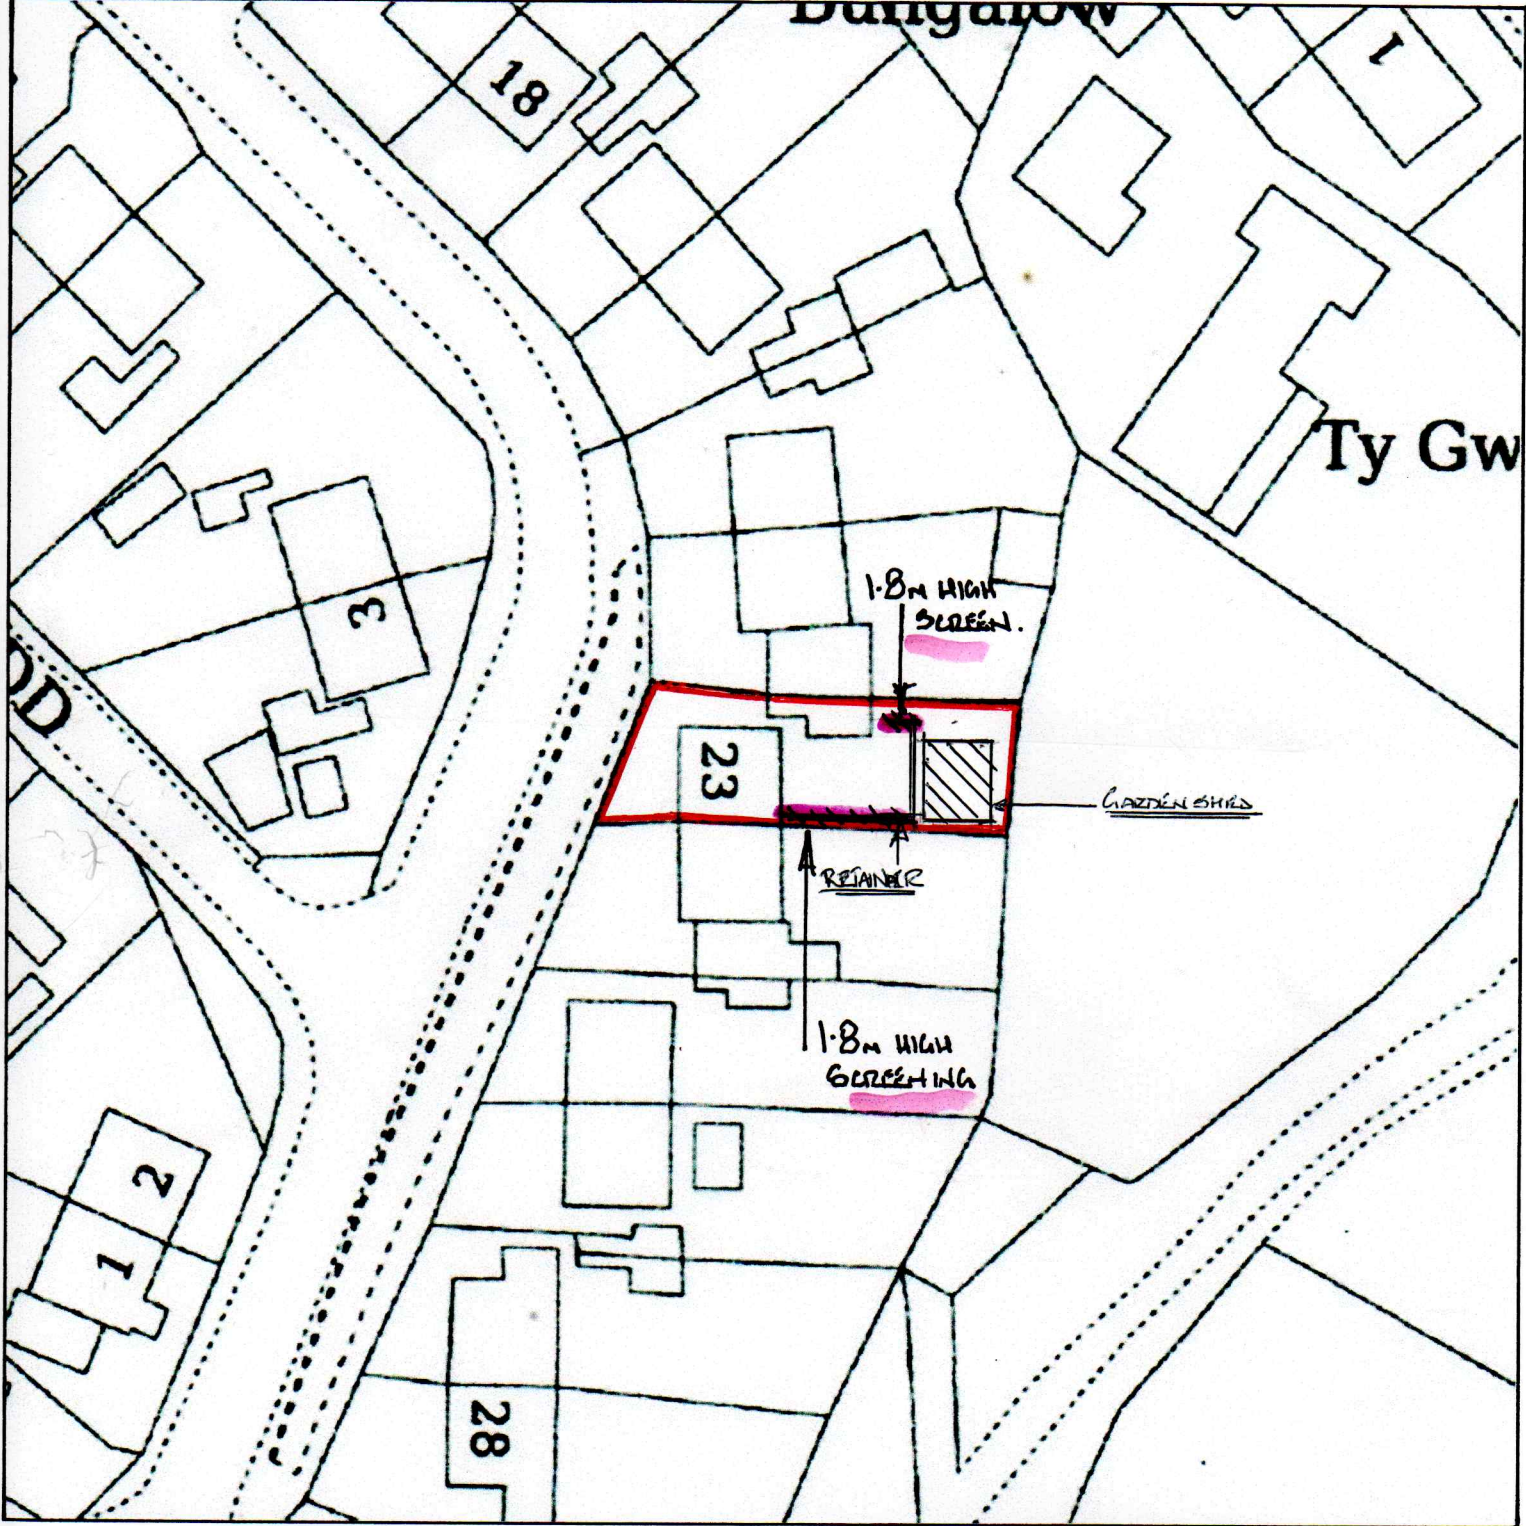

1:500 SCALE

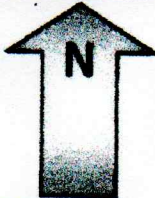

23 WOODLAND ROAD

GLYNCEORNG.

SA13 3BS

25m @ A4

