



THIS IS A RETROSPECTIVE
APPLICATION

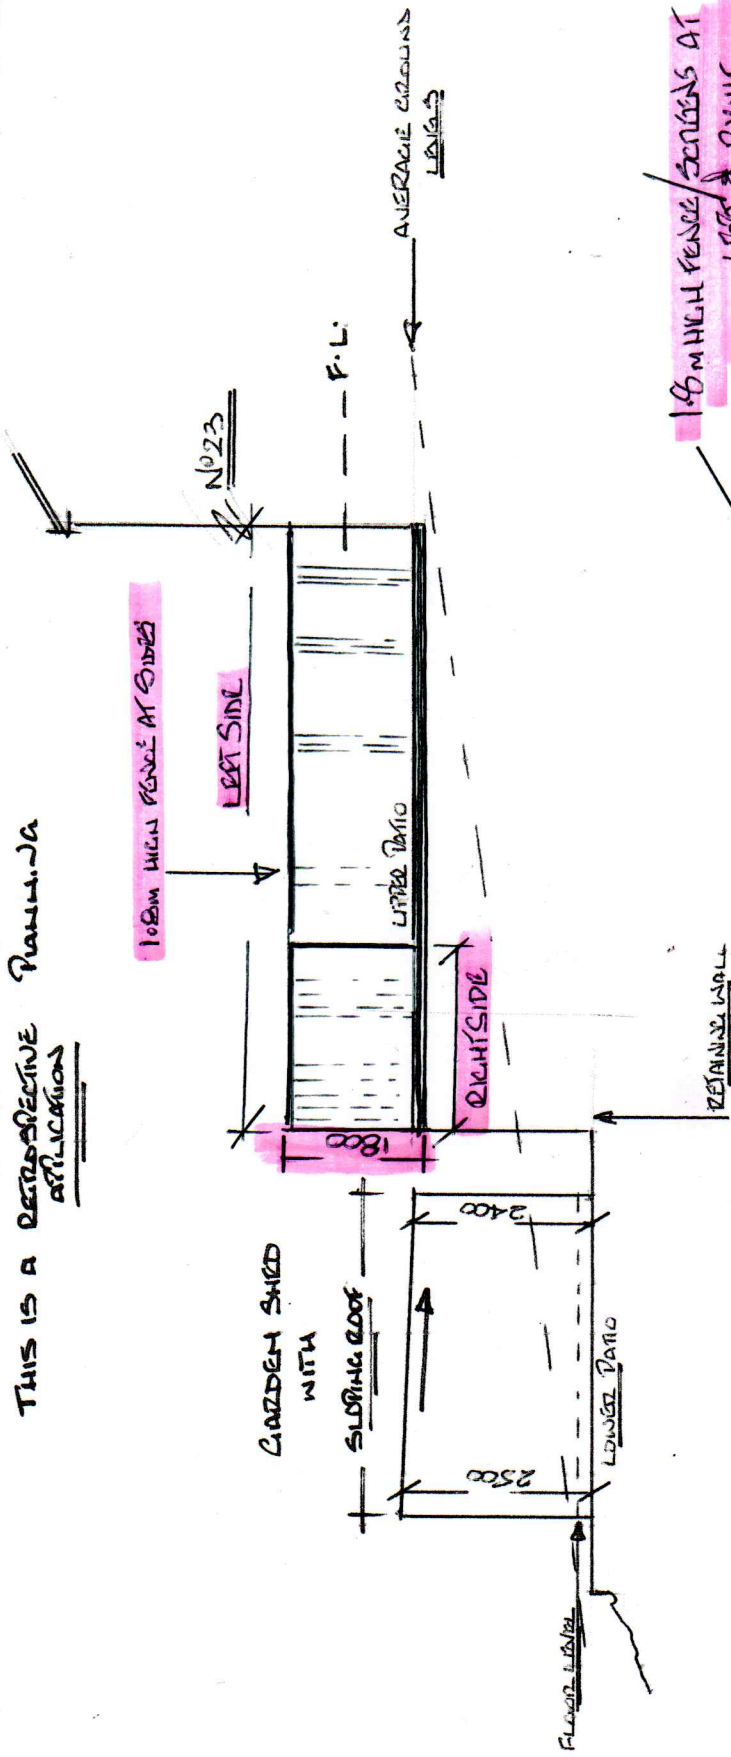

TYPICAL CROSS SECTION

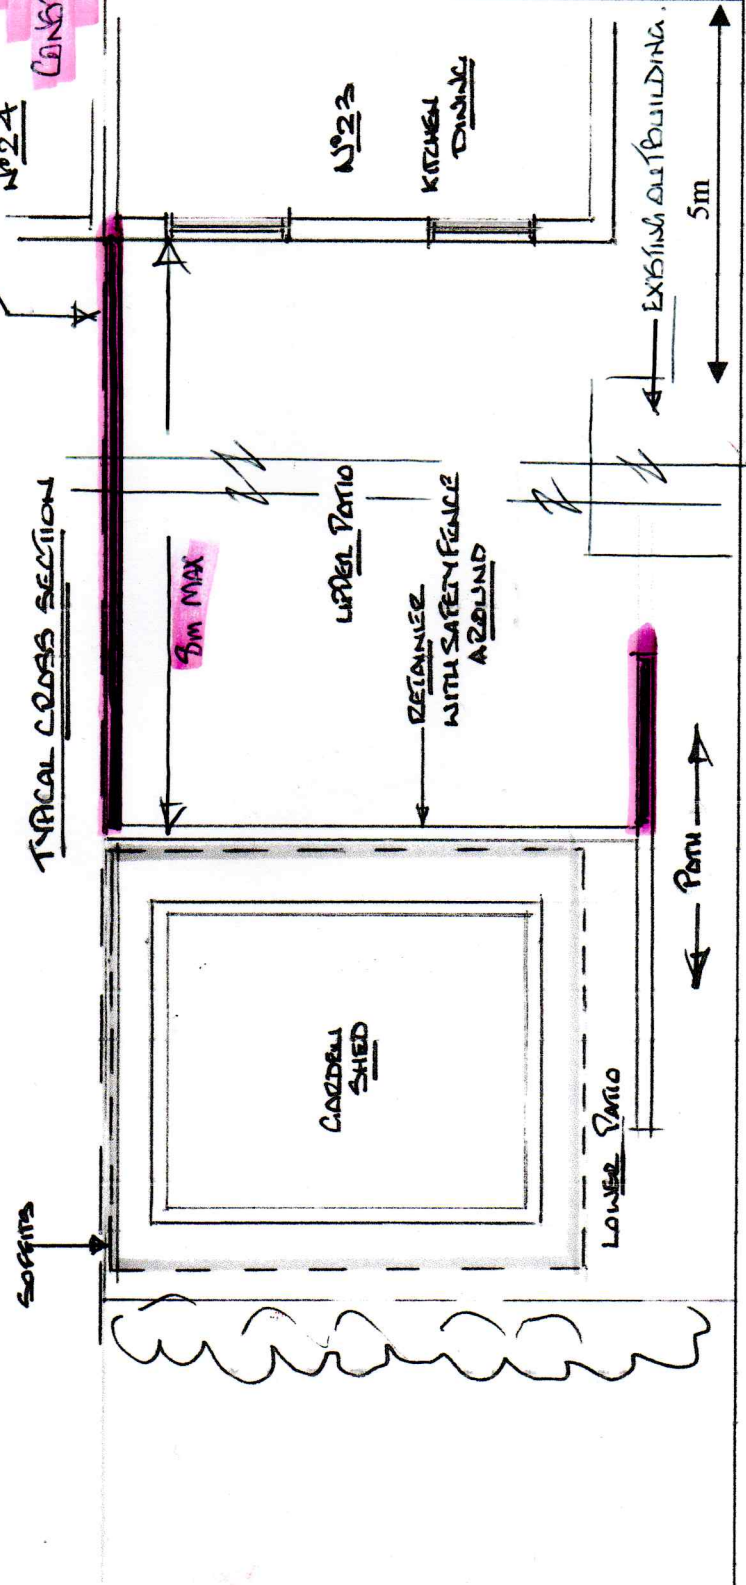

Garden Shed & Retaining Wall.

23 Woodland Road
Glyncorrwg
SA13 3BS
Drg No 12.C
Scale 1:100 @A4