


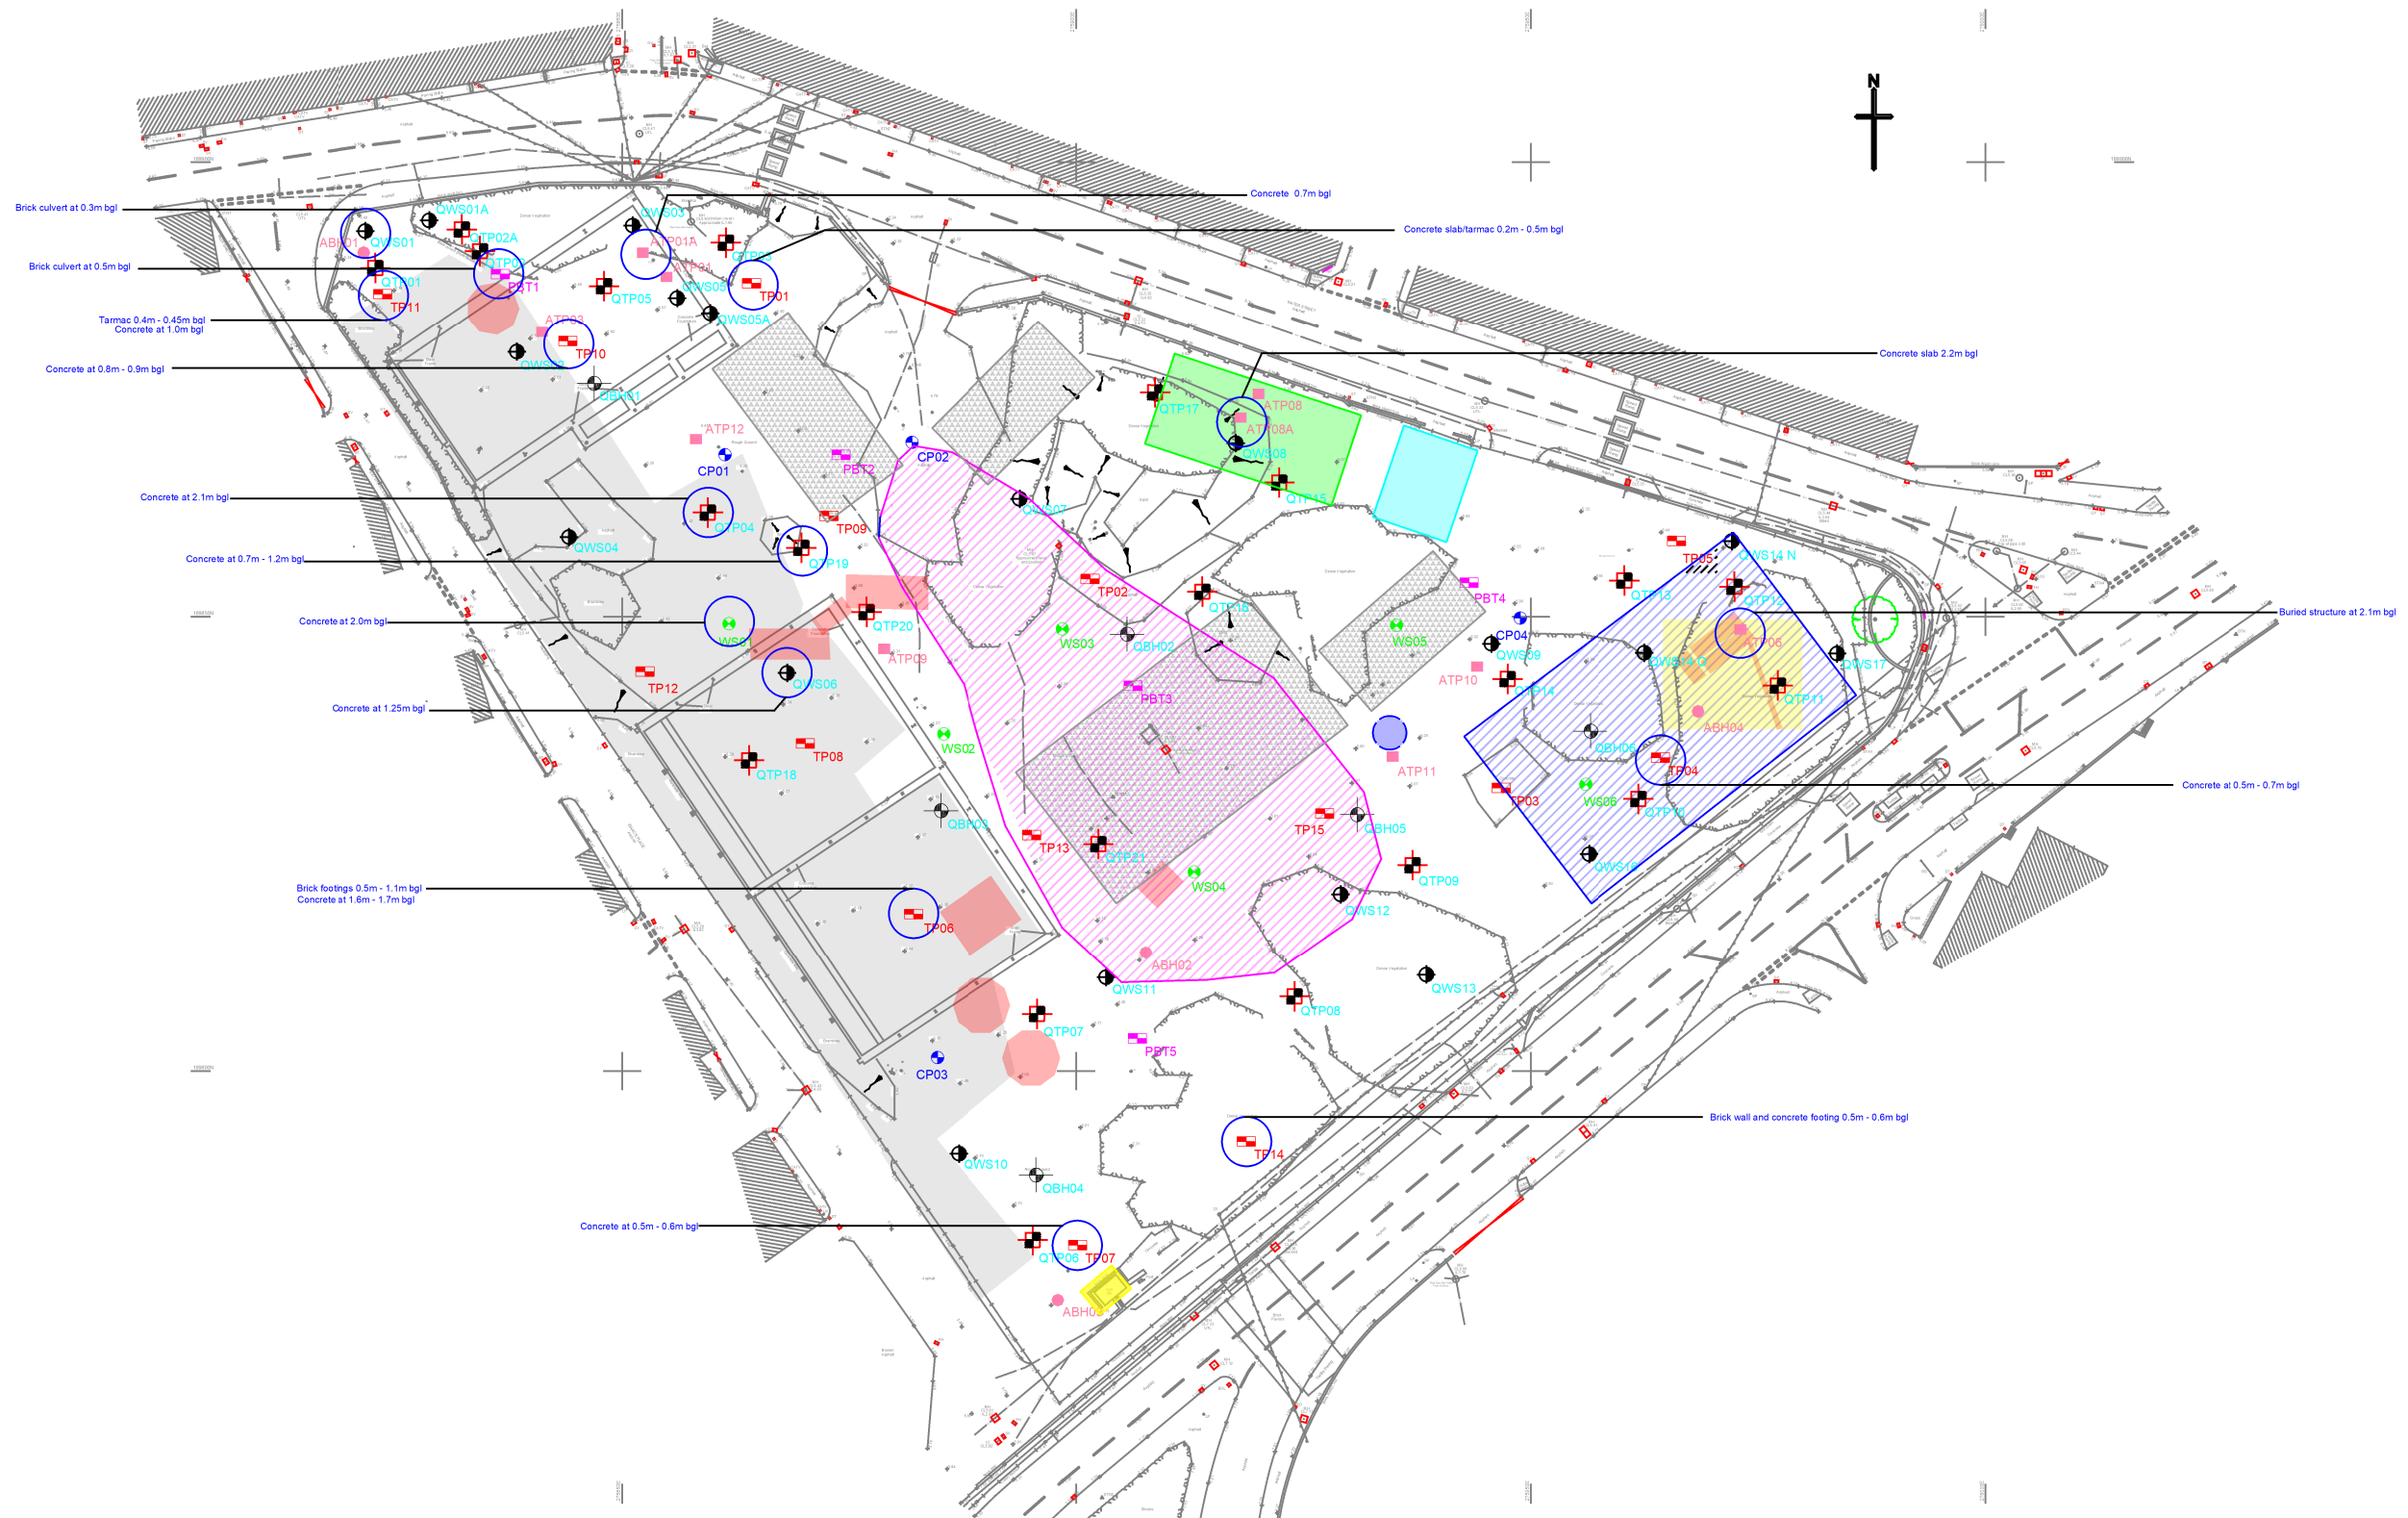

CLIENT
ALDI STORES LIMITED
PROJECT TITLE
AFAN WAY, PORT TALBOT
PLAN TITLE
OBSTRUCTION LOCATION PLAN

DATE
DECEMBER 2021
SCALE
NTS
PLAN NUMBER
GRO-21252-P07

Rev.	Details	Date

Status
Preliminary
Draft
Issued
For Comment
Approved

Notes
APPROXIMATE CABLE PERCUSSIVE BOREHOLE LOCATION
APPROXIMATE WINDOWLESS SAMPLE BOREHOLE LOCATION
APPROXIMATE TRIAL PIT LOCATION
APPROXIMATE PLATE LOAD TEST LOCATION

