


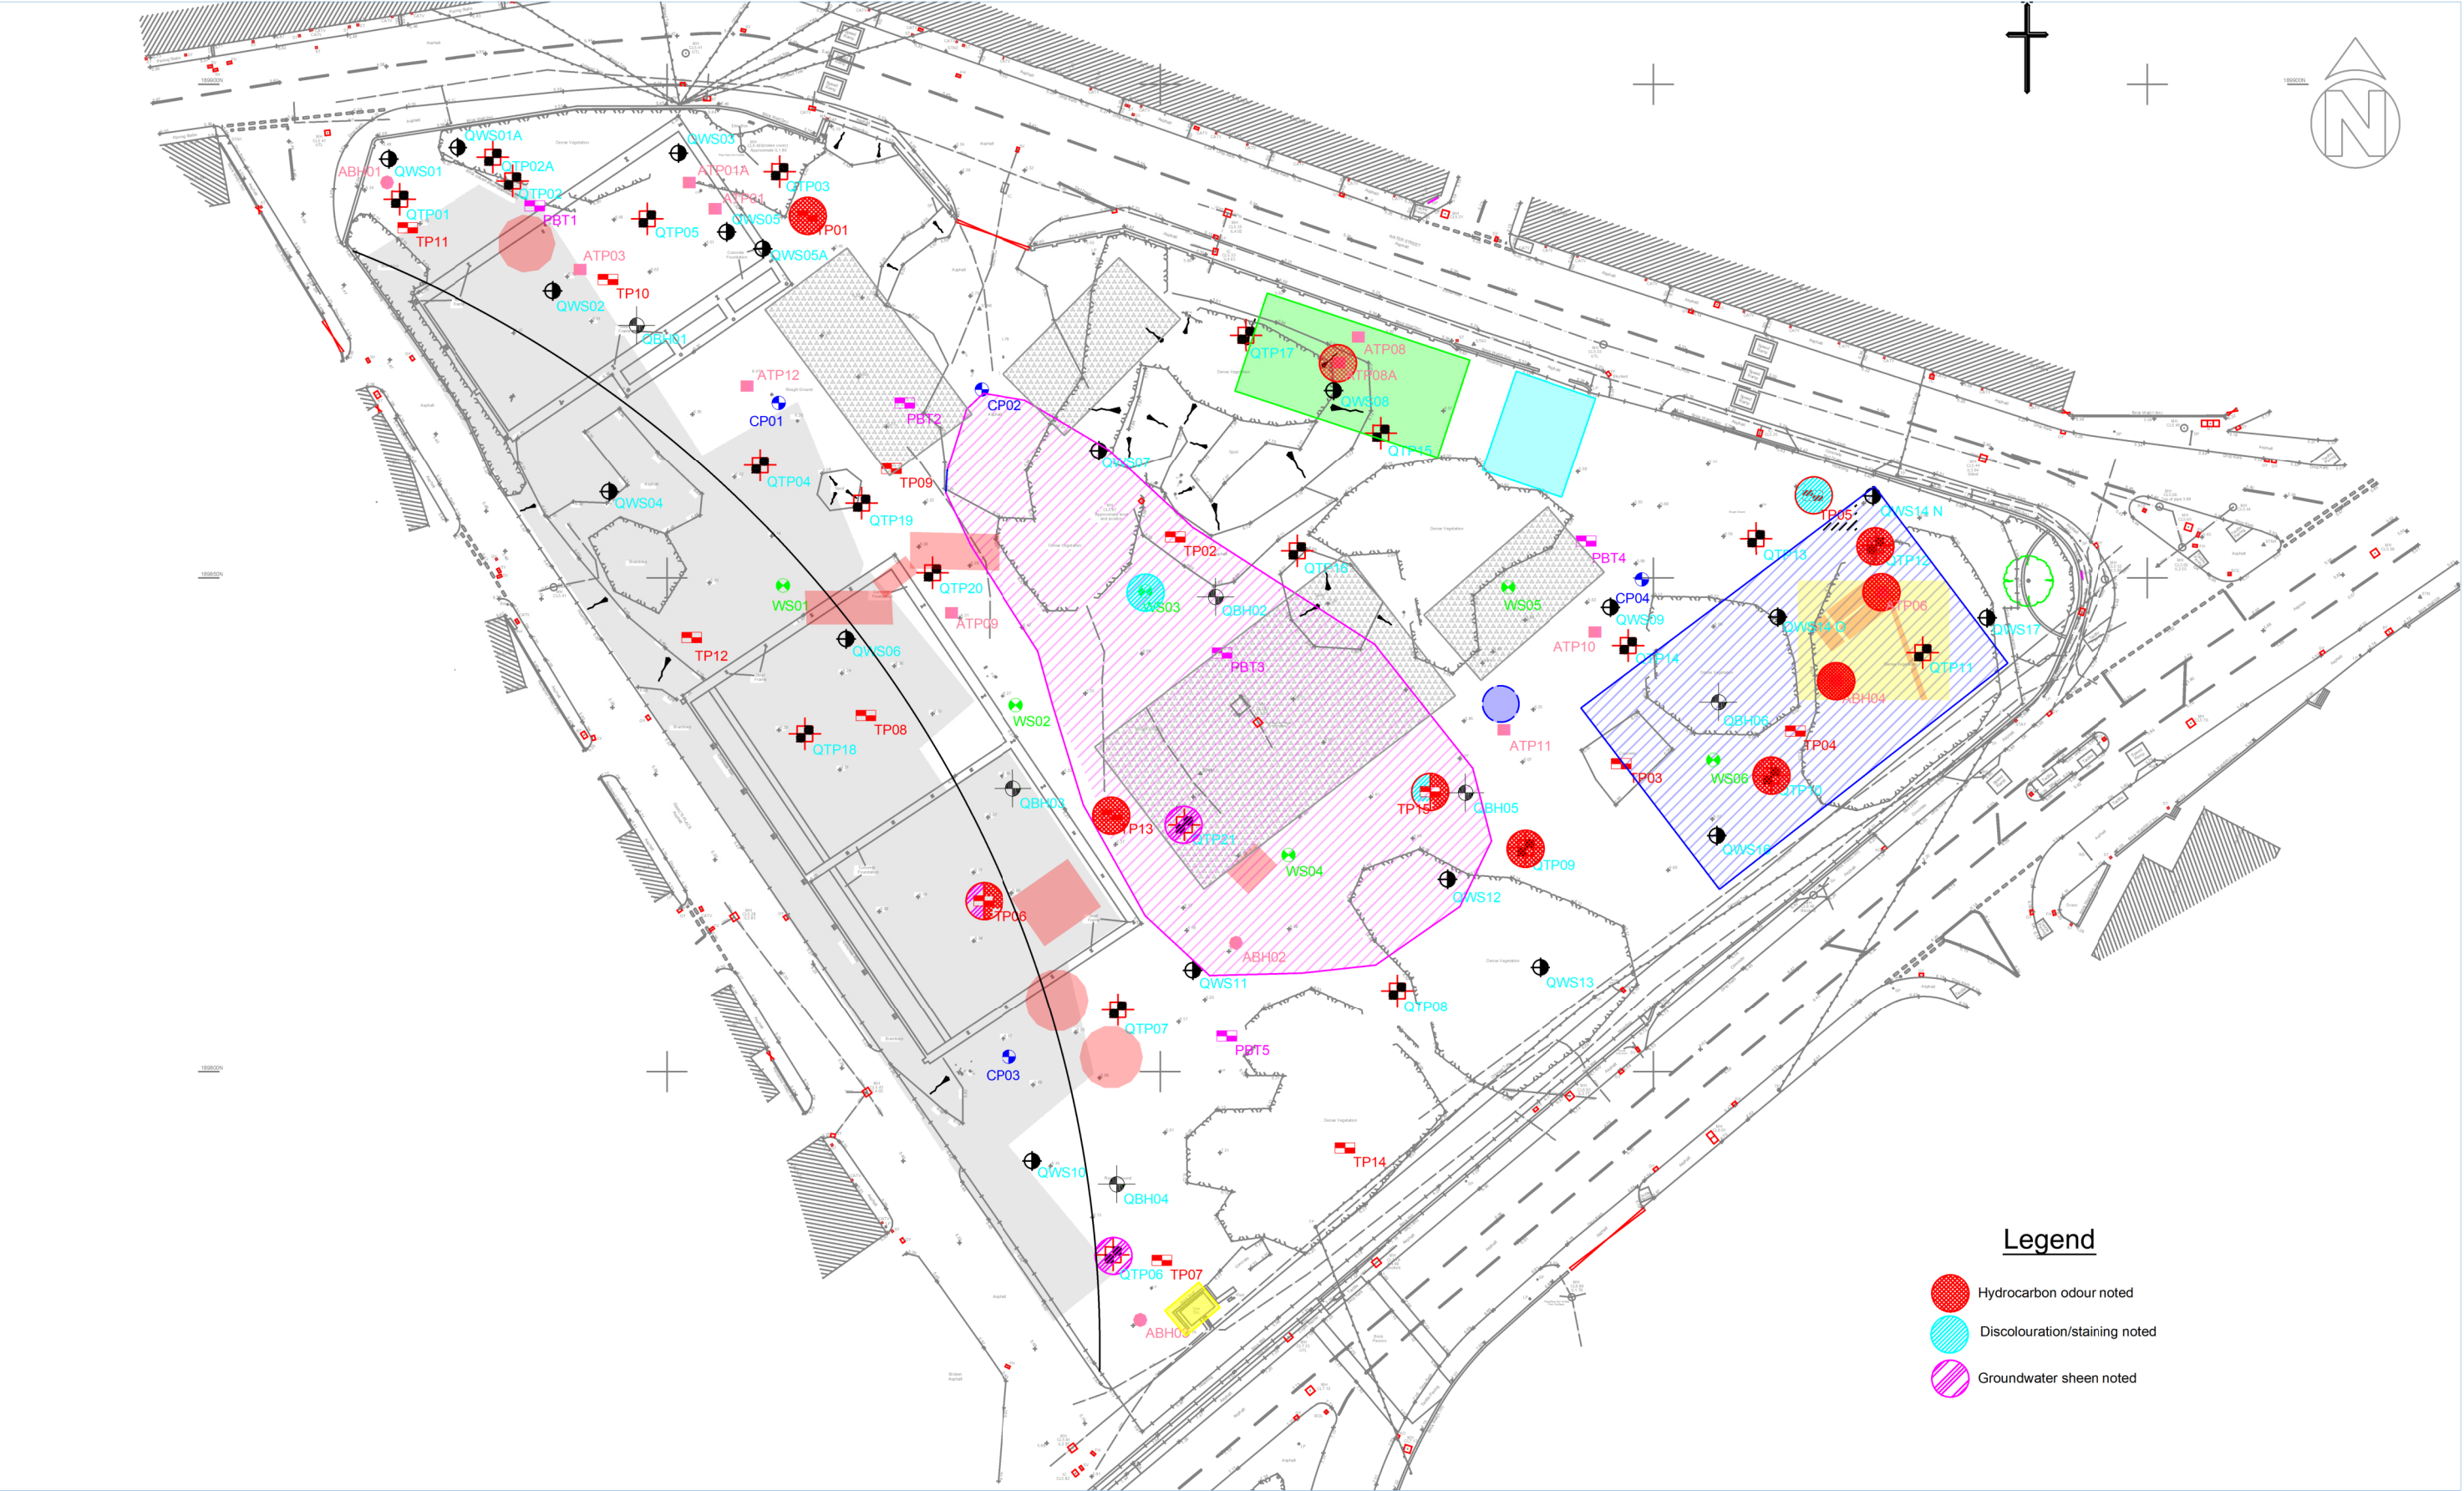

GROUNDTECH CONSULTING	CLIENT	DATE				Status		Notes APPROXIMATE CABLE PERCUSSIVE BOREHOLE LOCATION APPROXIMATE WINDOWLESS SAMPLE BOREHOLE LOCATION APPROXIMATE TRIAL PIT LOCATION APPROXIMATE PLATE LOAD TEST LOCATION
	ALDI STORES LIMITED	DECEMBER 2021				Preliminary		
	PROJECT TITLE	SCALE				Draft		
	AFAN WAY, PORT TALBOT	NTS				Issued		
	PLAN TITLE	PLAN NUMBER				For Comment		
	OLFACTORY EVIDENCE OF CONTAMINATION PLAN	GRO-21252-P04	Rev.	Details	Date	Approved		