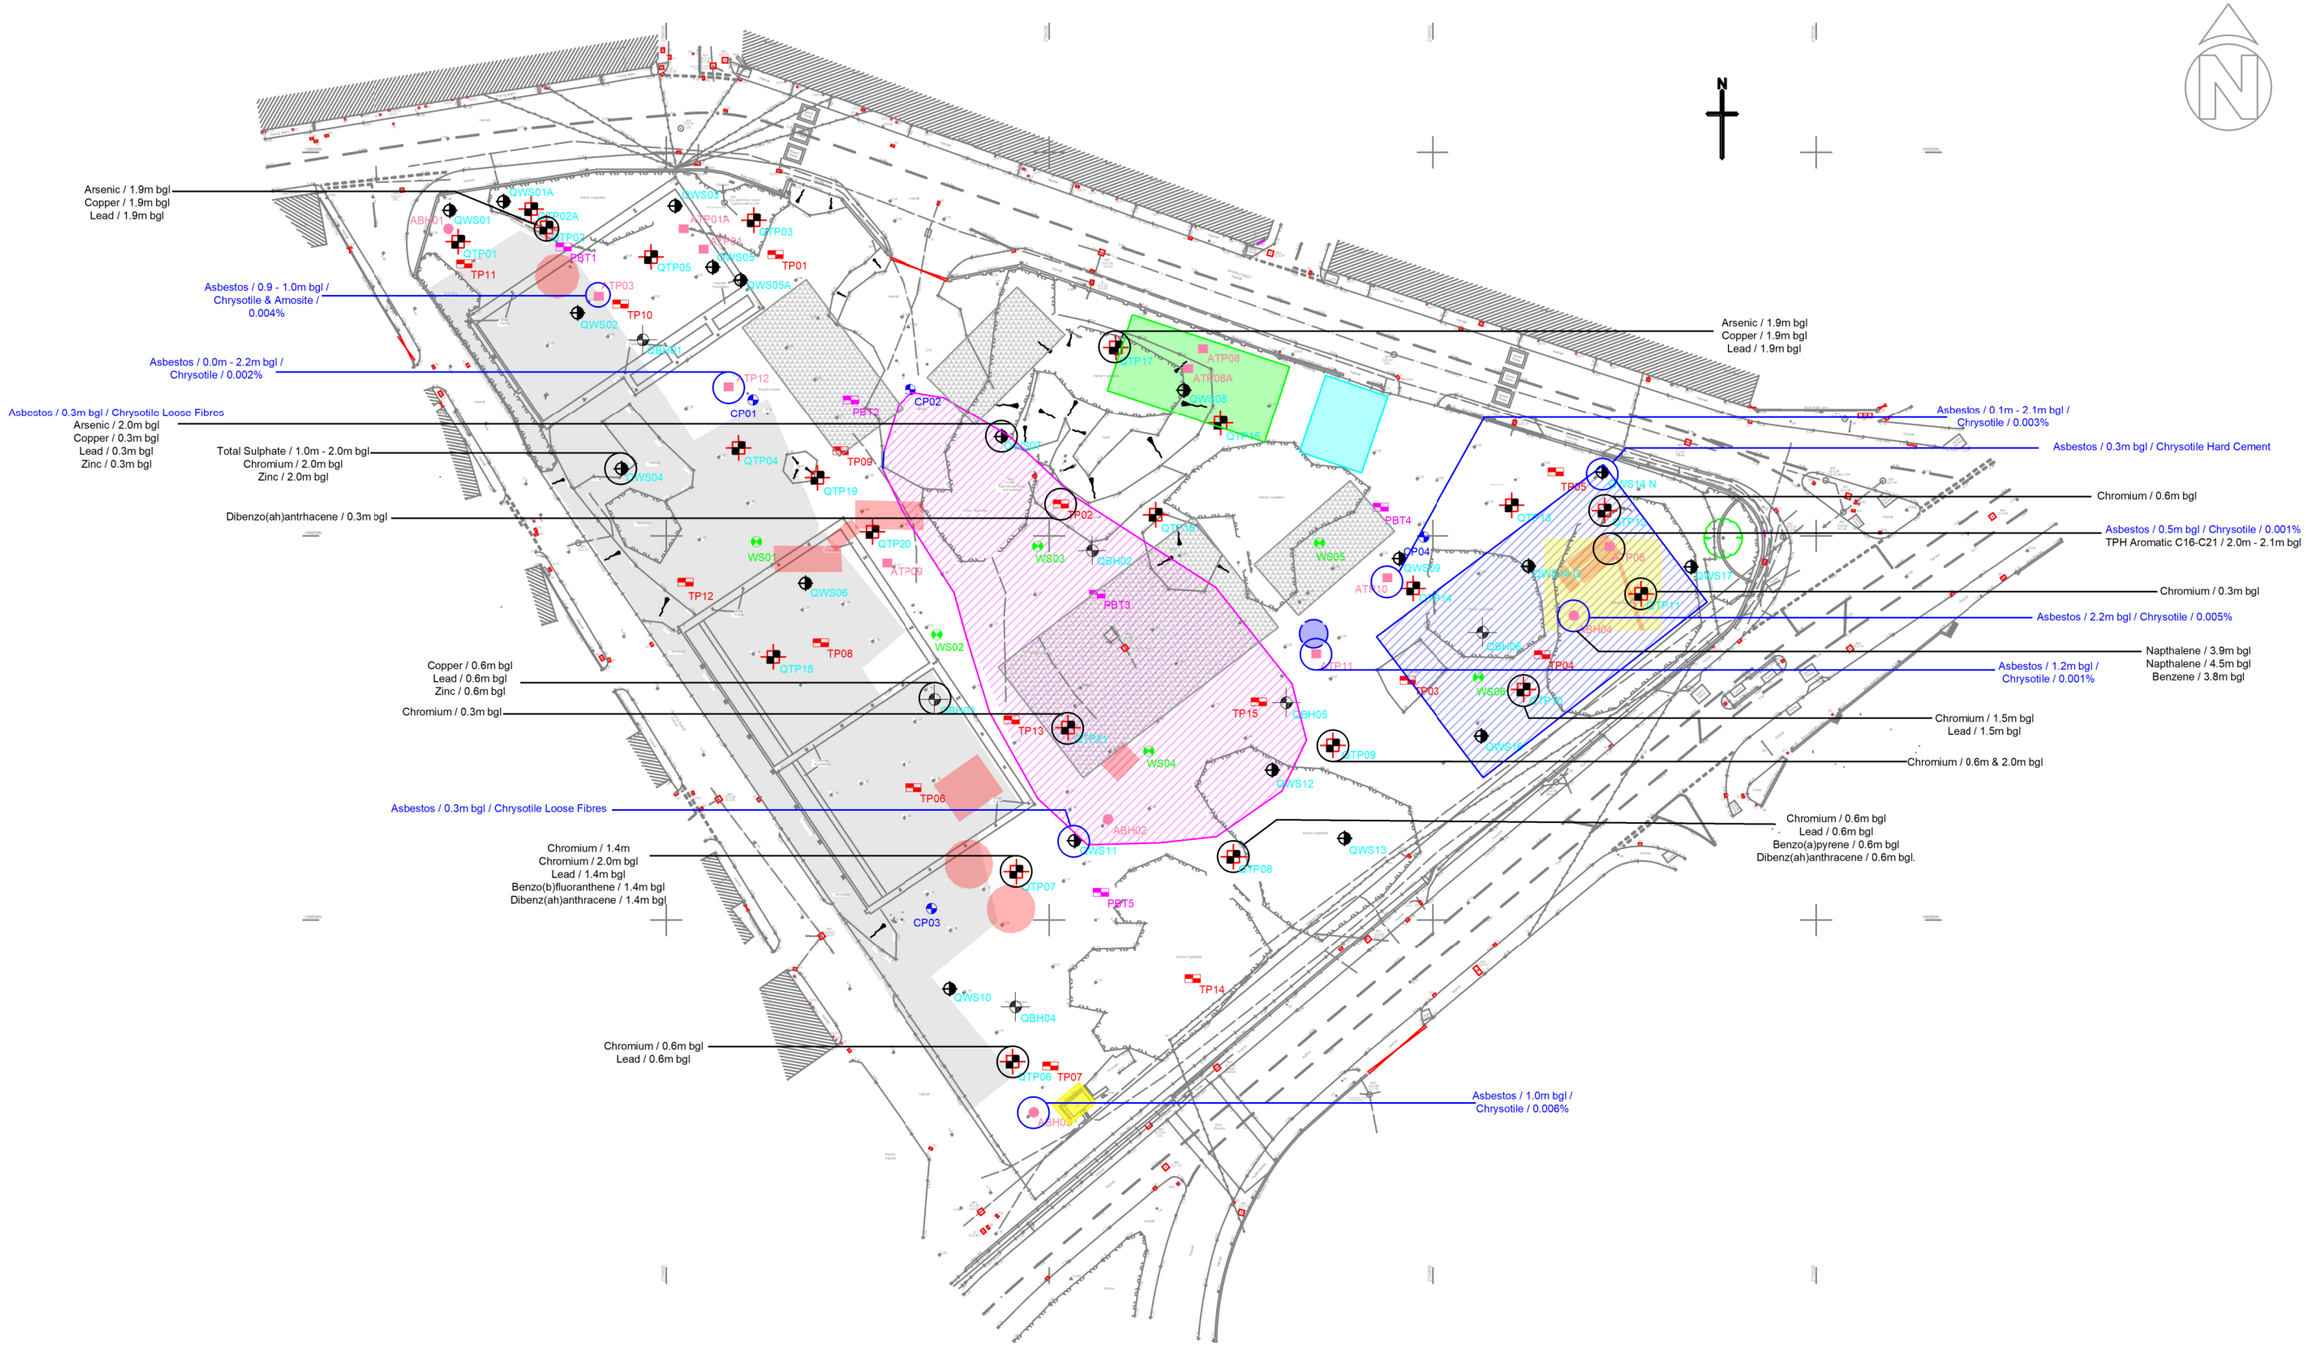

GROUNDTECH CONSULTING	CLIENT	ALDI STORES LIMITED	DATE	DECEMBER 2021			
	PROJECT TITLE	AFAN WAY, PORT TALBOT	SCALE	NTS			
	PLAN TITLE	LABORATORY TESTING CONTAMINATION PLAN	PLAN NUMBER	GRO-21252-P06	Rev.	Details	Date

Status	
Preliminary	
Draft	
Issued	●
For Comment	
Approved	

Notes

- APPROXIMATE CABLE PERCUSSIVE BOREHOLE LOCATION
- APPROXIMATE WINDOWLESS SAMPLE BOREHOLE LOCATION
- APPROXIAMTE TRIAL PIT LOCATION
- APPROXIAMTE PLATE LOAD TEST LOCATION