


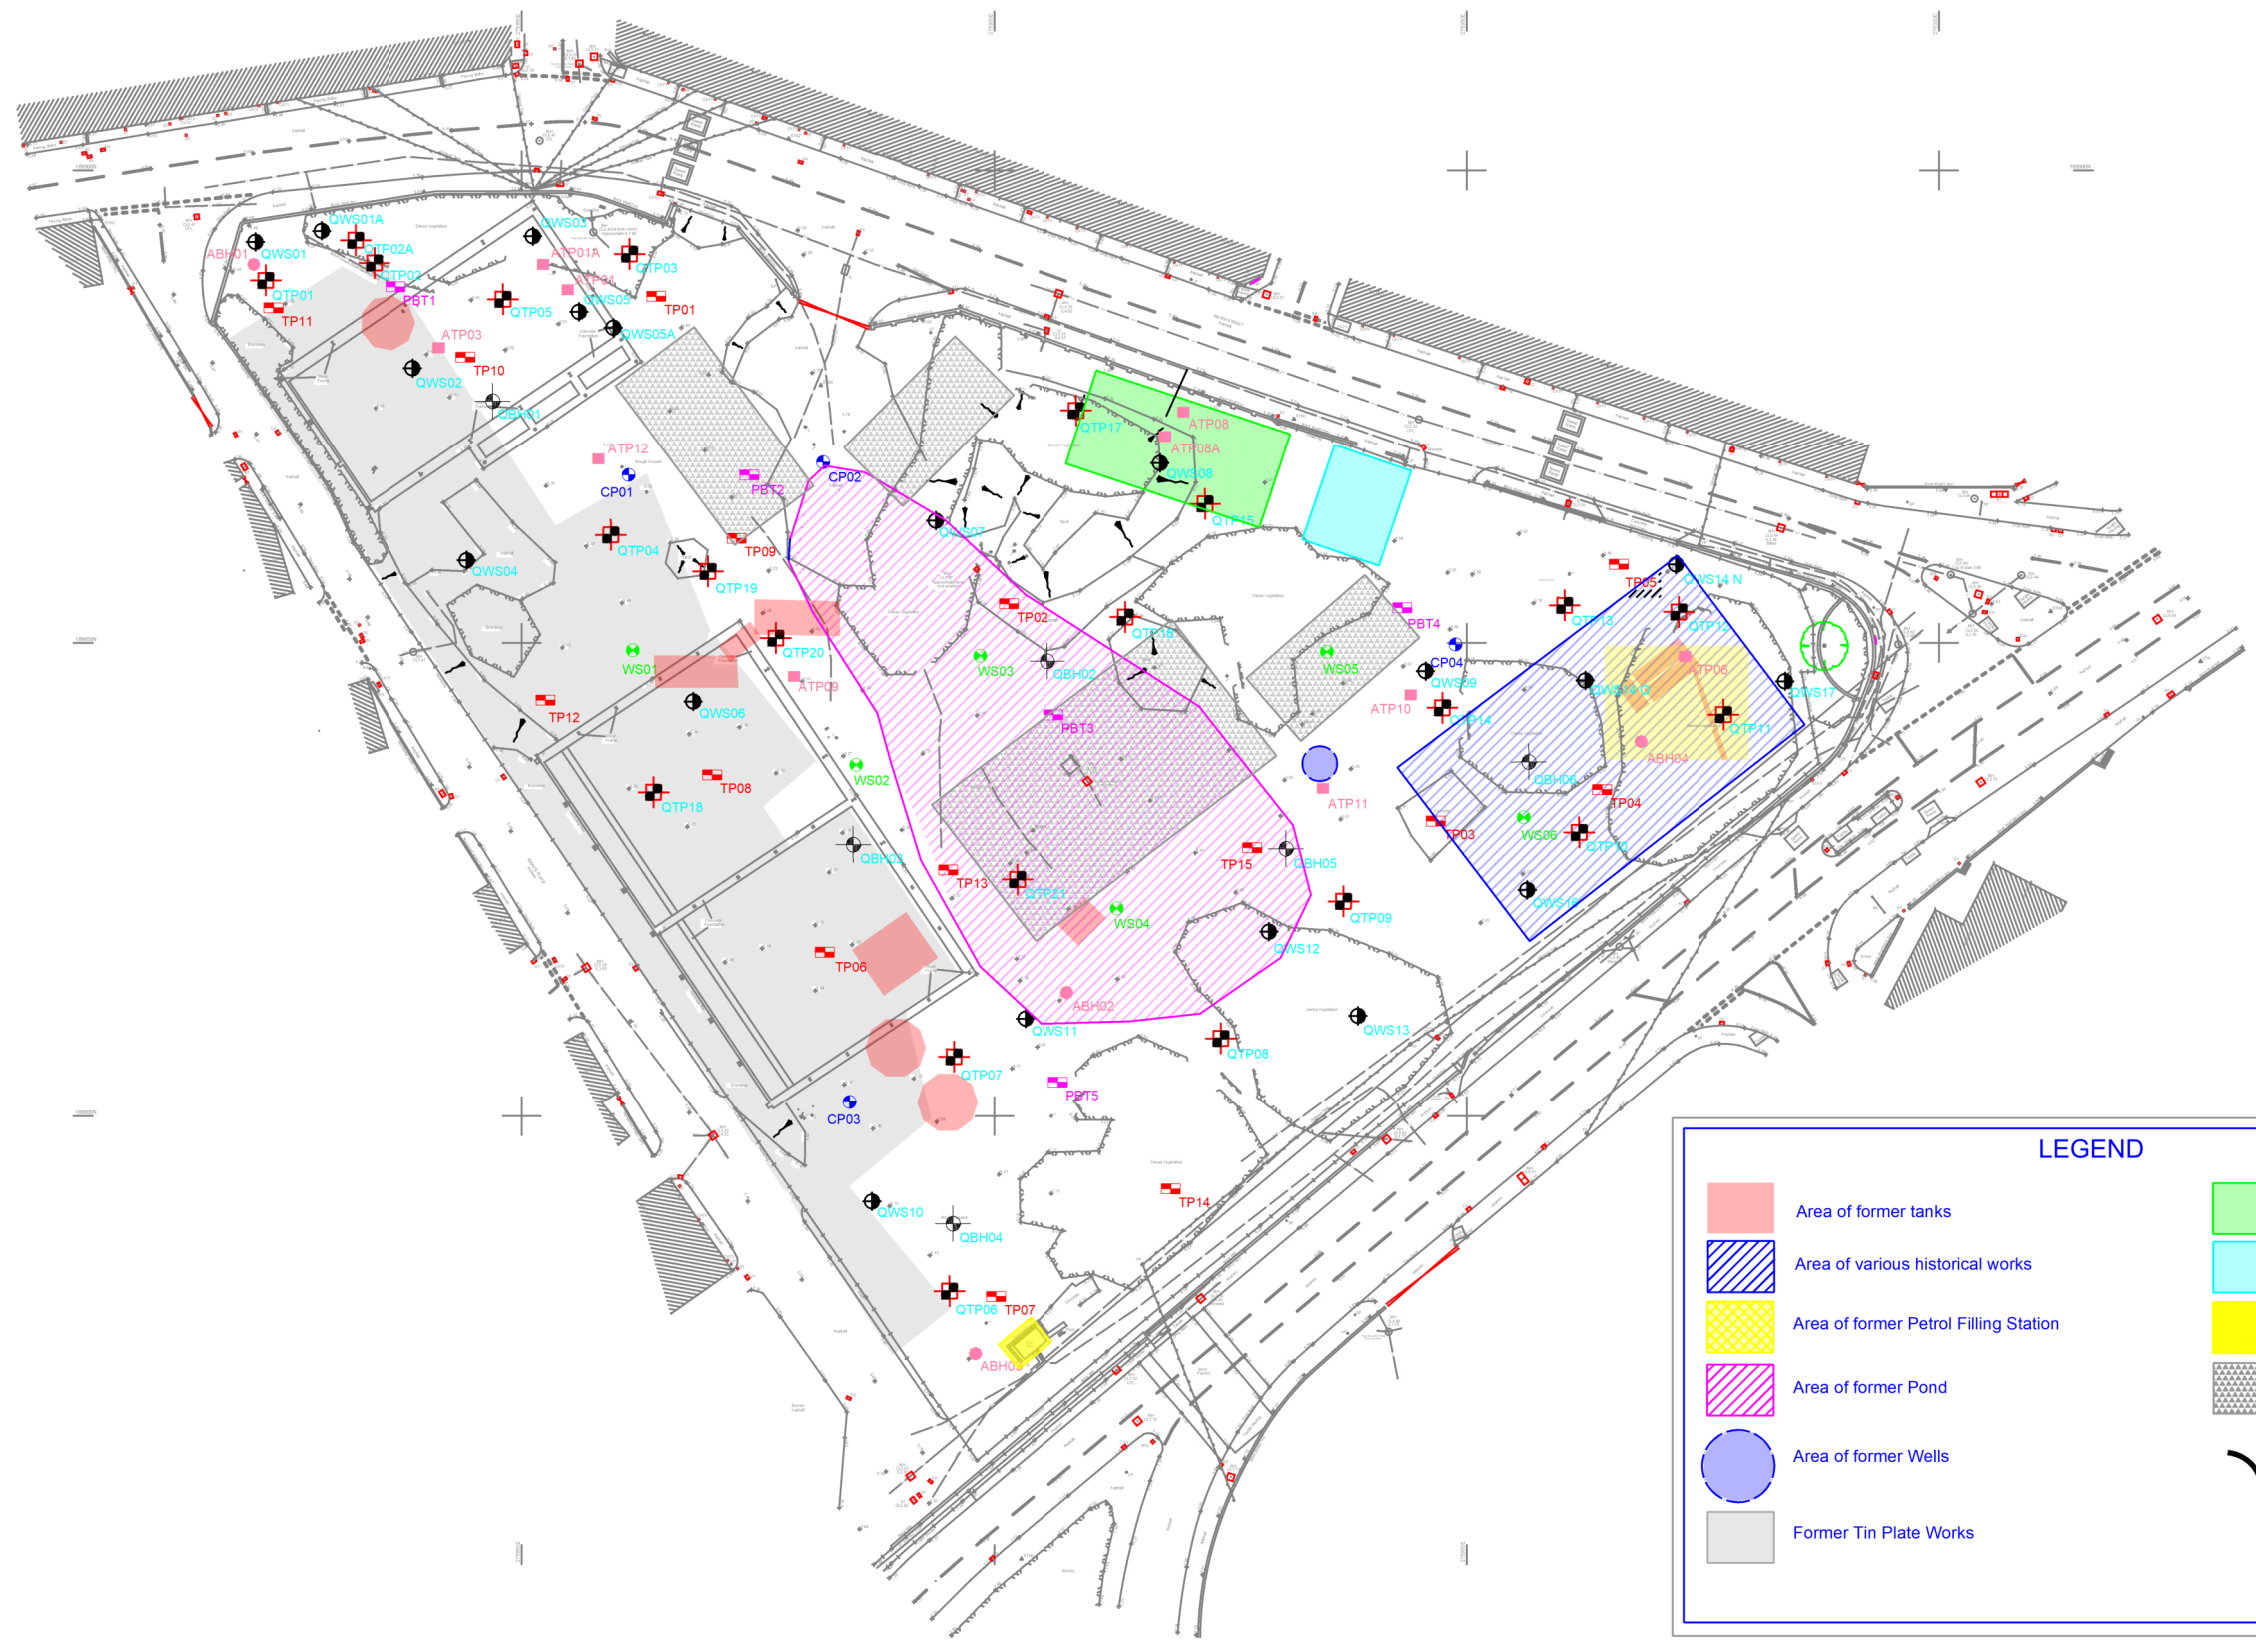

LEGEND

Area of former tanks

Area of various historical works

Area of former Petrol Filling Station

Area of former Pond

Area of former Wells

Former Tin Plate Works

Former residential buildings

Former Mortuary

Substation

Former Corporation Depot

Historical Railway

GROUNDTECH

CONSULTING

CLIENT
ALDI STORES LIMITED
PROJECT TITLE
AFAN WAY, PORT TALBOT
PLAN TITLE
EXPLORATORY HOLE LOCATION PLAN

DATE
DECEMBER 2021
SCALE
NTS
PLAN NUMBER
GRO-21252-P04

Rev.	Details	Date

Status	
Preliminary	
Draft	
Issued	
For Comment	
Approved	

Notes

APPROXIMATE CABLE PERCUSSIVE BOREHOLE LOCATION

APPROXIMATE WINDOWLESS SAMPLE BOREHOLE LOCATION

APPROXIMATE TRIAL PIT LOCATION

APPROXIMATE PLATE LOAD TEST LOCATION

ARCADIS TRIAL PIT LOCATION

ARCADIS BOREHOLE LOCATION

QUANTUM TRIAL PIT LOCATION

QUANTUM WINDOWLESS SAMPLE LOCATION

QUANTUM CABLE PERCUSSIVE BOREHOLE LOCATION