


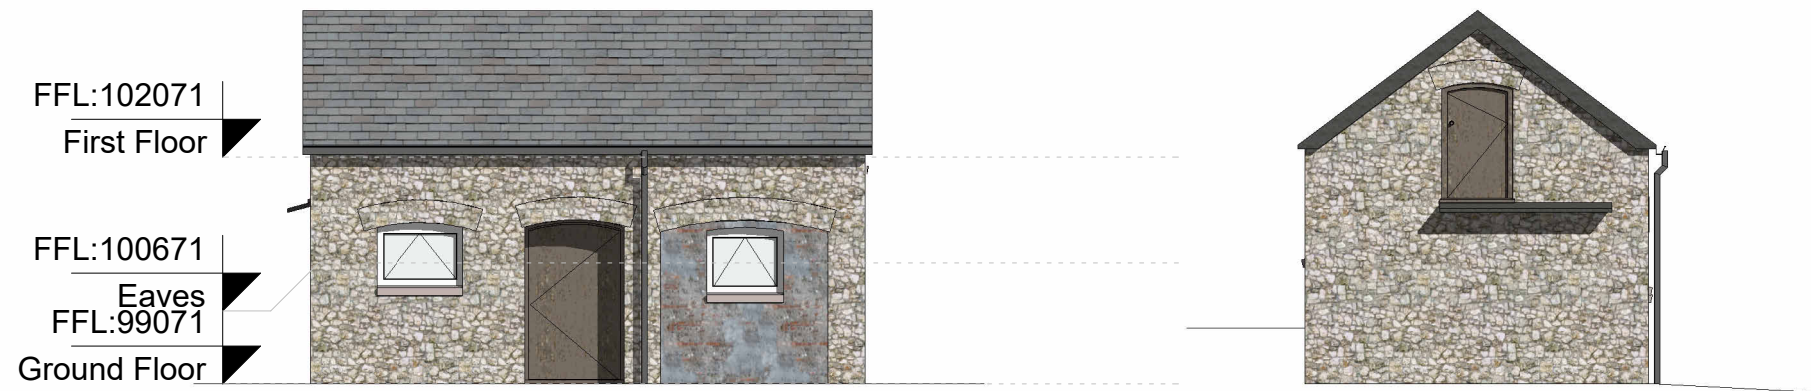


View: 02
1:100

View: 03
1:100



View: 04
1:100




View: 05
1:100

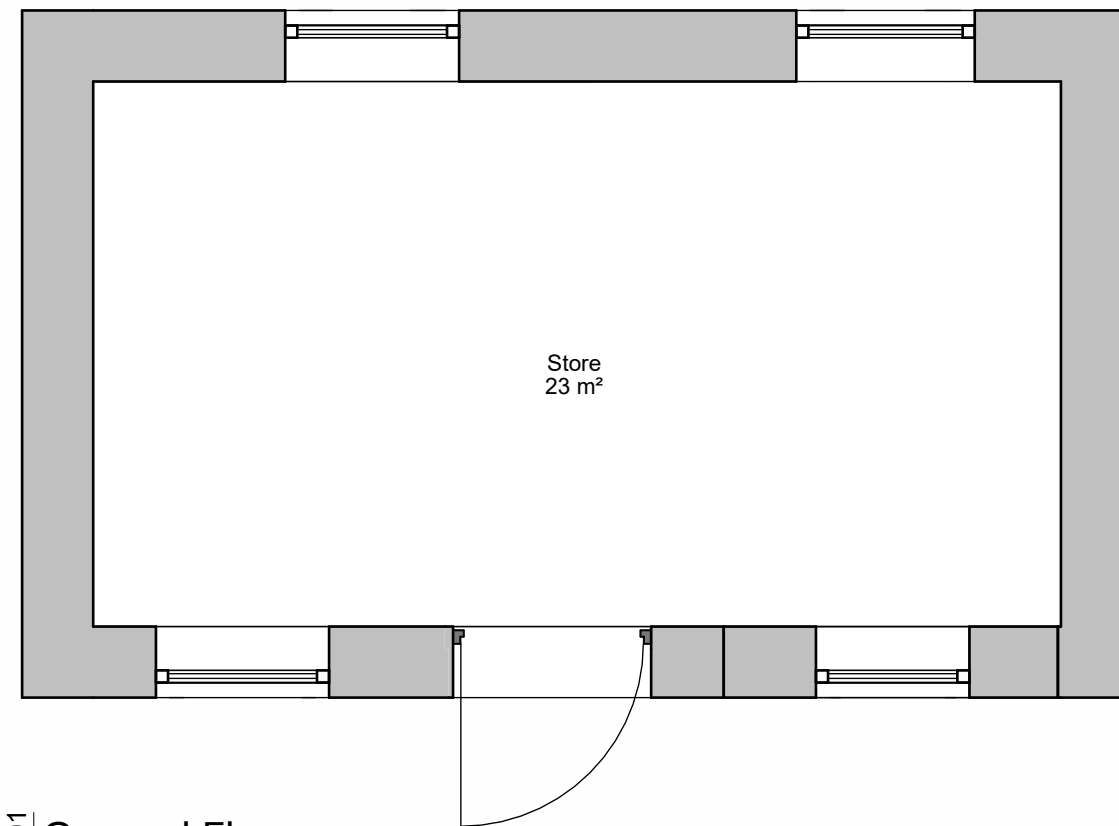

View: 01
1:50



View: 06
1:50

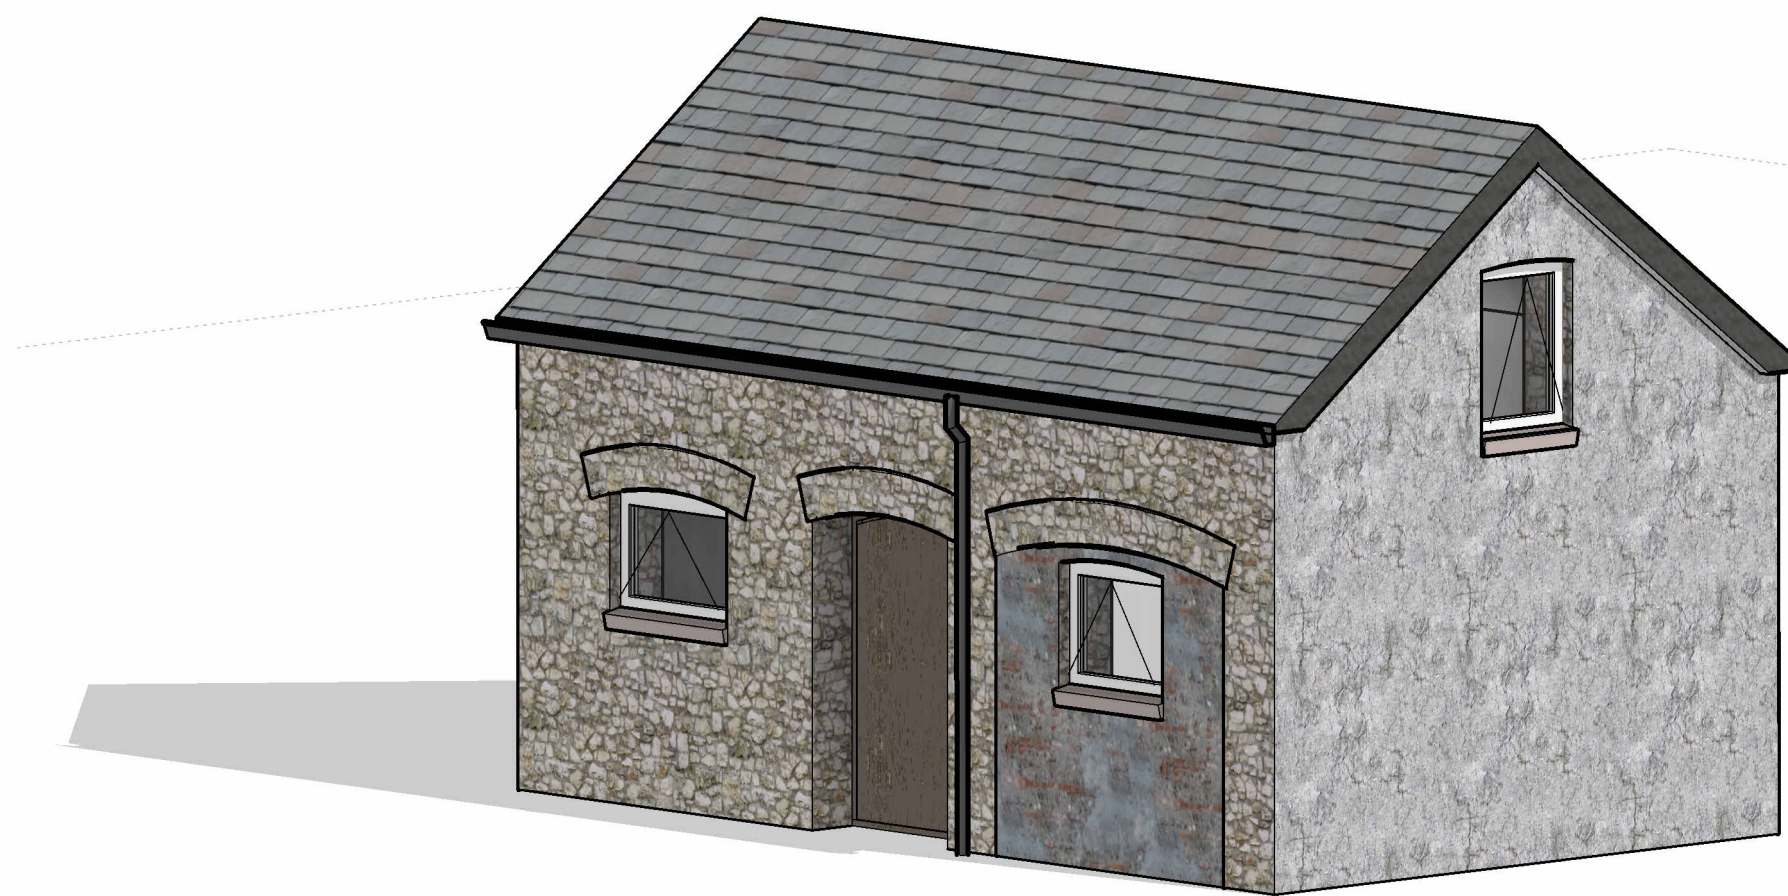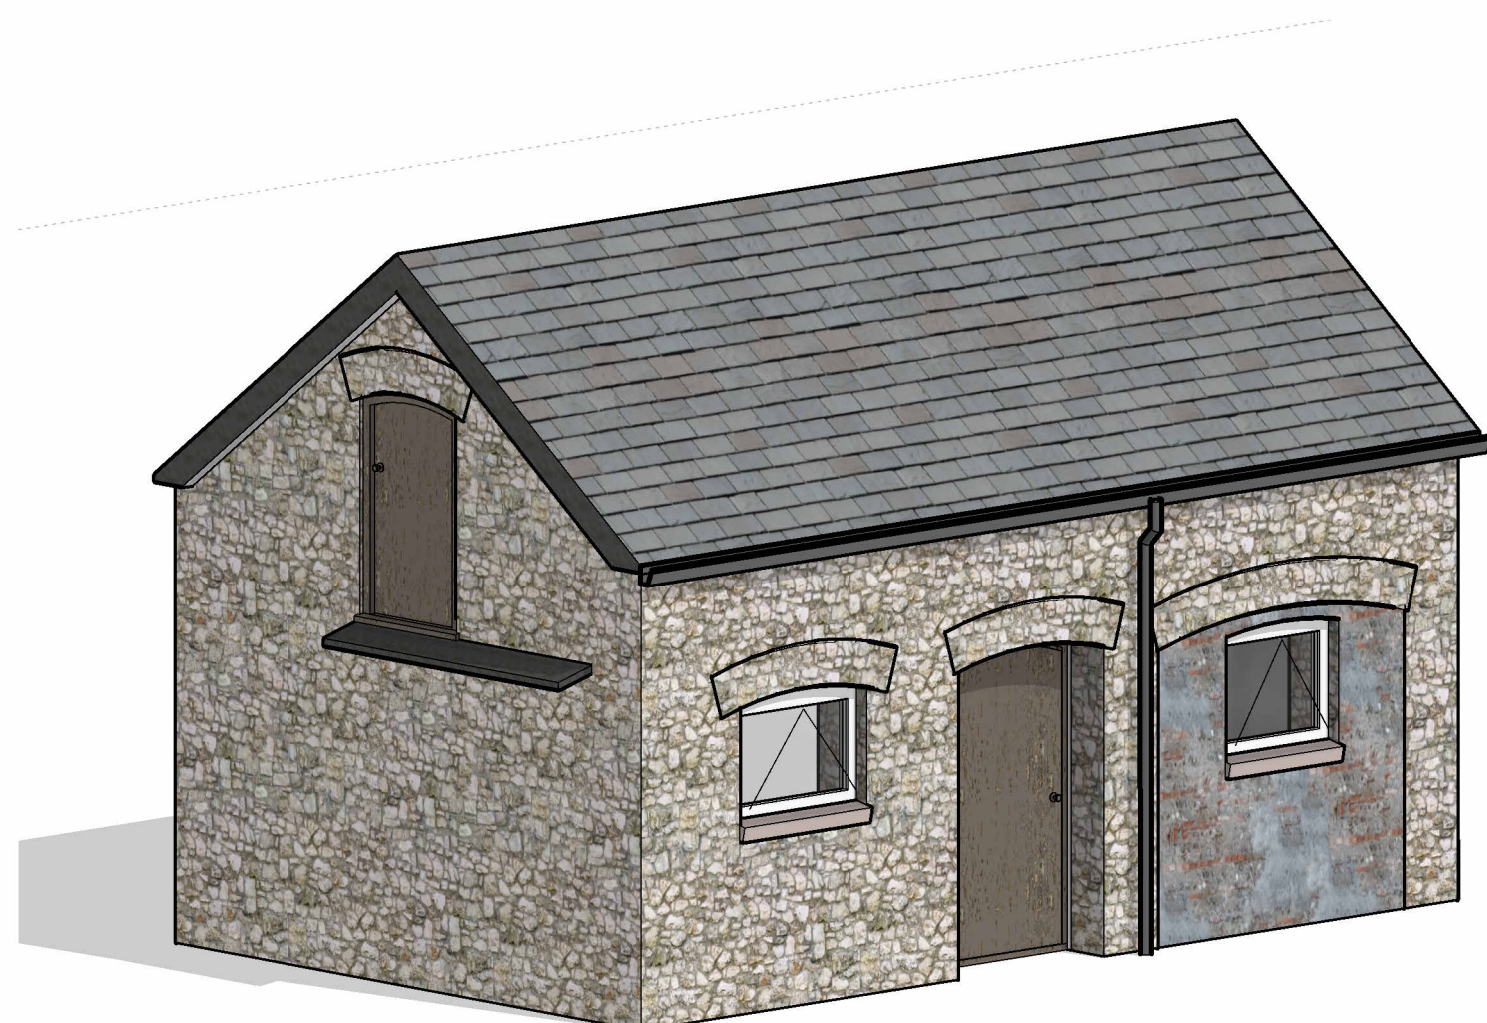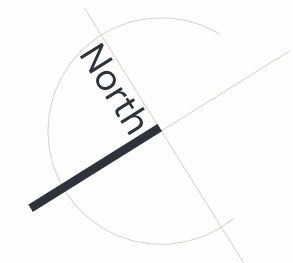

A2

All dimensions are in millimeters unless otherwise stated. Do not scale from this drawing. Check dimensions on site, report any discrepancies immediately.
Drawings are copyright of Pensaerniaeth Williams Architecture Ltd. and must not be altered, reproduced, or passed on to any third party without prior consent.

Davies

The Rise, Glyncastle, Neath



Pensaerniaeth Williams Architecture Ltd.
Suite 11 Avon House, Dafen Tradepark,
Llanelli.
www.williamsarch.co.uk
01554 253 177 www.williamsarch.co.uk

Existing Drawings

Ref: PWA-206	Drawn: MFJ
Date: 28/07/25	Checked: LJW
Status: Planning	Plan No.: 01
Revision:	Scale: As indicated