


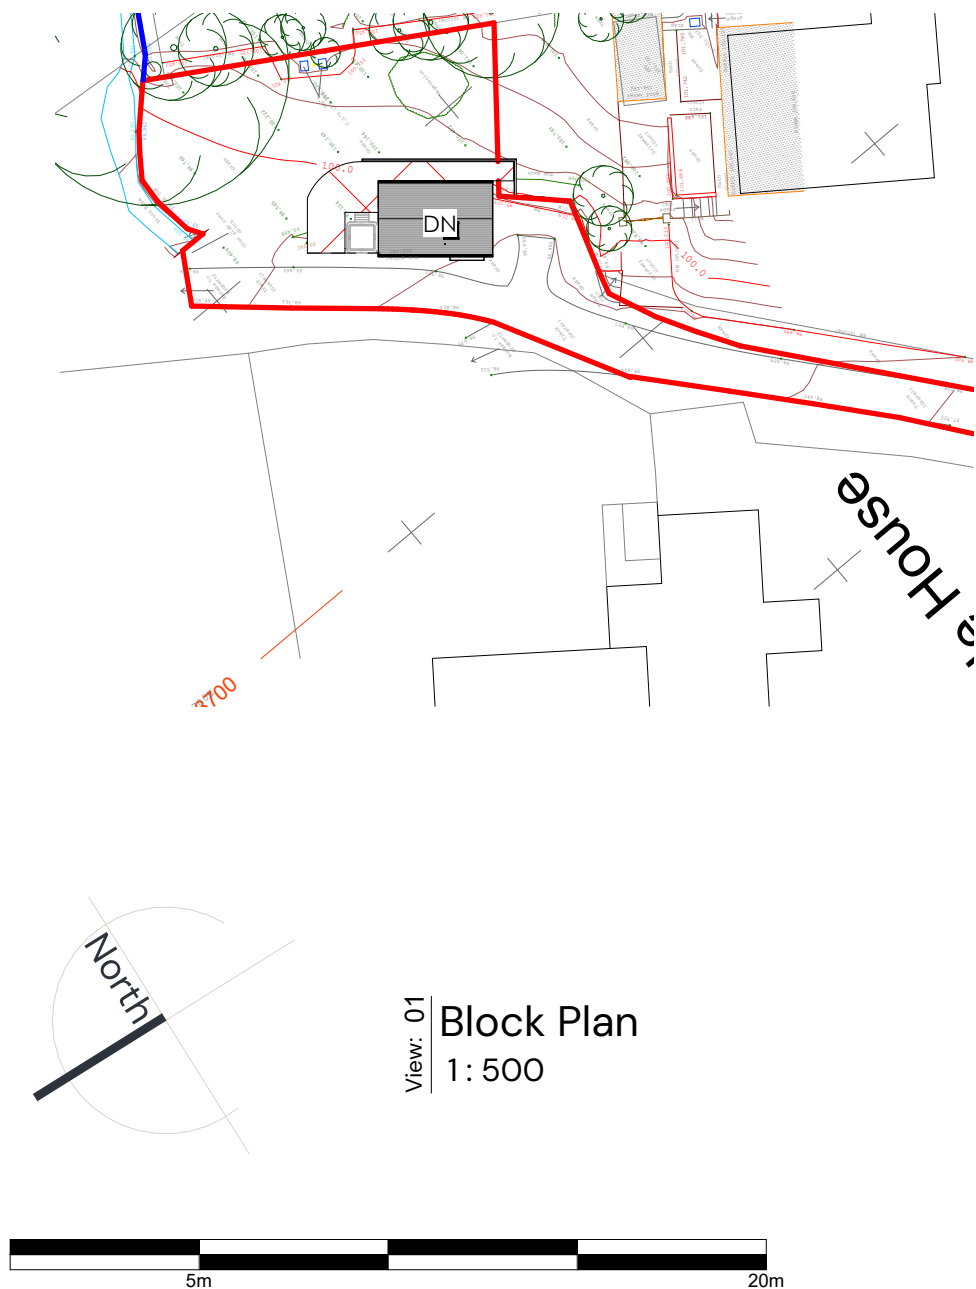

A4

Davies

The Rise, Glyncastle, Neath

All dimensions are in millimeters unless otherwise stated. Do not scale from this drawing. Check dimensions on site, report any discrepancies immediately.

Drawings are copyright of Pensaerniaeth Williams Architecture Ltd. and must not be altered, reproduced, or passed on to any third party without prior consent.



Pensaerniaeth Williams Architecture Ltd.
Suite 11 Avon House, Dafen Tradepark,
Llanelli.
www.williamsarch.co.uk

Block Plan

Ref: PWA-206	Drawn: MFJ
Date: 31/07/25	Checked: LJW
Status: Planning	Plan No.: 07
Revision:	Scale: 1 : 500

01554 253 177 www.williamsarch.co.uk