Ordnance Survey ®
Ukmapcentre.com

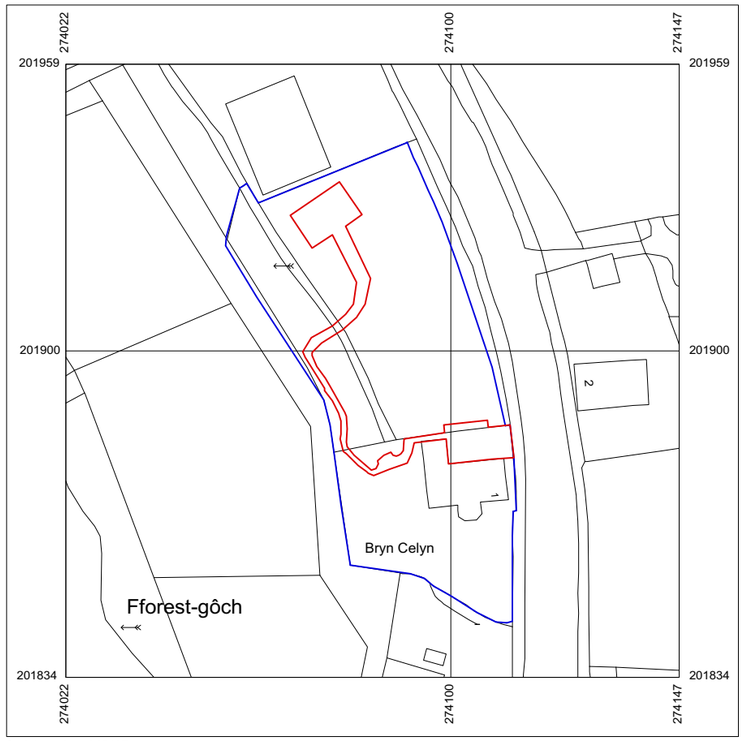

Serial number: 245437
©Crown copyright and database right 2022
Ordnance Survey licence 100048957
Reproduction in whole or in part is prohibited
without the prior permission of Ordnance Survey

10 0 10 20 30 40 50
metres

Location Plan 1:1250

Site Address
Land Adjacent to:
1 Neath Road
Fforest Goch
SA8 3JB

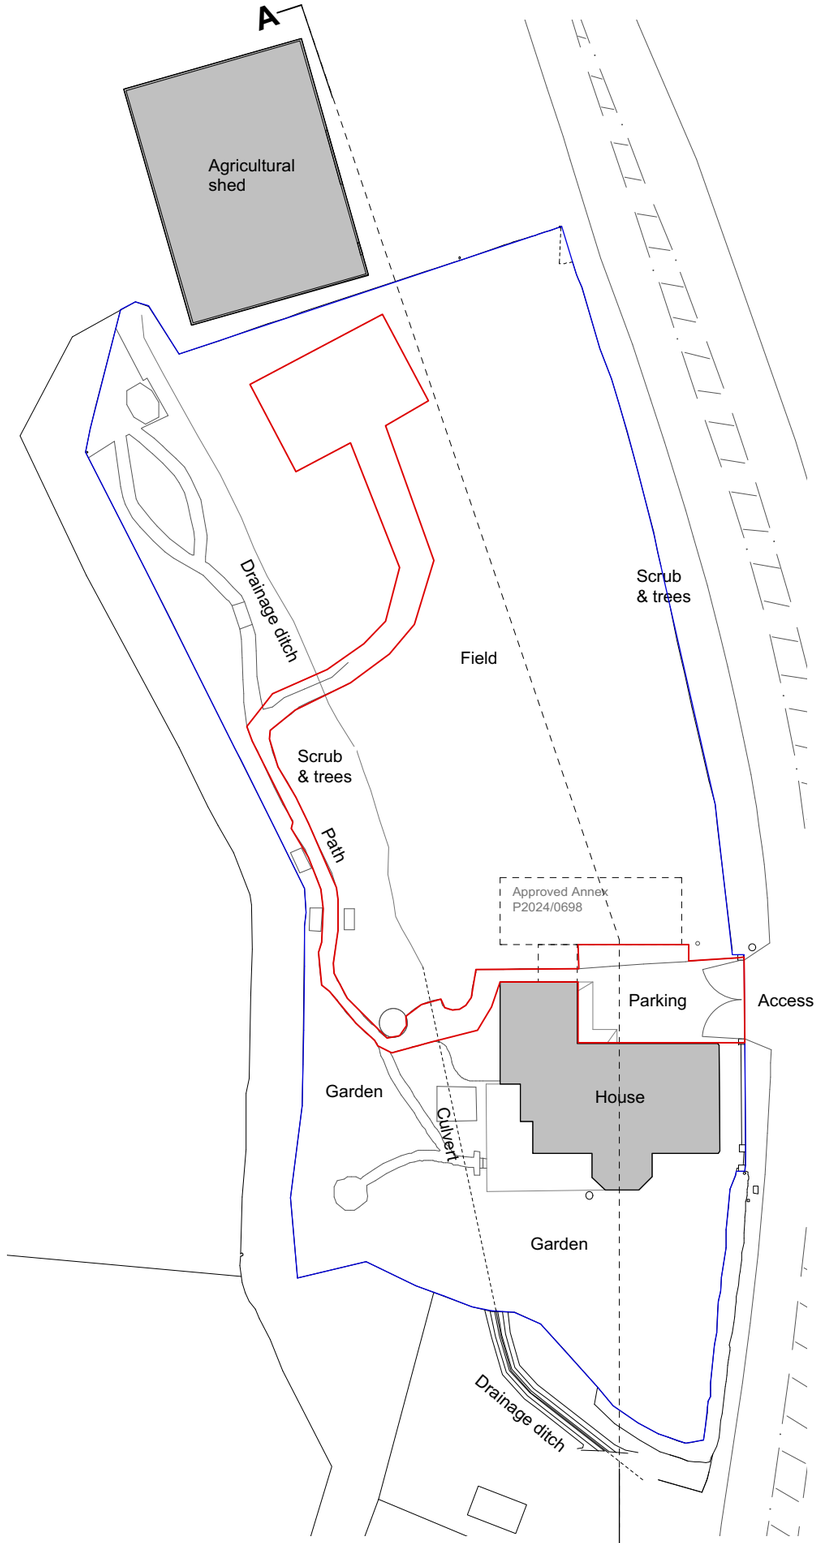

Existing Block Plan 1:500

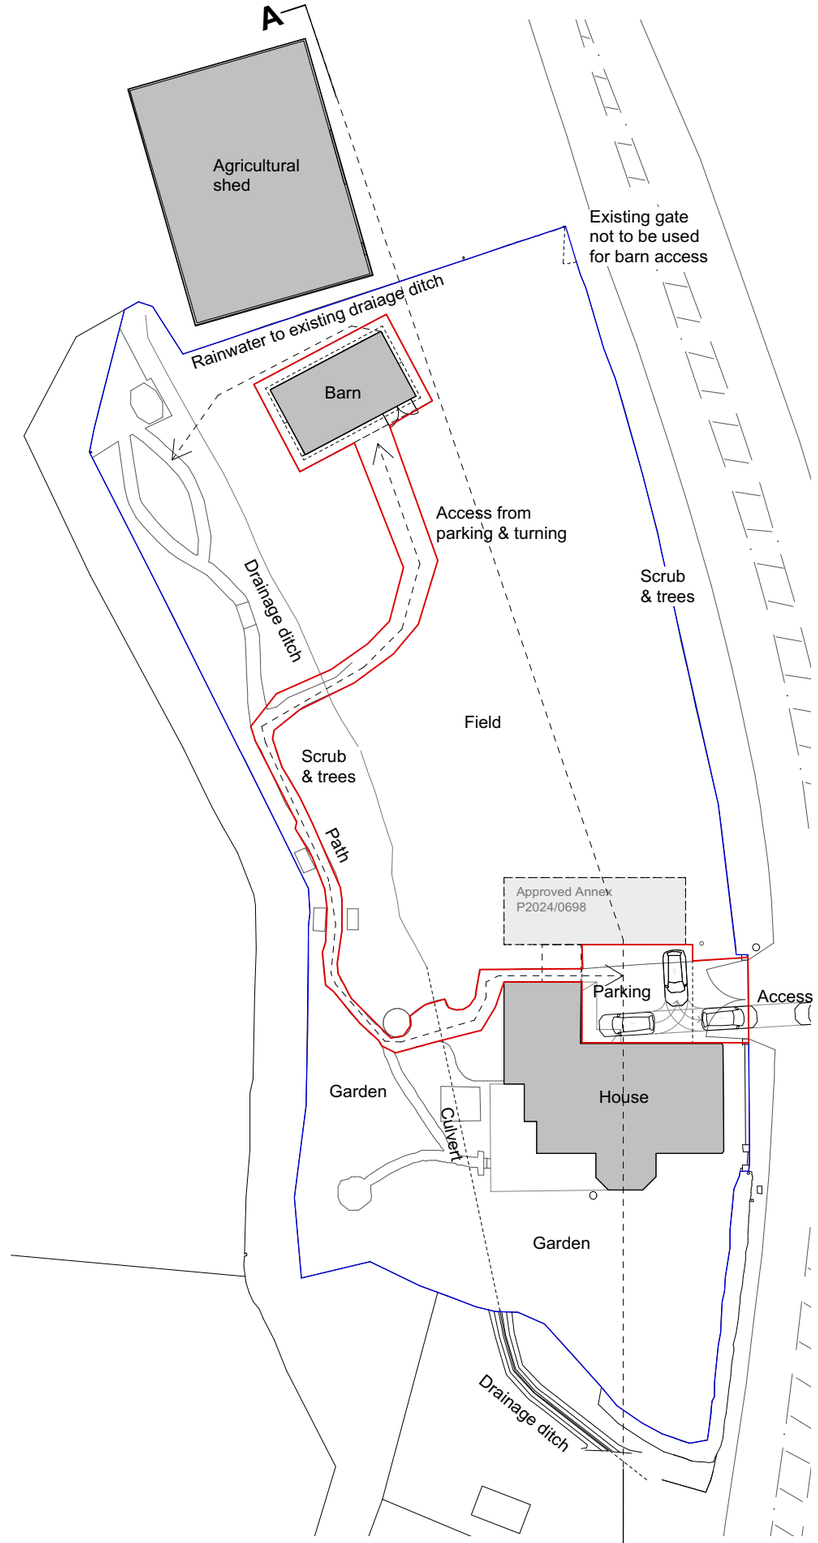

Proposed Block Plan 1:500

0 meters 50

N

blackCat architects
www.blackcatarchitects.co.uk
Andrew Docherty
07976965560

Project	060 Bryn Celyn Barn
Drawing	1001
Title	OS & Block Plans
Scale	Varies @ A3
Rev	C
Date	01.07.25
Status	PLANNING