




NO.	NOTES
1	All dimensions in millimetres unless otherwise stated.
2	Do not scale off drawing. All dimensions to be checked on site by contractor.
3	Drawings to be used for purposes of Planning Application only.
4	These are not Construction Drawings.
5	The contractor is to set out, check and co-ordinate all dimensions on site during the course of works.

THIS DRAWING IS FOR COSTING PURPOSES ONLY AND NOT FOR CONSTRUCTION UNTIL APPROVED.

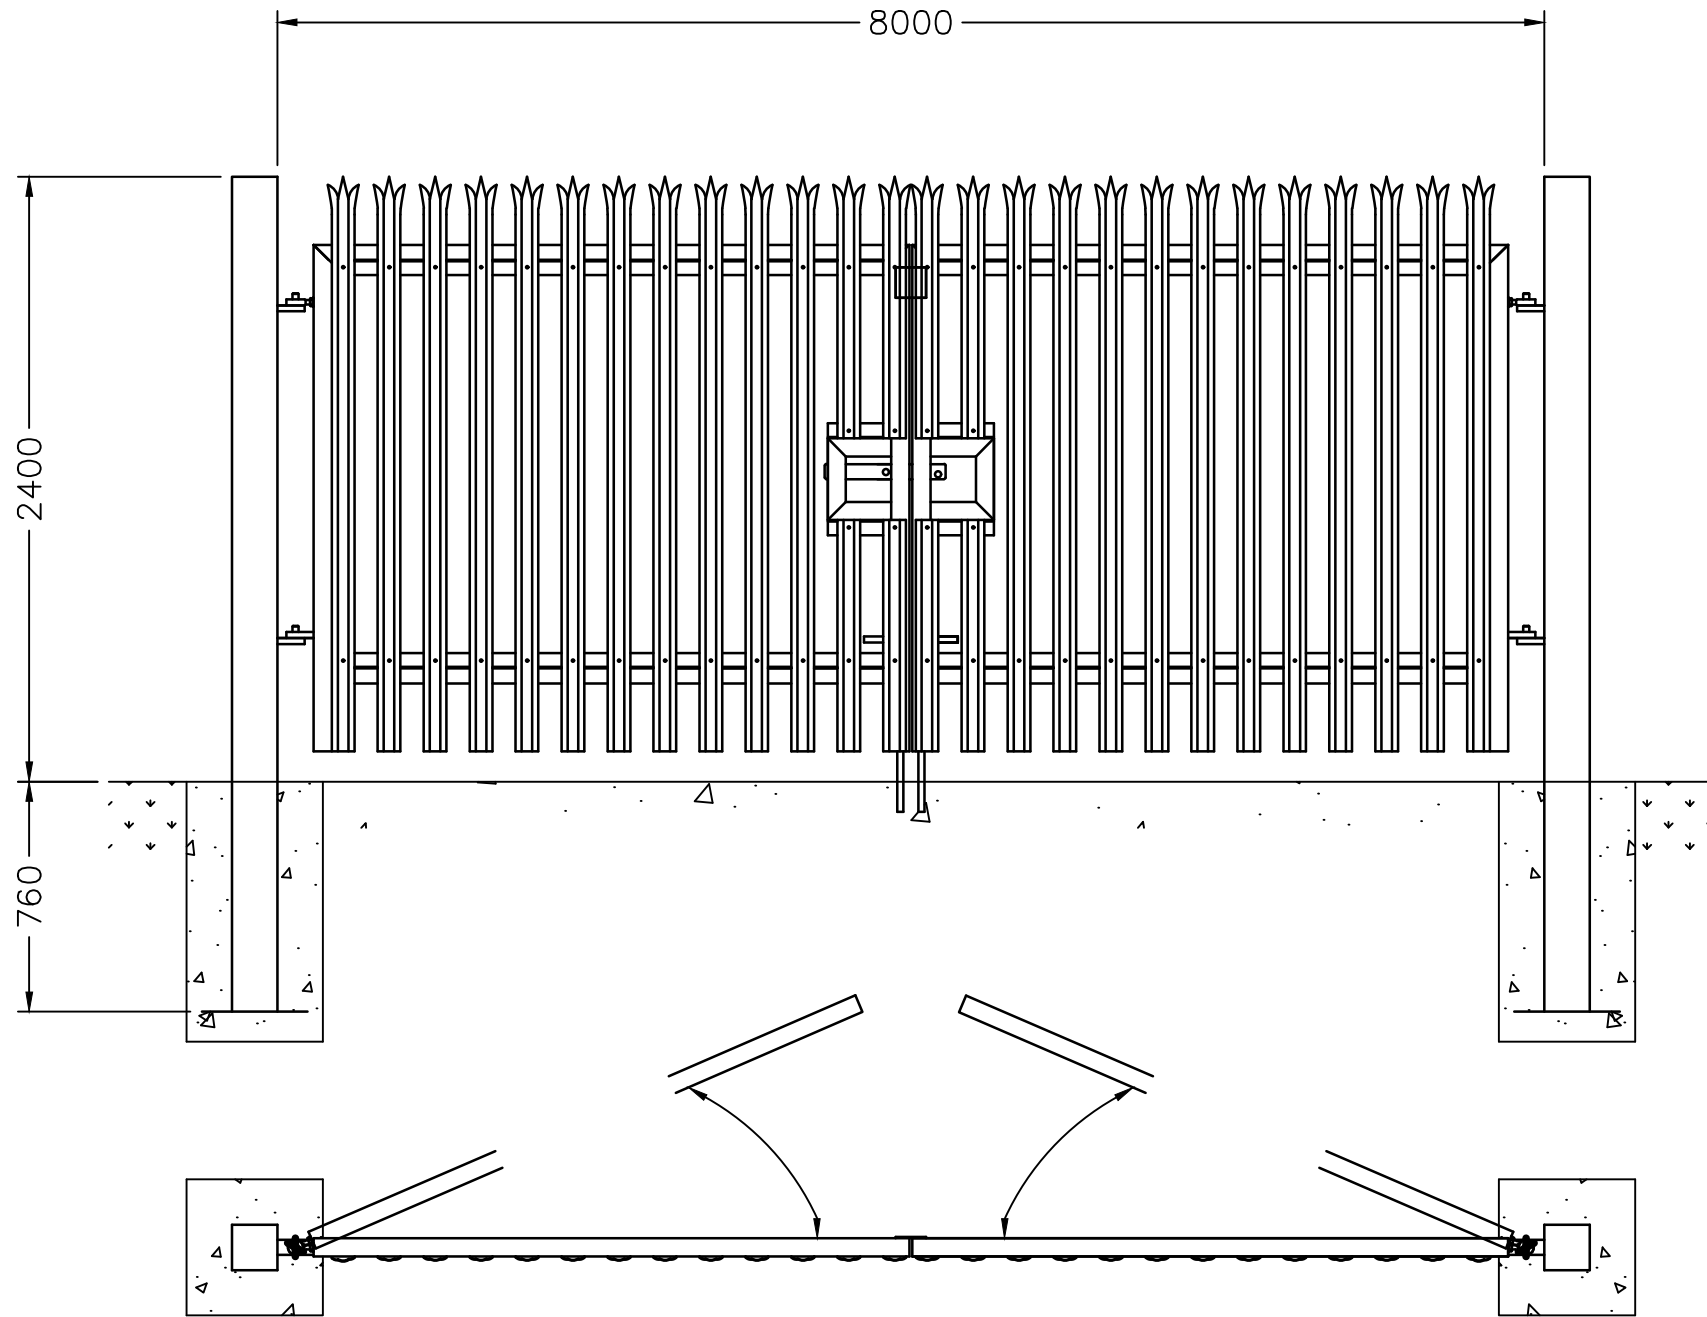

Materials

Posts	150x150x5 SHS
Frame	60x60X3 SHS
Sub Frame	50x50X5 RSA
Infill	D Section Palisade Pale

DOUBLE LEAF GATES—PALISADE

DRAWING NUMBER; 25A; AA(FS)14.



REVISIONS :
A. 04/08/25 PLANNING READY. RNU

SHEET TITLE:
AS SHOWN.

PROJECT DESCRIPTION:
STANDARD DETAIL.



DATE:
AUG. 25.
SCALE:
1:25
SHEET:
A-3