


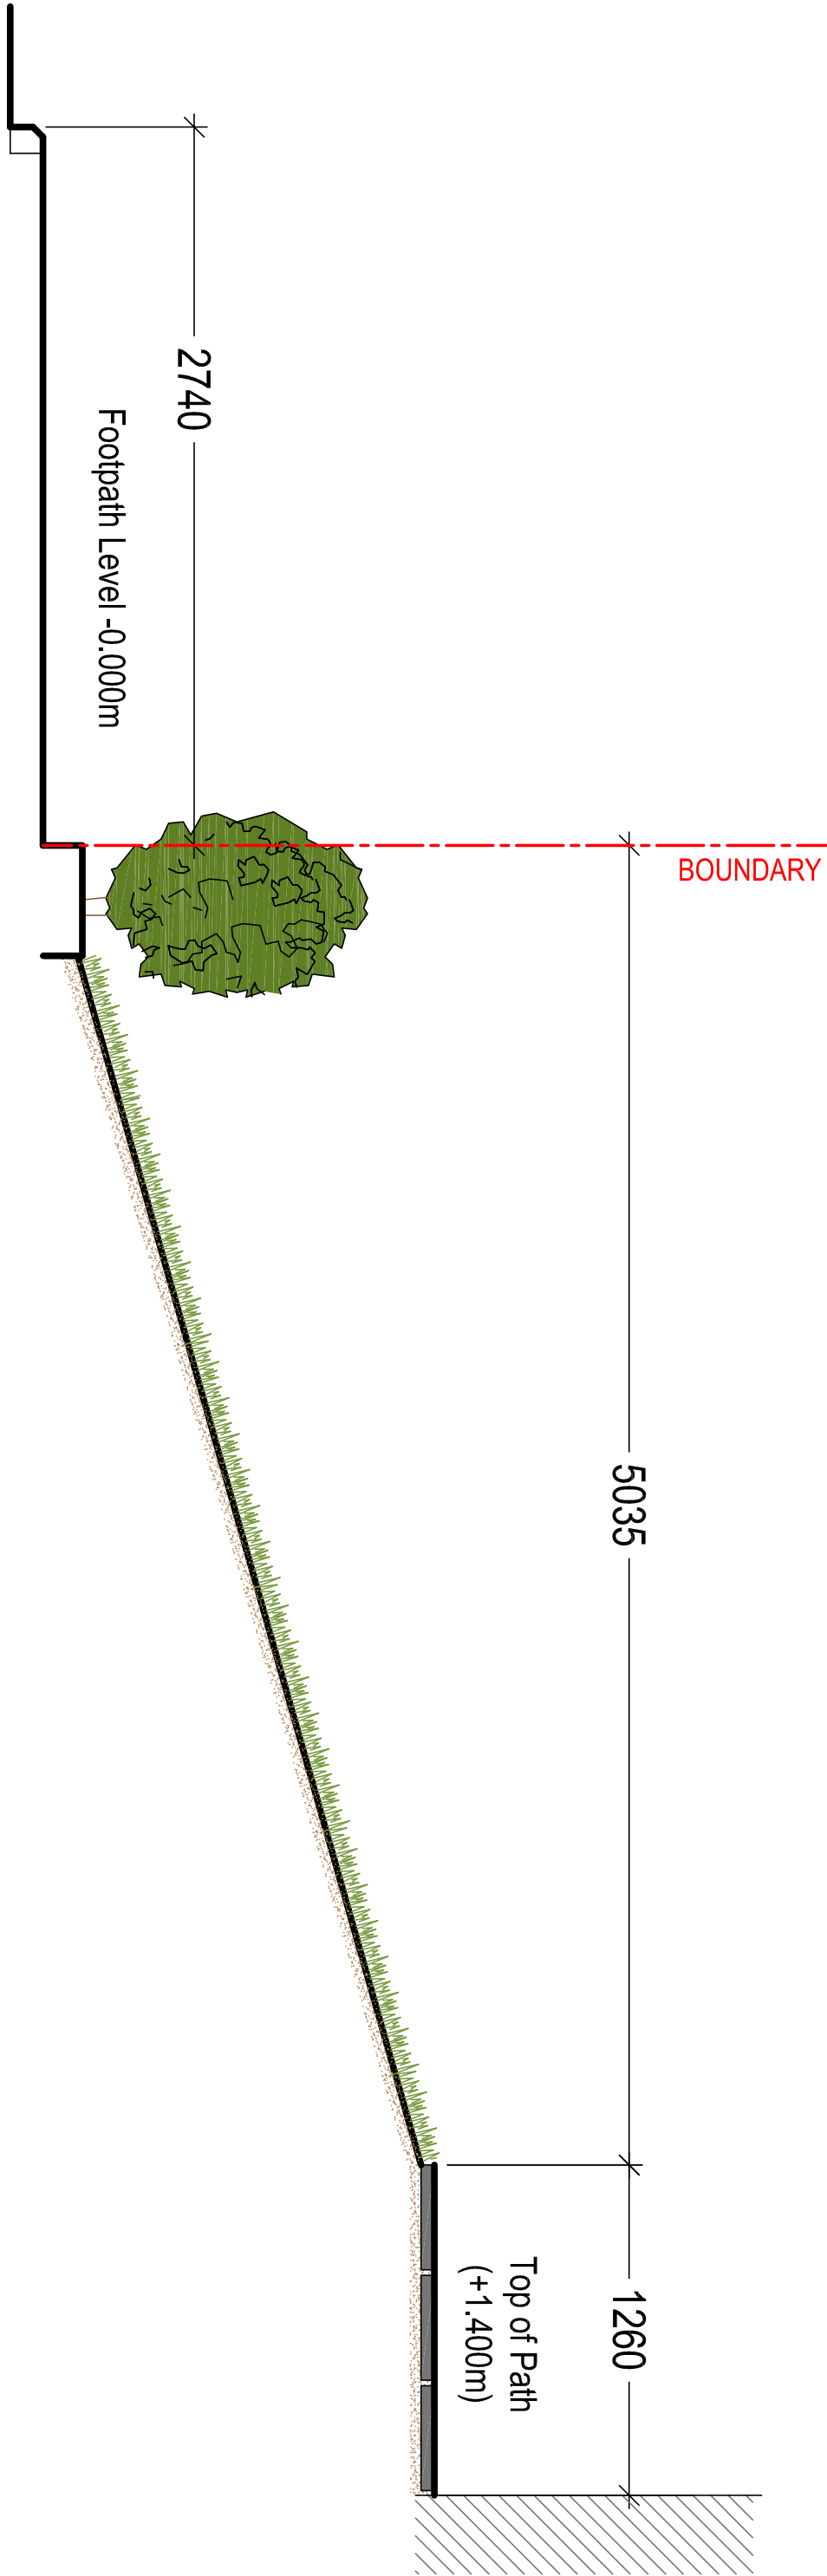


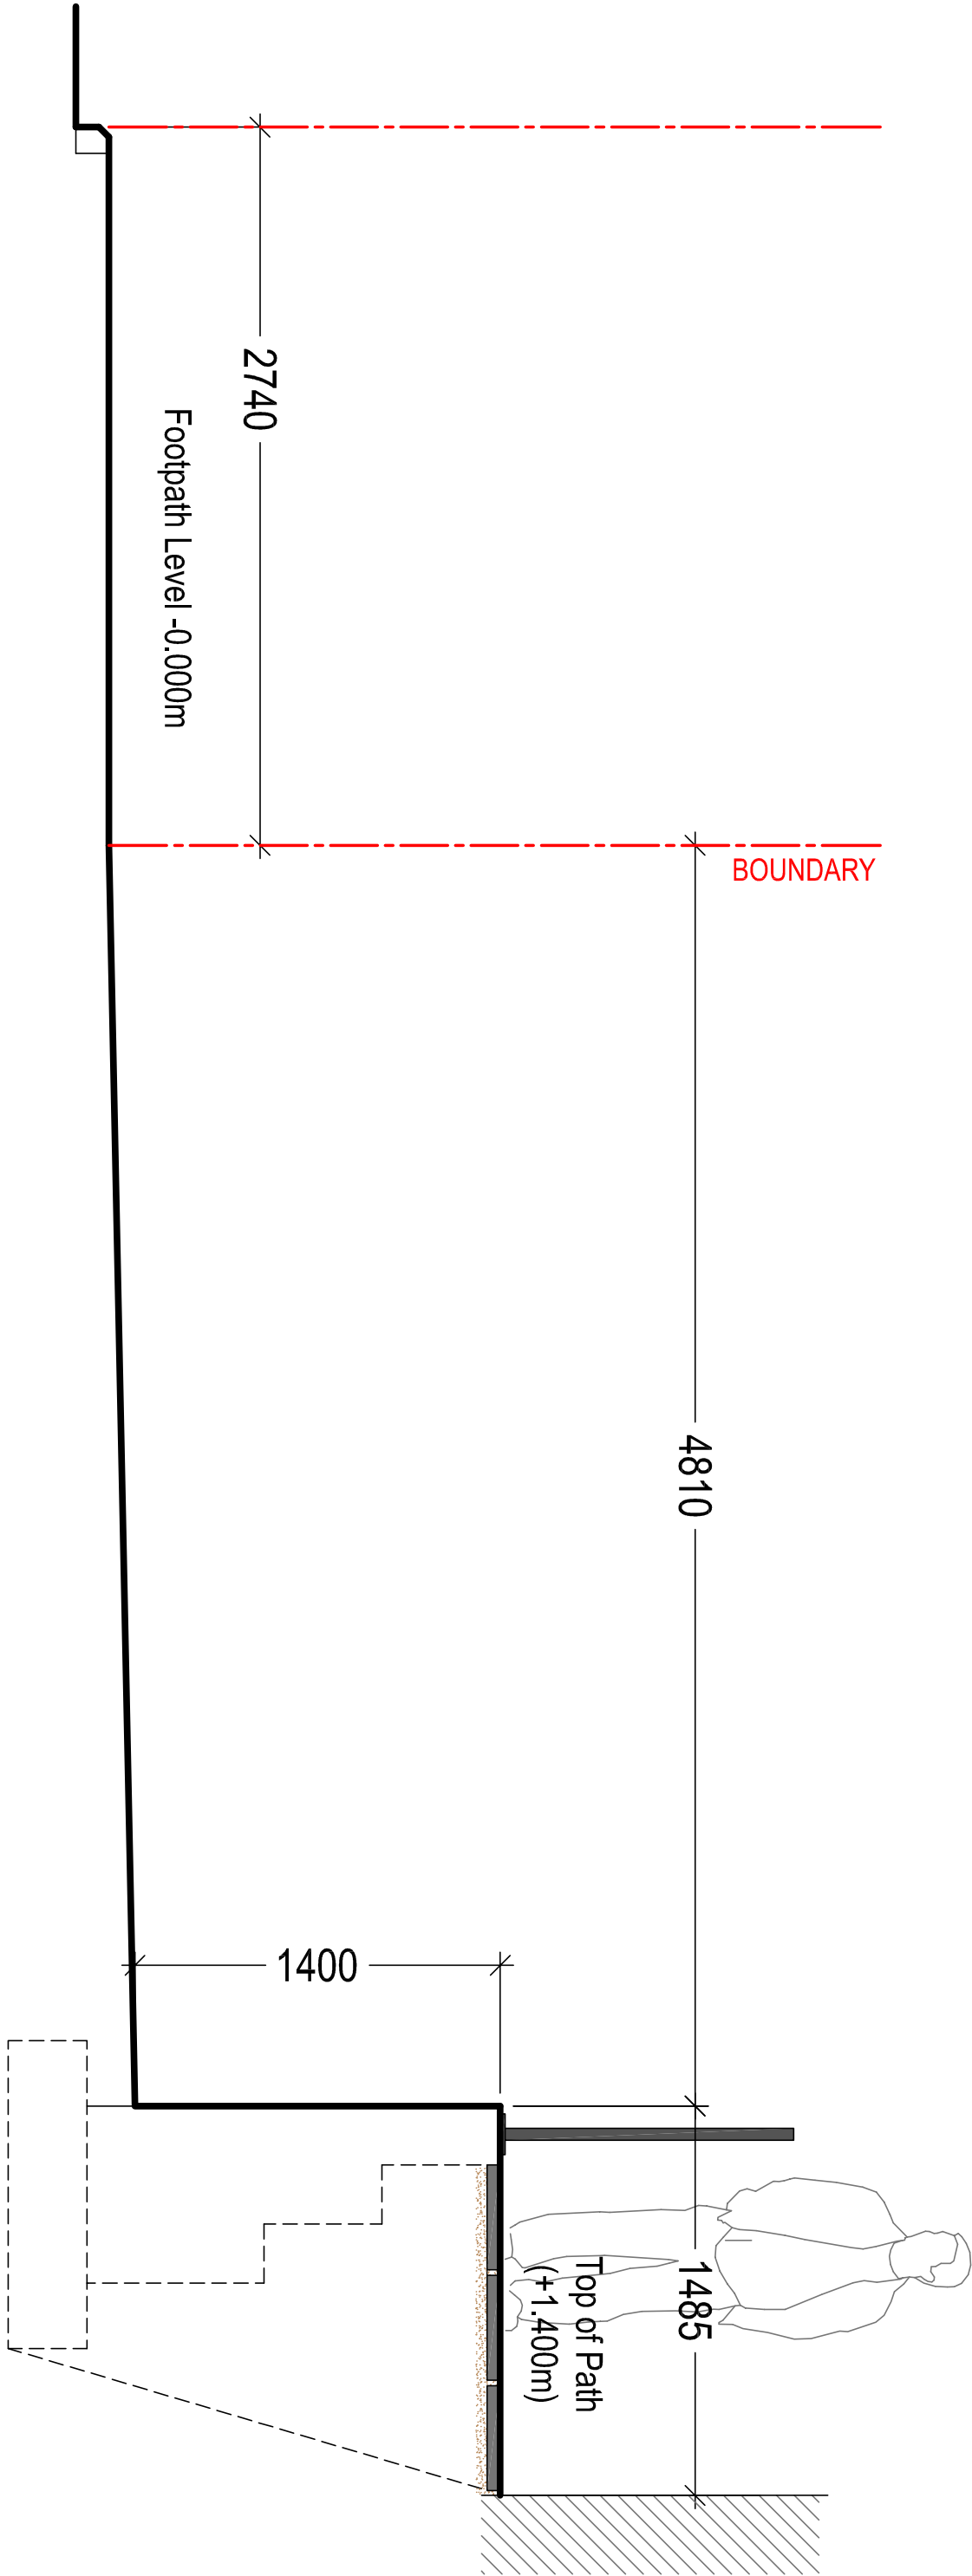

EXISTING SECTION THROUGH FRONT GARDEN
Scale 1:25

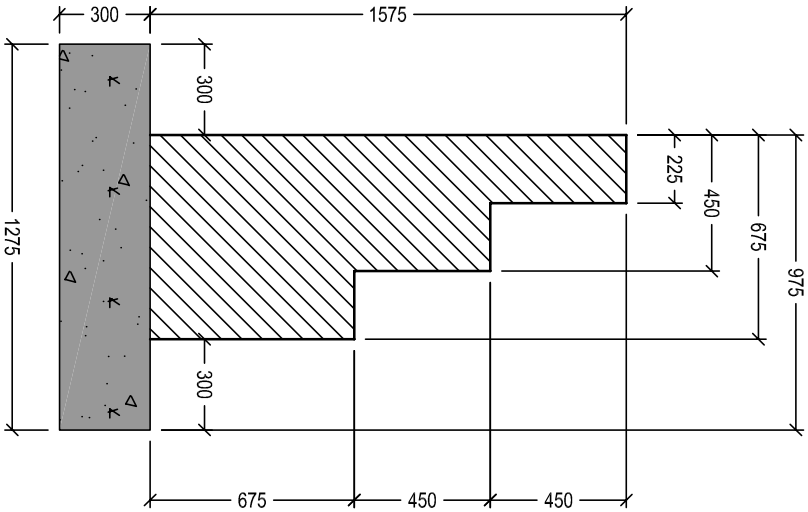

PROPOSED SECTION THROUGH PARKING AREA
Scale 1:25

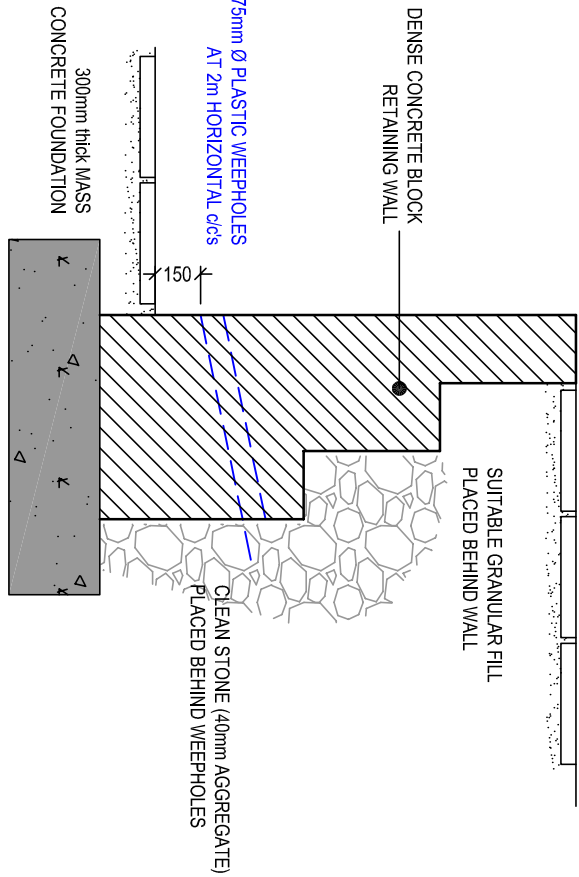

TYPICAL SECTIONS THROUGH RETAINING WALL
Scale 1:25

Client:	Mrs. P. Minio 17 Cook Rees Avenue Neath SA11 1UR		
Project Title:	PROVISION OF OFF-STREET PARKING		
Drawing Title:	PROPOSED DRIVEWAY / PARKING DETAILS		
Drawing No:	CPD-003	Revision:	B
Date:	06-03-2025	Revised:	07-08-2025
Scale(s):	1:25	Paper Size:	A2

General Notes:

1. Do not scale from this drawing. Take figures from notes only.
2. Dimensions are in millimeters unless otherwise stated.

Drawing Issue:

PLANNING



Cwm Planning & Design Ltd.
(Civil, Structural & Architectural)