
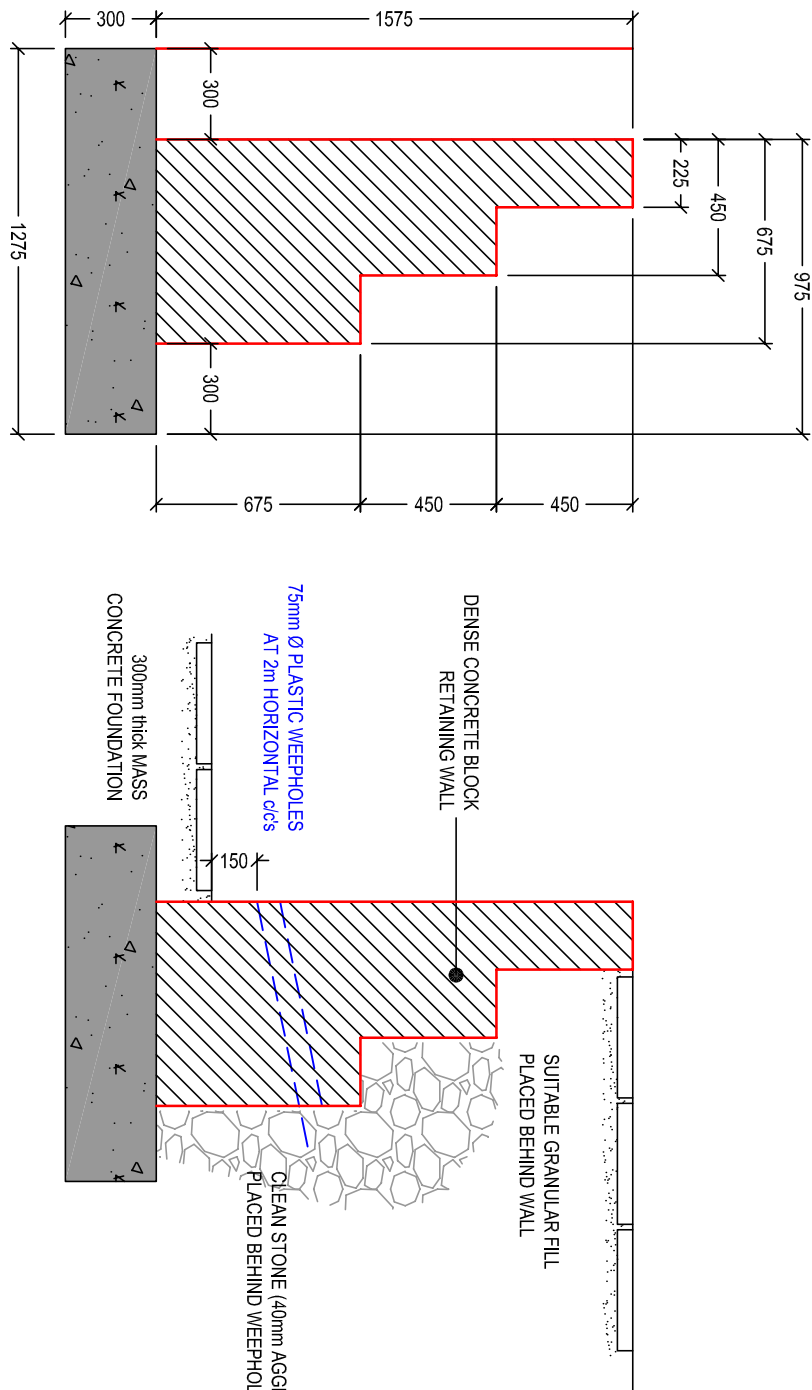
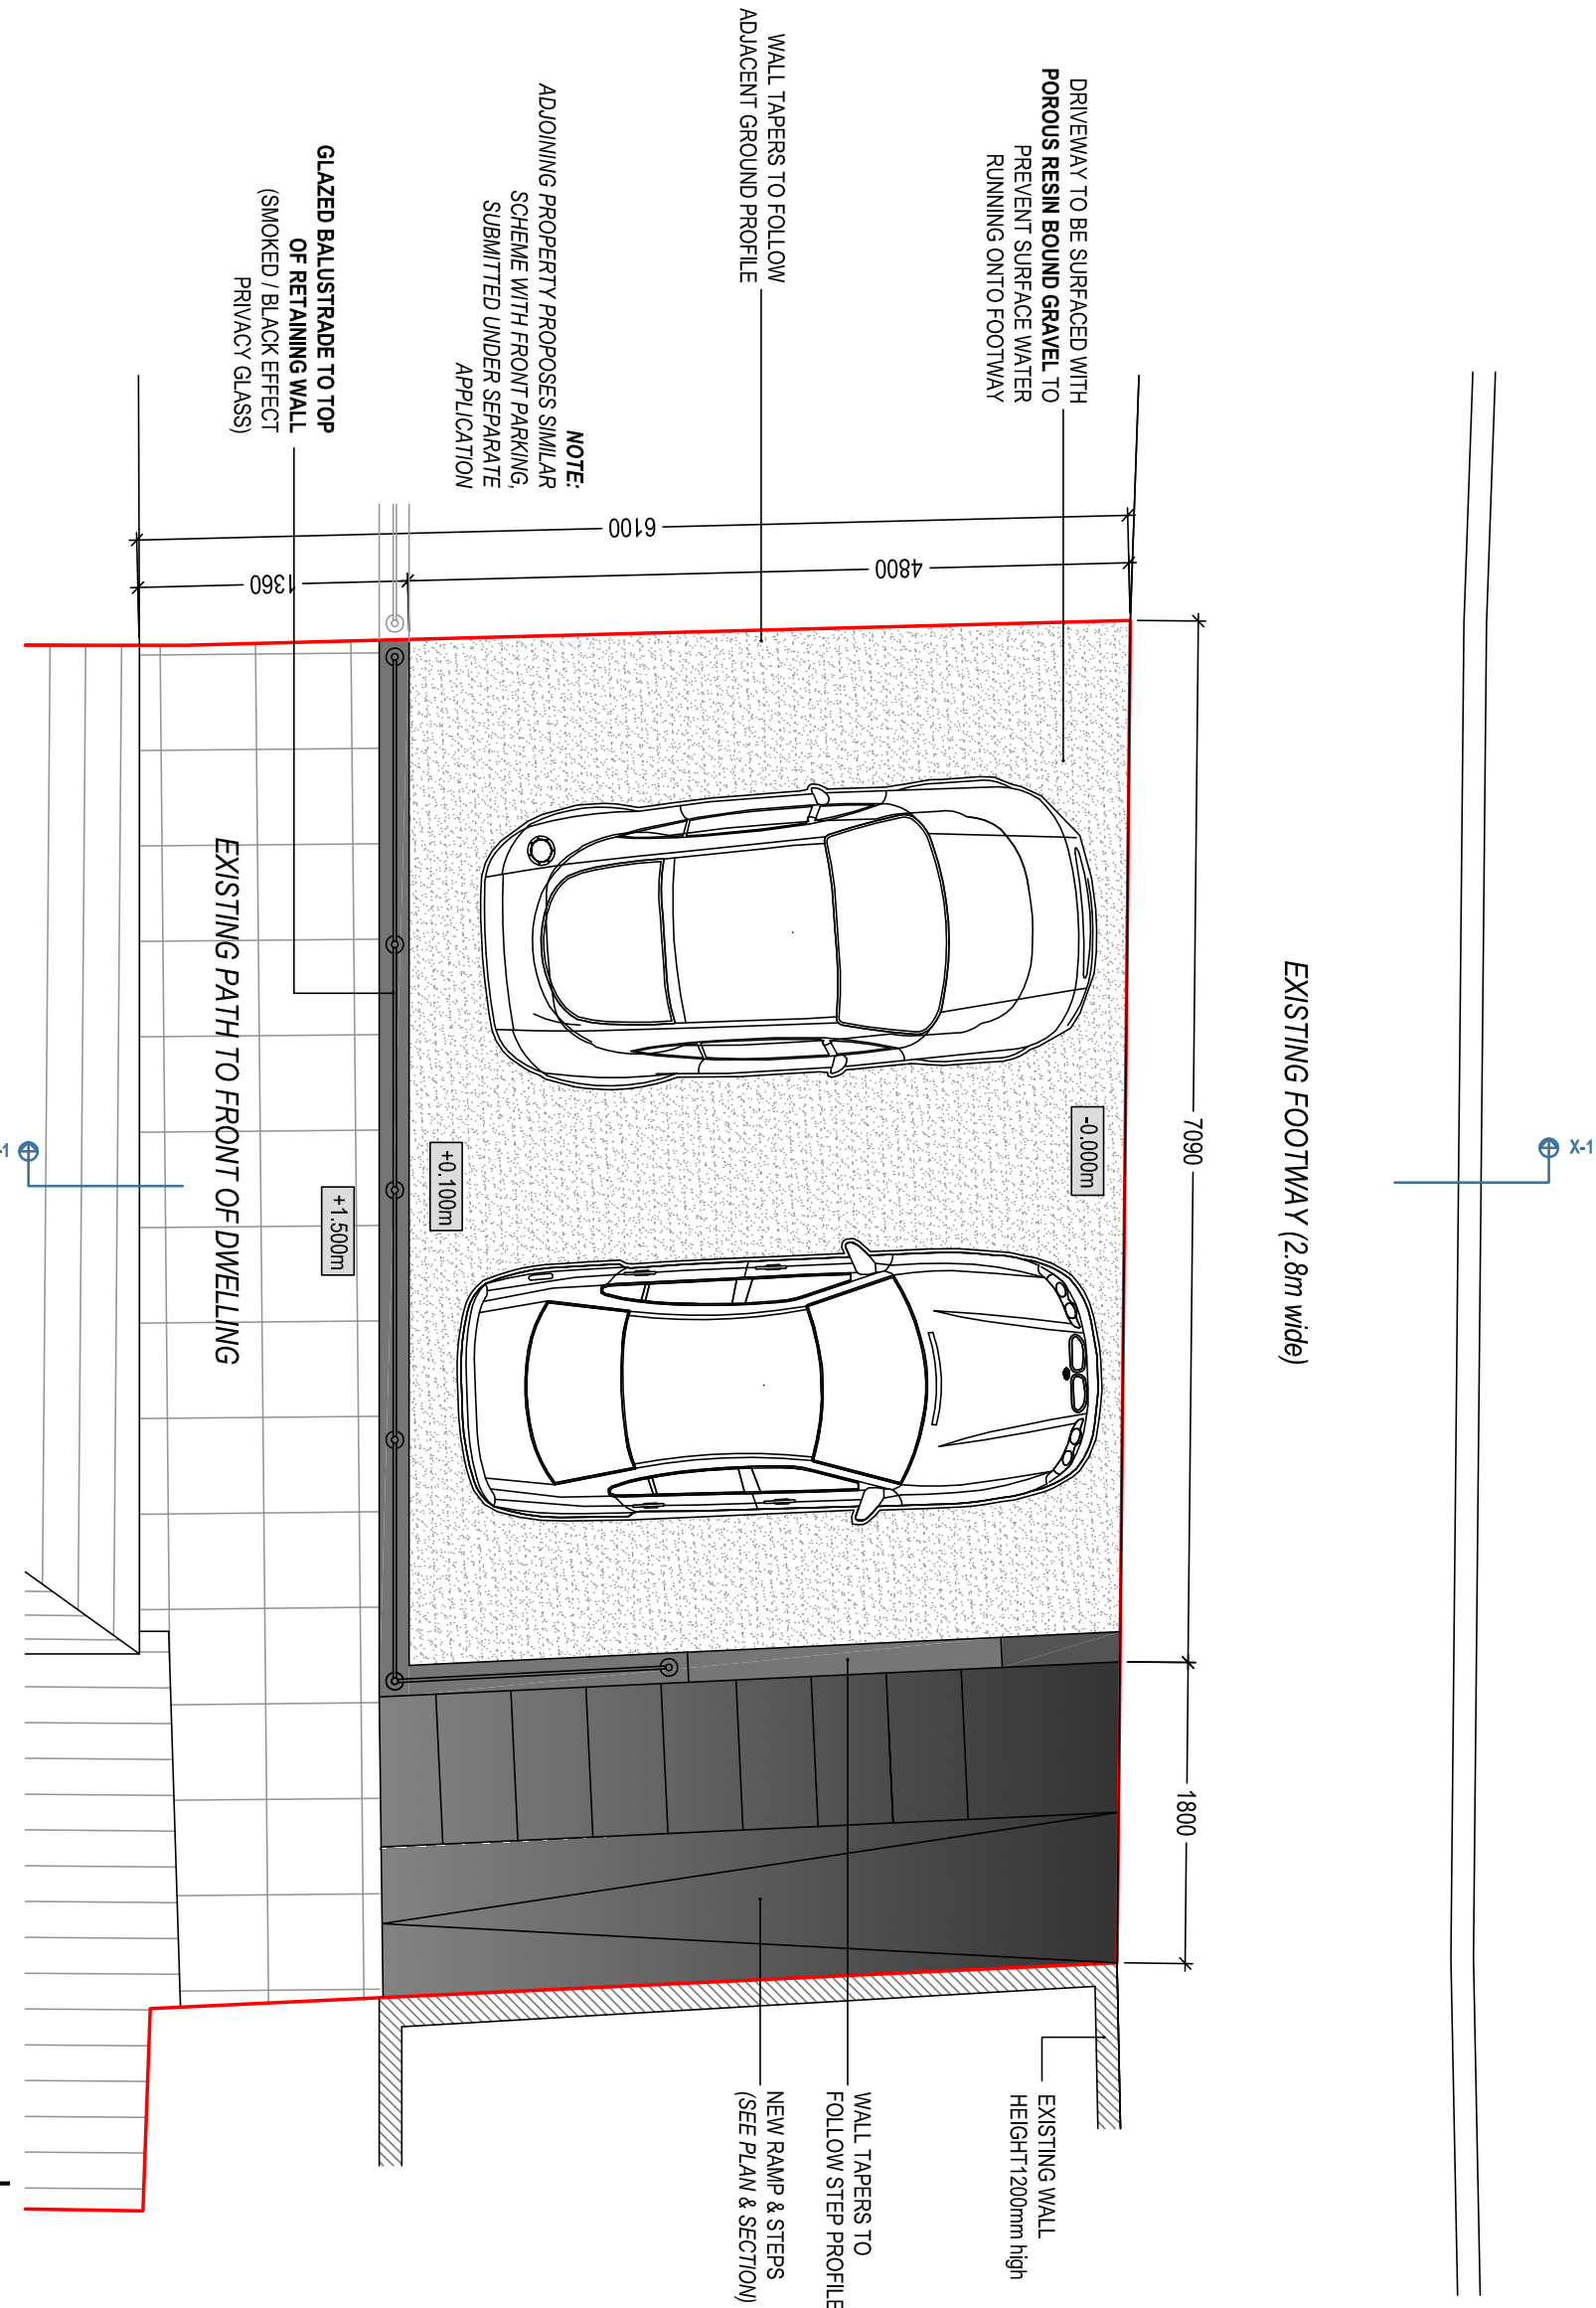
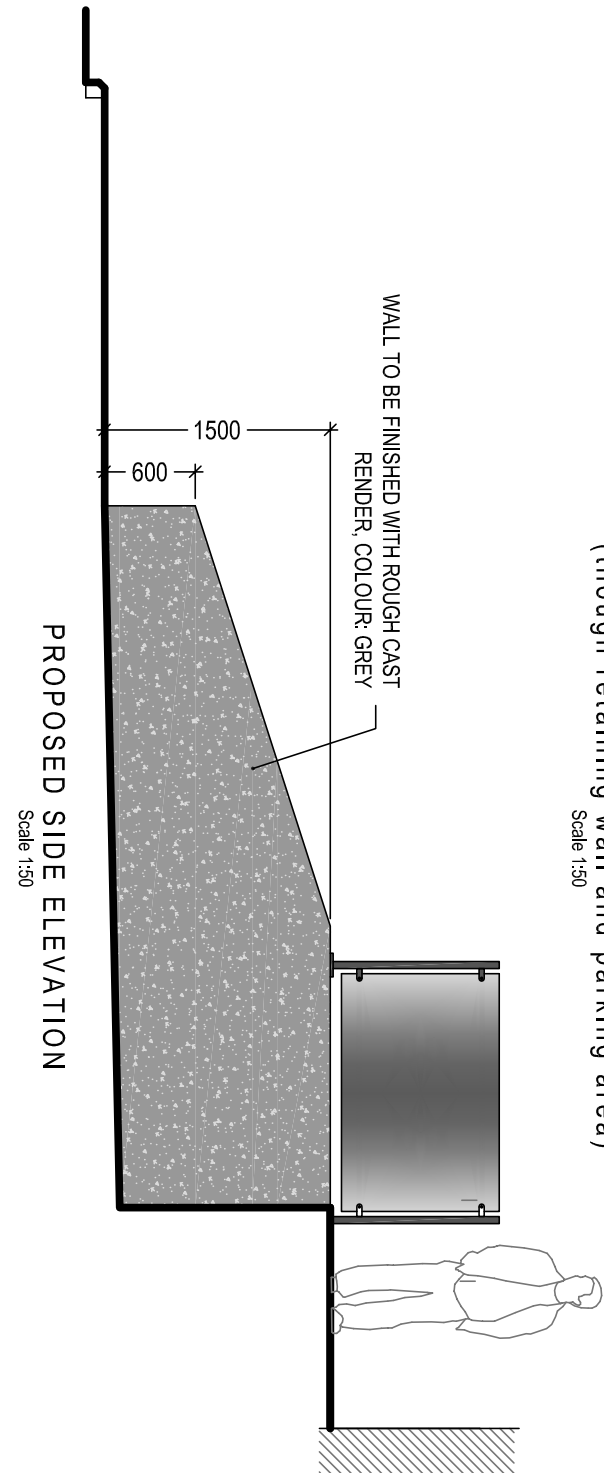
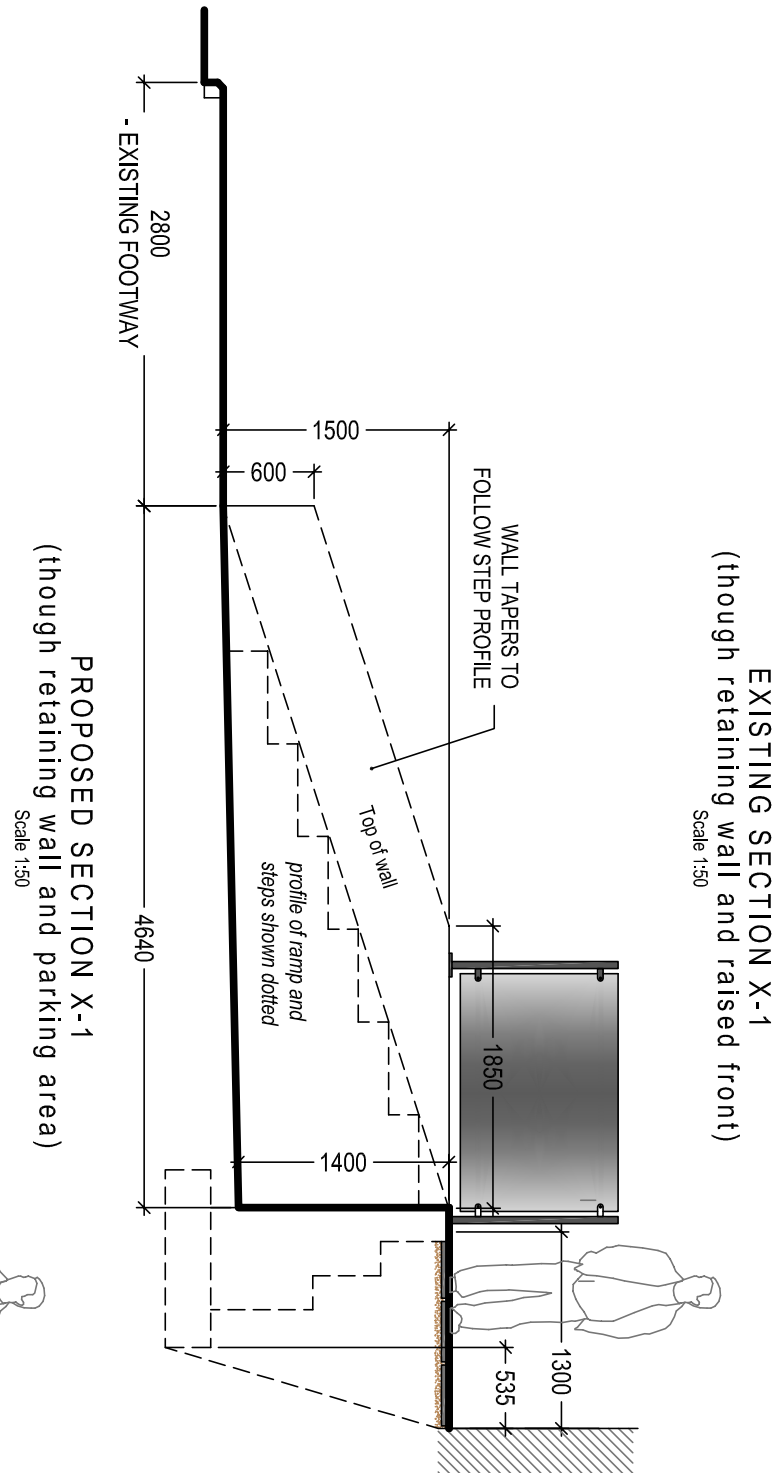


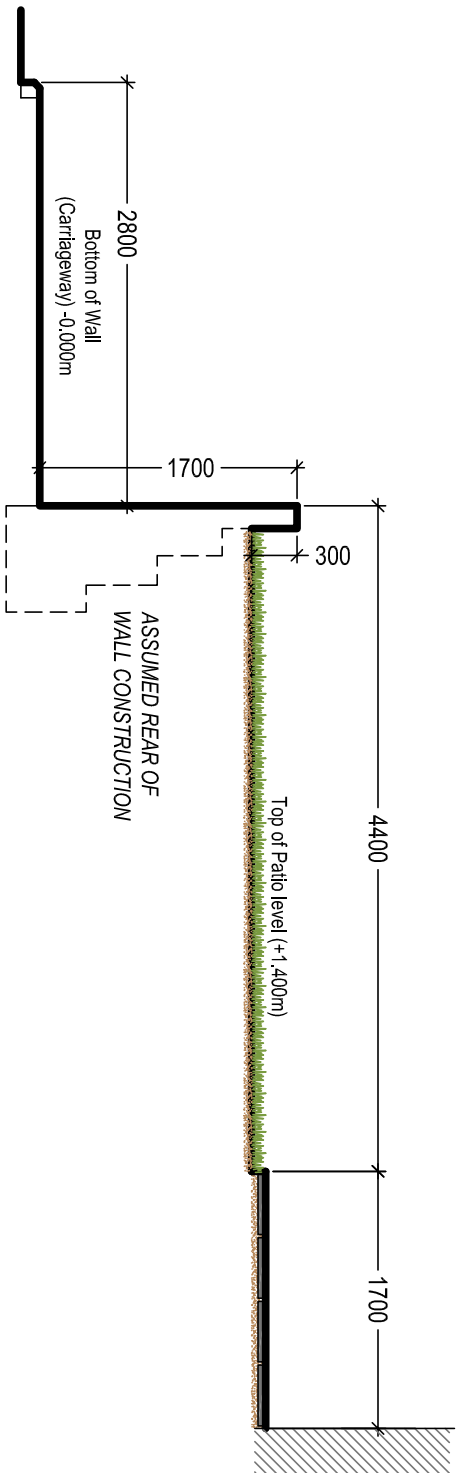

Client:	Mr. Paul Thomas 19 Cook Rees Avenue Neath SA11 1UR
Project Title:	PROPOSED SINGLE STOREY SIDE EXTENSION & PROVISION OF OFF-STREET PARKING AREA
General Notes:	1. Do not scale from this drawing. Use typed dimensions only. 2. Dimensions are in millimeters unless otherwise stated.
Drawing Based:	
Planning:	
Drawing Title:	PROPOSED DRIVEWAY / PARKING DETAILS
Drawing No:	CPD-005
Date:	10-10-2024
Scale(s):	1:50 / 1:25
Revision:	8
Revised:	07-08-2025
Project Size:	A2