


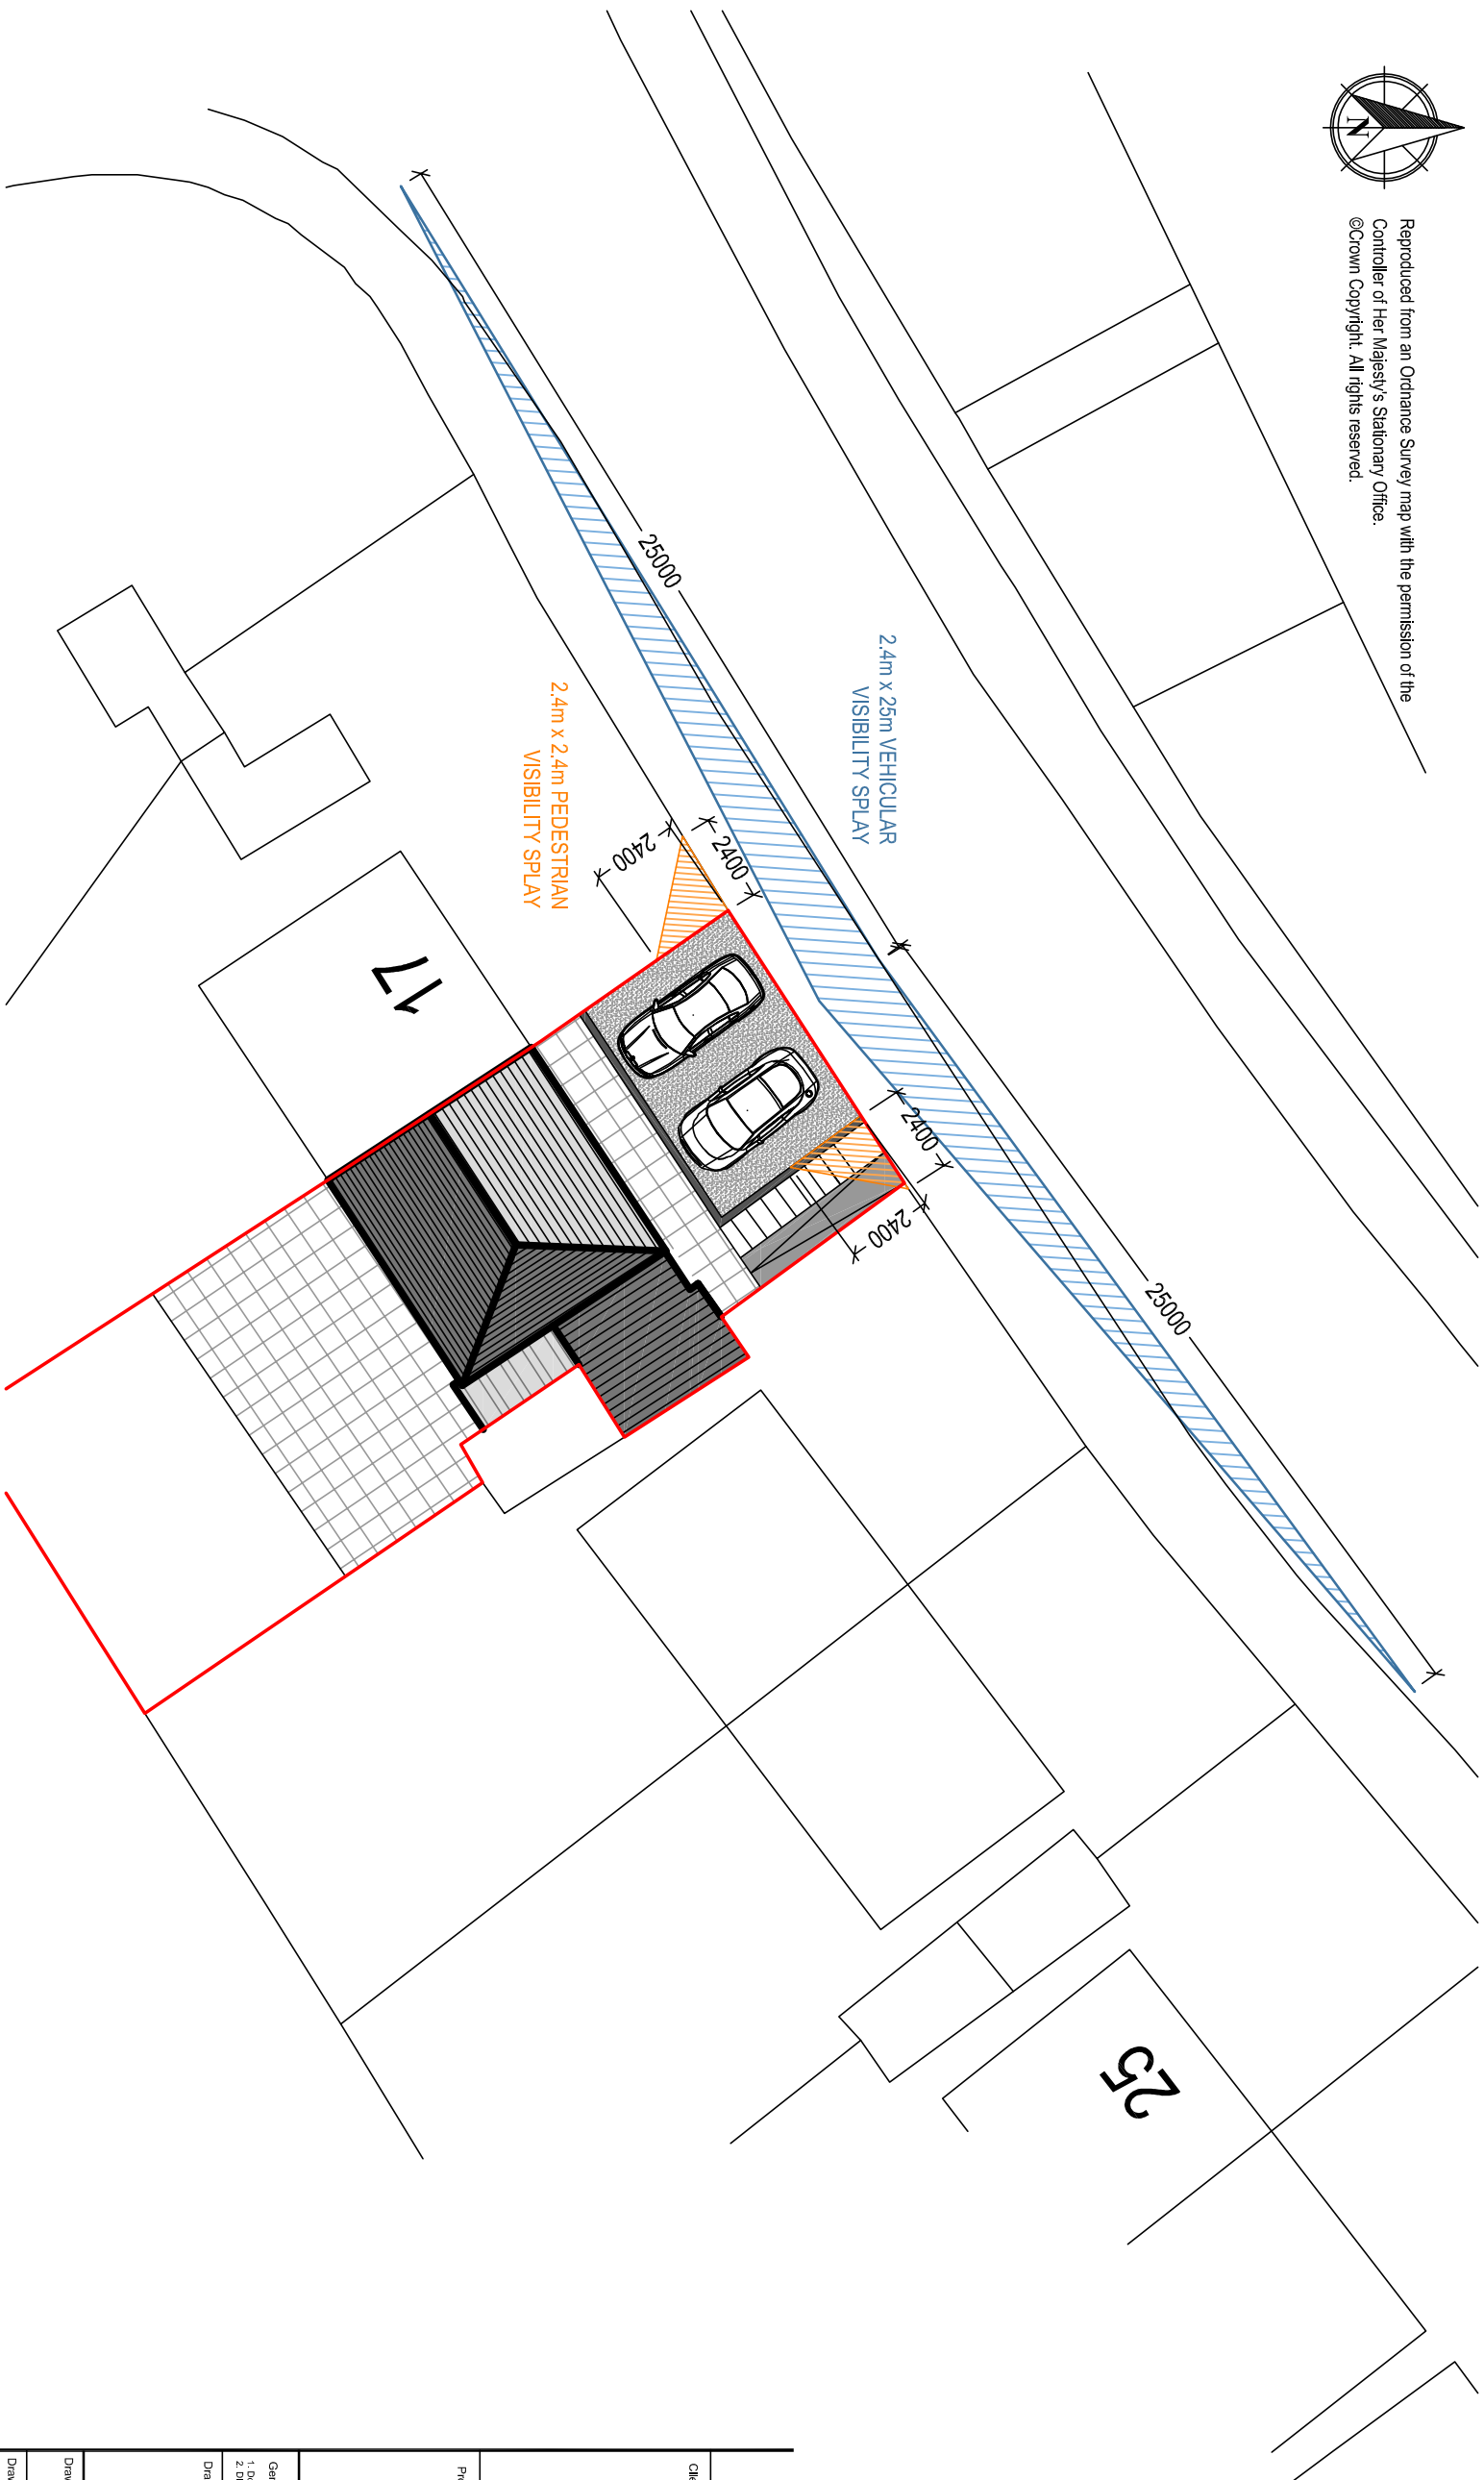

Reproduced from an Ordnance Survey map with the permission of the
Controller of Her Majesty's Stationary Office.
©Crown Copyright. All rights reserved.



Client:

Mr. Paul Thomas
19 Cook Rees Avenue
Neath
SA11 1UR

Project Title:

**PROPOSED SINGLE STOREY
SIDE EXTENSION
& PROVISION OF
OFF-STREET PARKING AREA**

General Notes:
1. Do not scale from this drawing. Take figures dimension only.
2. Dimensions are in millimetres unless otherwise stated.

Drawing Issue:

PLANNING

Drawing Title: PLAN SHOWING VISIBILITY			
Drawing No:	CPD-006	Revision:	A
Date:	10-10-2024	Revised:	07-08-2025
Scale(s):	1:200	Paper Size:	A3



Cwm Planning & Design Ltd.
(Civil, Structural & Architectural)