



BOUNDARIES:

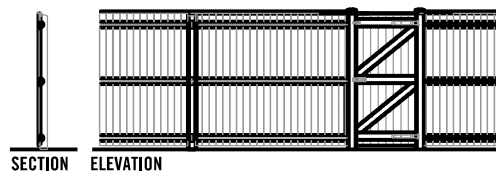


1.8 m CLOSEBOARD TIMBER FENCE WITH TIMBER GATE

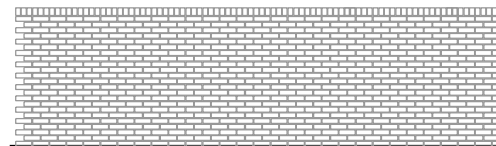

ELEVATION



1800mm HIGH BRICK WALL WITH BRICK SOLDIER COPING

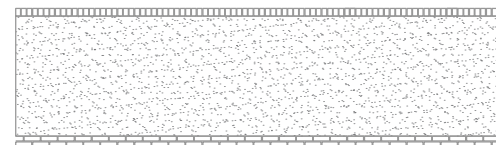

ELEVATION

2000mm HIGH WALL IN RENDER WITH BRICK SOLDIER COPING

NOTE : Refer to Landscape architects plans for information relating to defensible private and public realm planting to the rear of Plot 22.

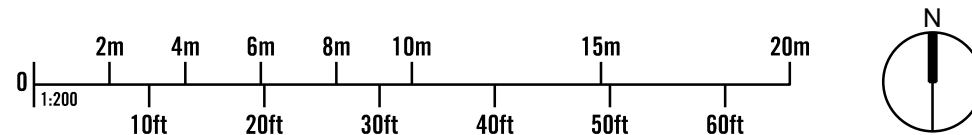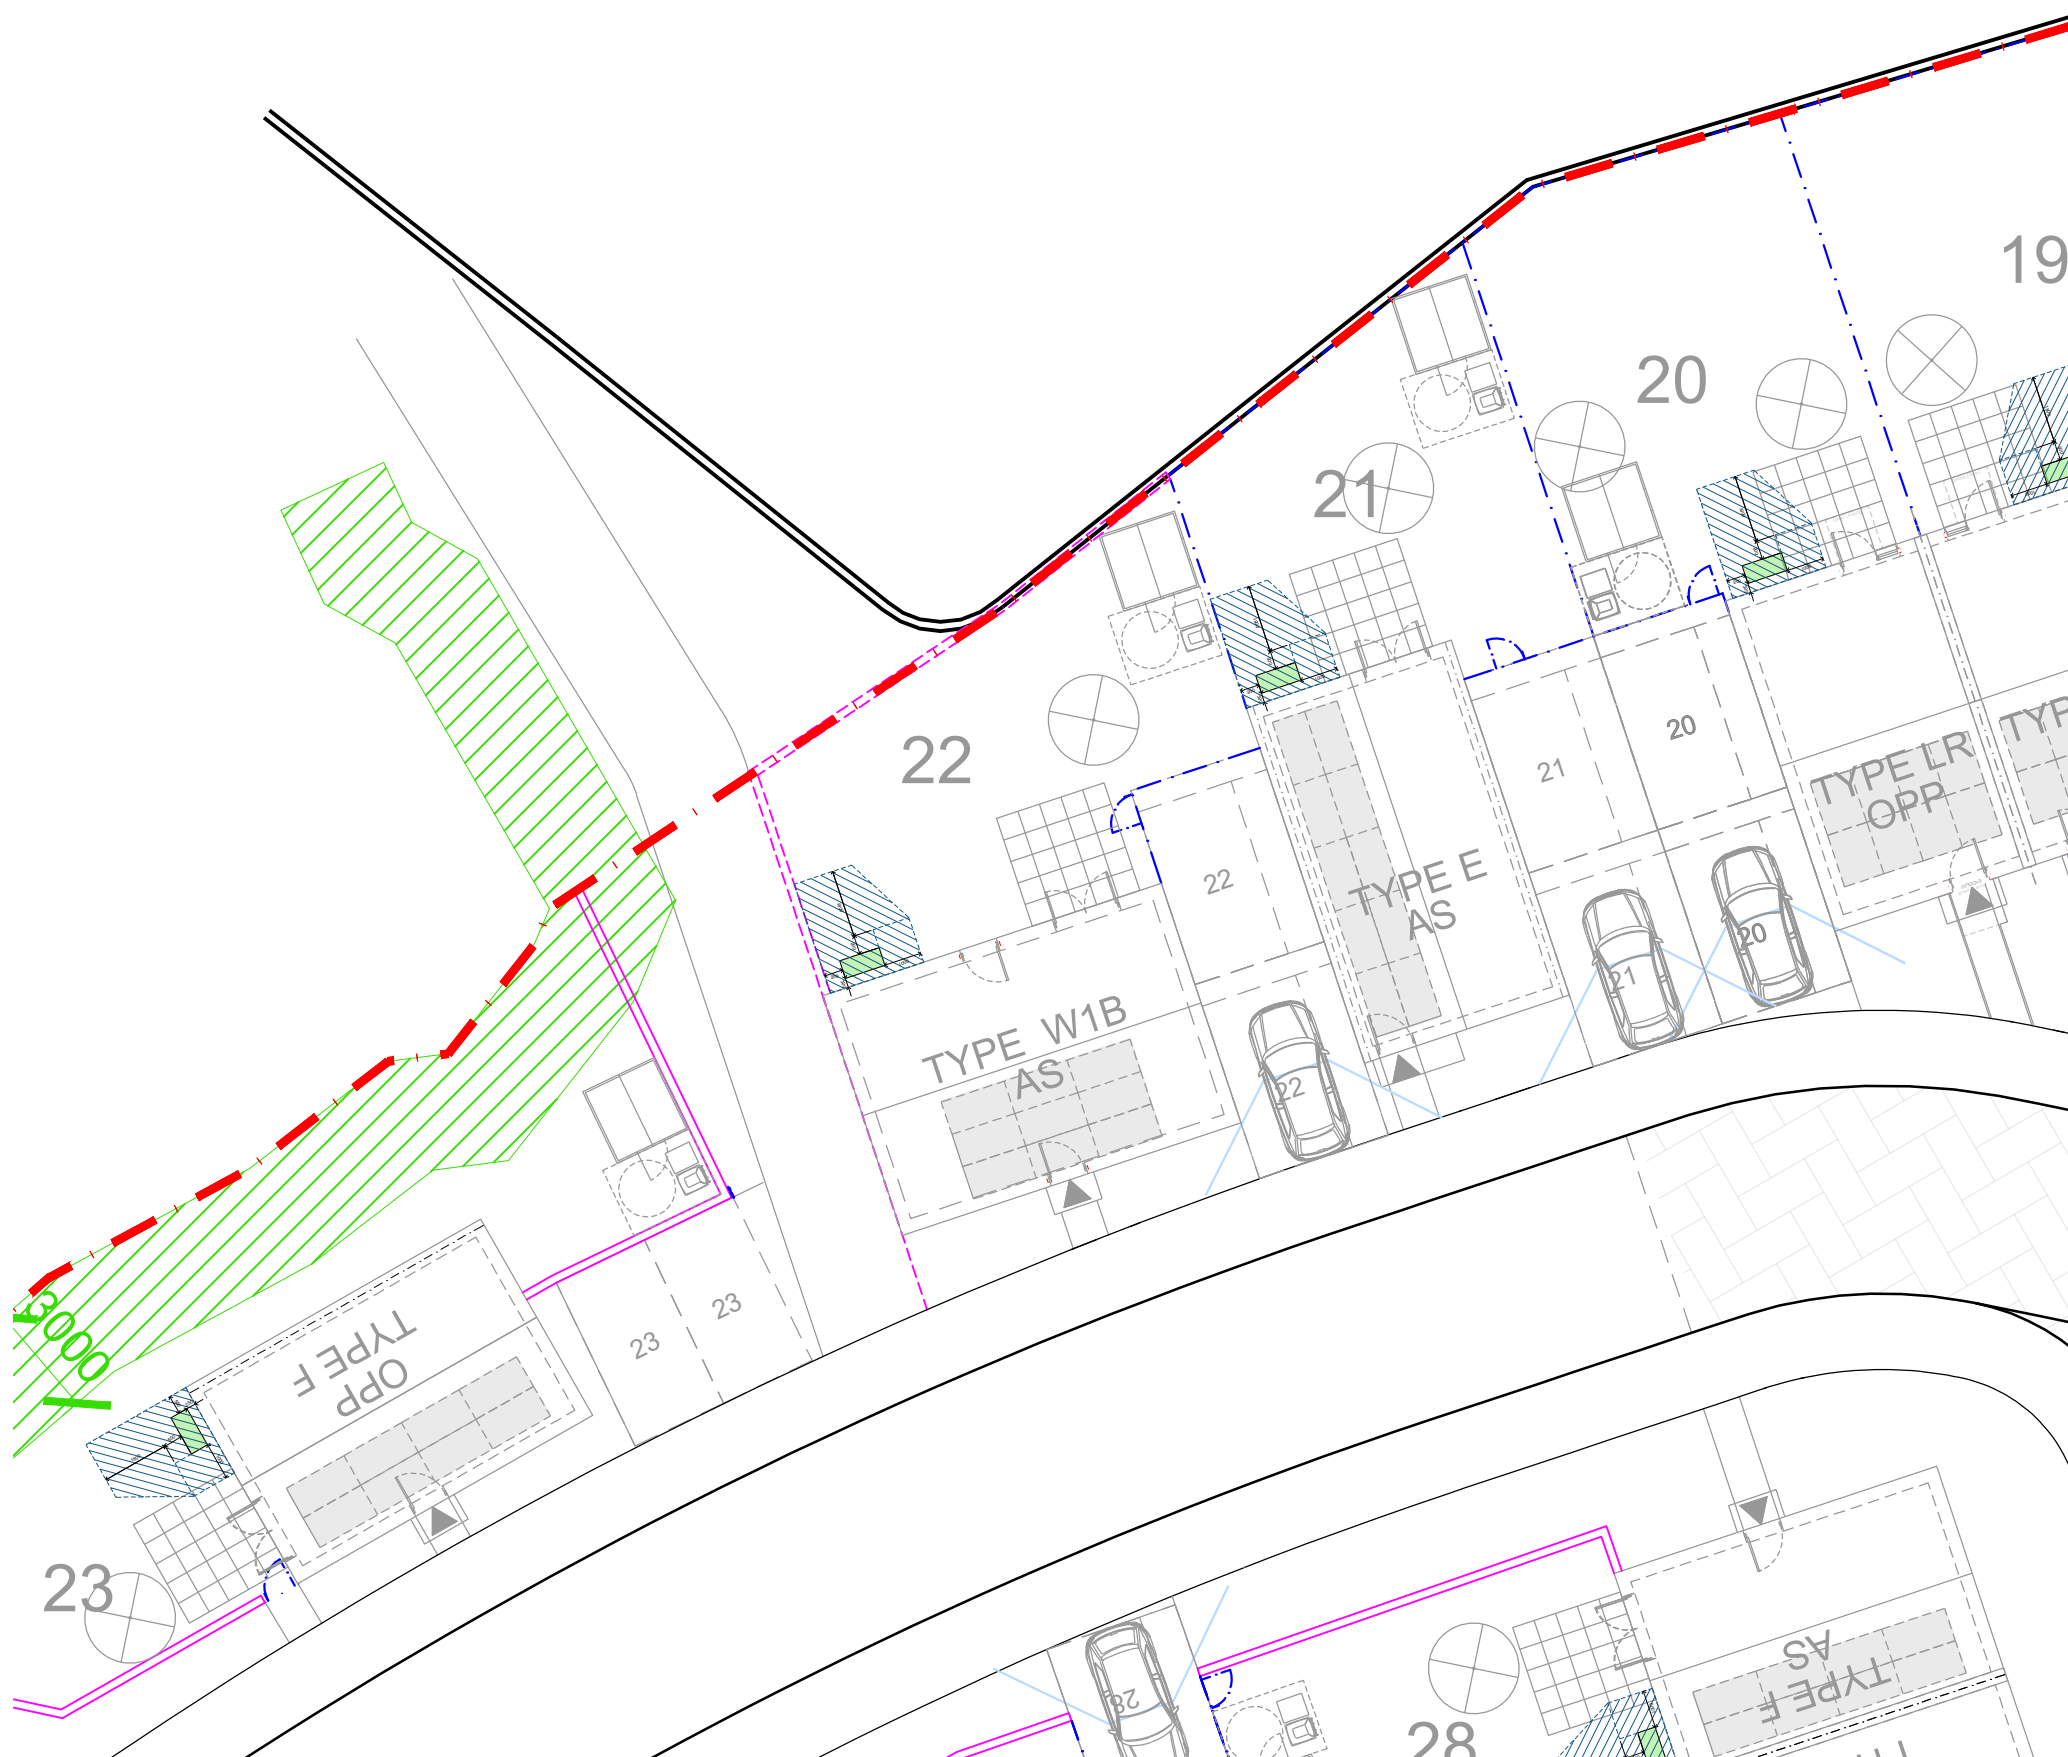

This line should measure 70mm when printed correctly

This drawing is the copyright of Roberts Limbrick Ltd and should not be reproduced in whole or in part or used in any manner whatsoever without their written permission.

Responsibility is not accepted for errors made by others in scaling from this drawing. Use only figured dimensions and report any discrepancies or omissions to the Architect immediately.

Rev	Date	By	Chk	Description
-	23.07.2025			First Issue



Roberts Limbrick

03333 405 500
mail@robertslimbrick.com
robertslimbrick.com
Registered Office: England No. 06858029

Project Name
Residential Development
Coed Darcy Phase 2 (Pobl)

Client Name 

Drawing Title
Proposed
Boundaries Plan
Plot 22

Scale	Project No.
1/200 @ A3	11341

Status	Purpose Of Issue
A3	Issued for Planning

Project Org Vol Level Form Role
11341 • RL • ZZ • 00 • DR • A

Number	Revision
PL50	-