



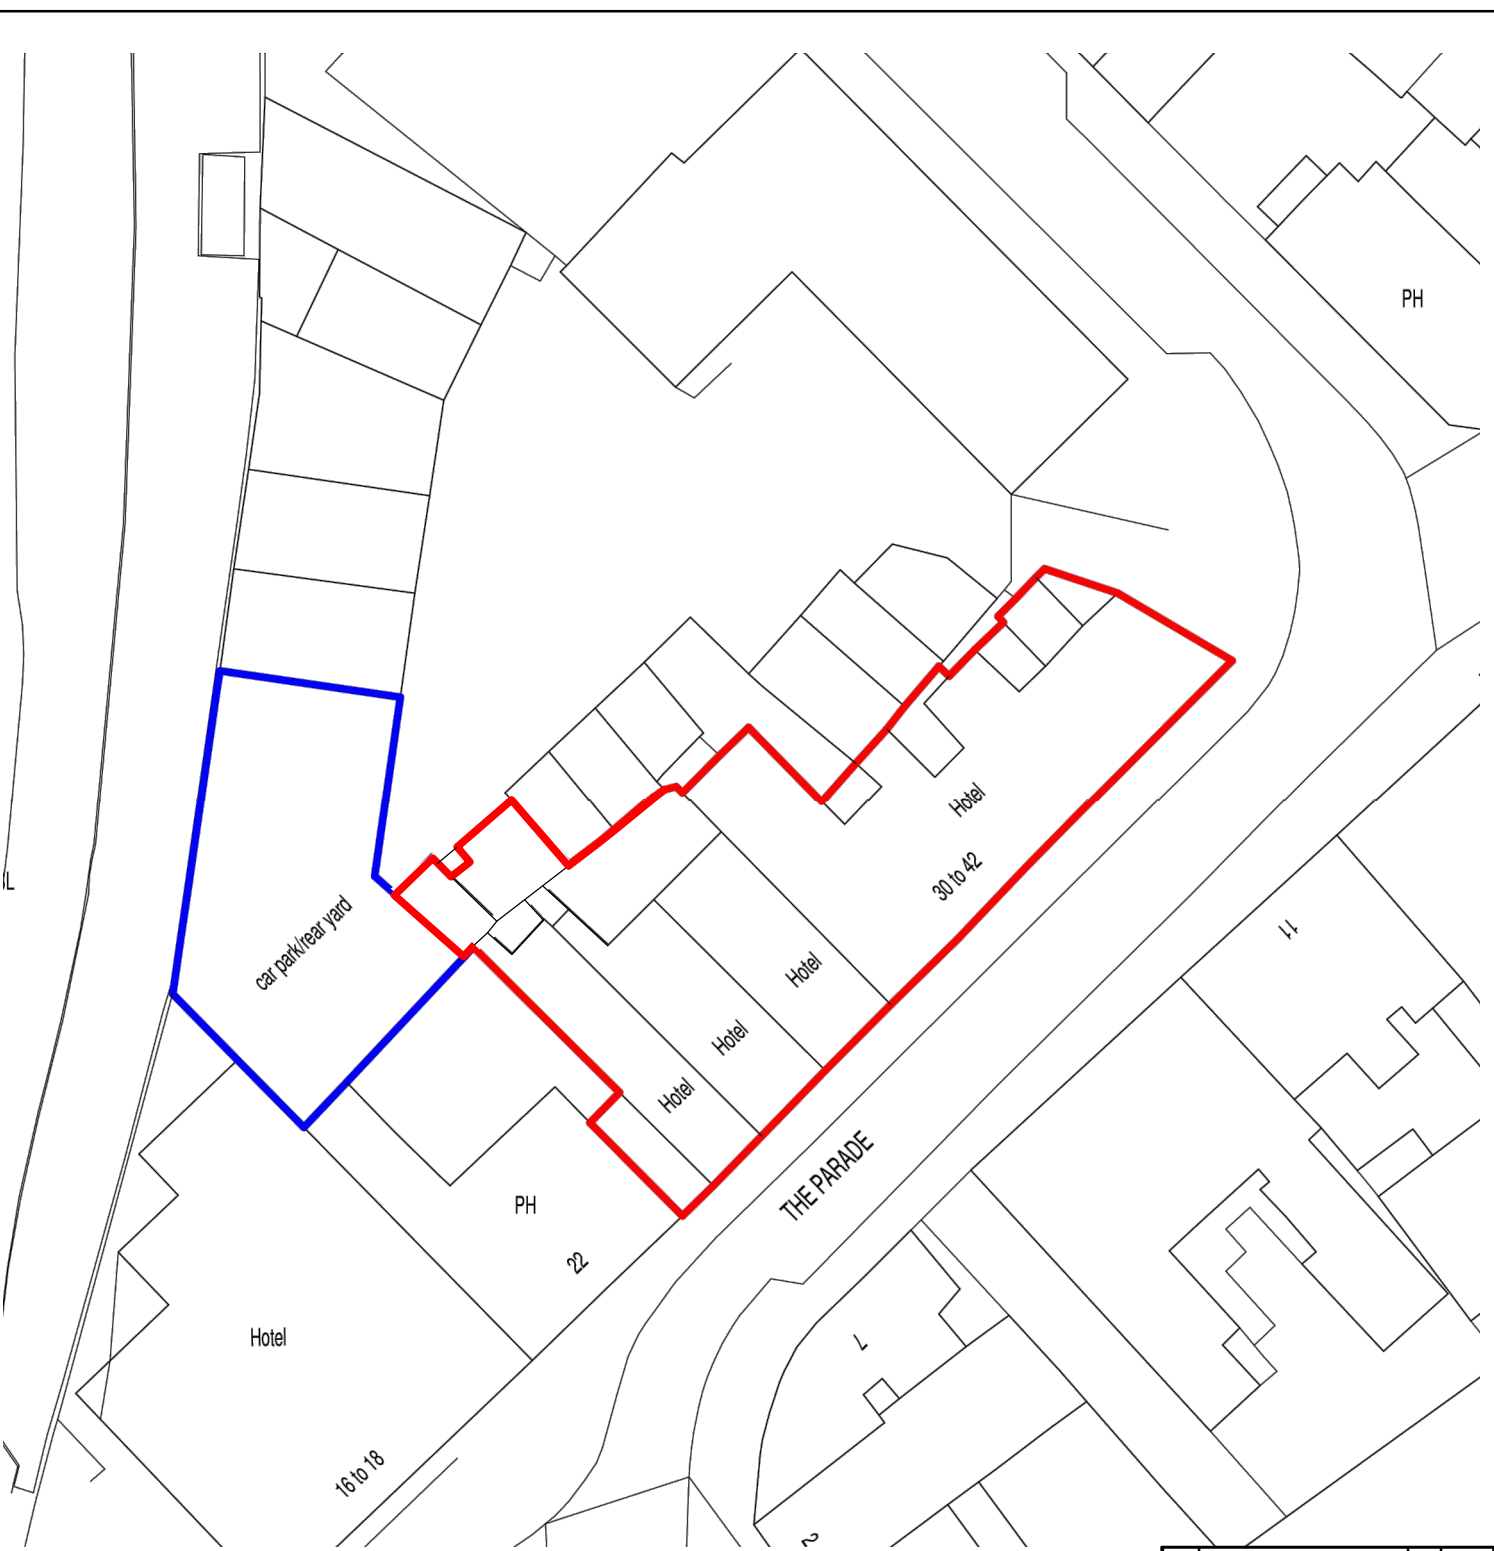

Site Location Plan Scale 1:500 @ A4

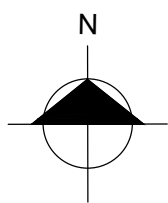

Rev.		By	Date
DESIGN VISION 5			
Contact: Angharad Randall Email: Design_Vision_5@hotmail.com Tel No: 07853 169 142			
SITE ADDRESS: Ambassador Hotel 24-42 The Parade, Neath SA11 1RA			
DRAWING TITLE: Site Location Plan			
	DRAWN BY: AR	SCALE: A4@1:500	DATE: 07/2021
Arch/Designer AR	SYSTEM PROJECT NUMBER: 24 - 2021		DRWG NO: 009 REVISION: -