




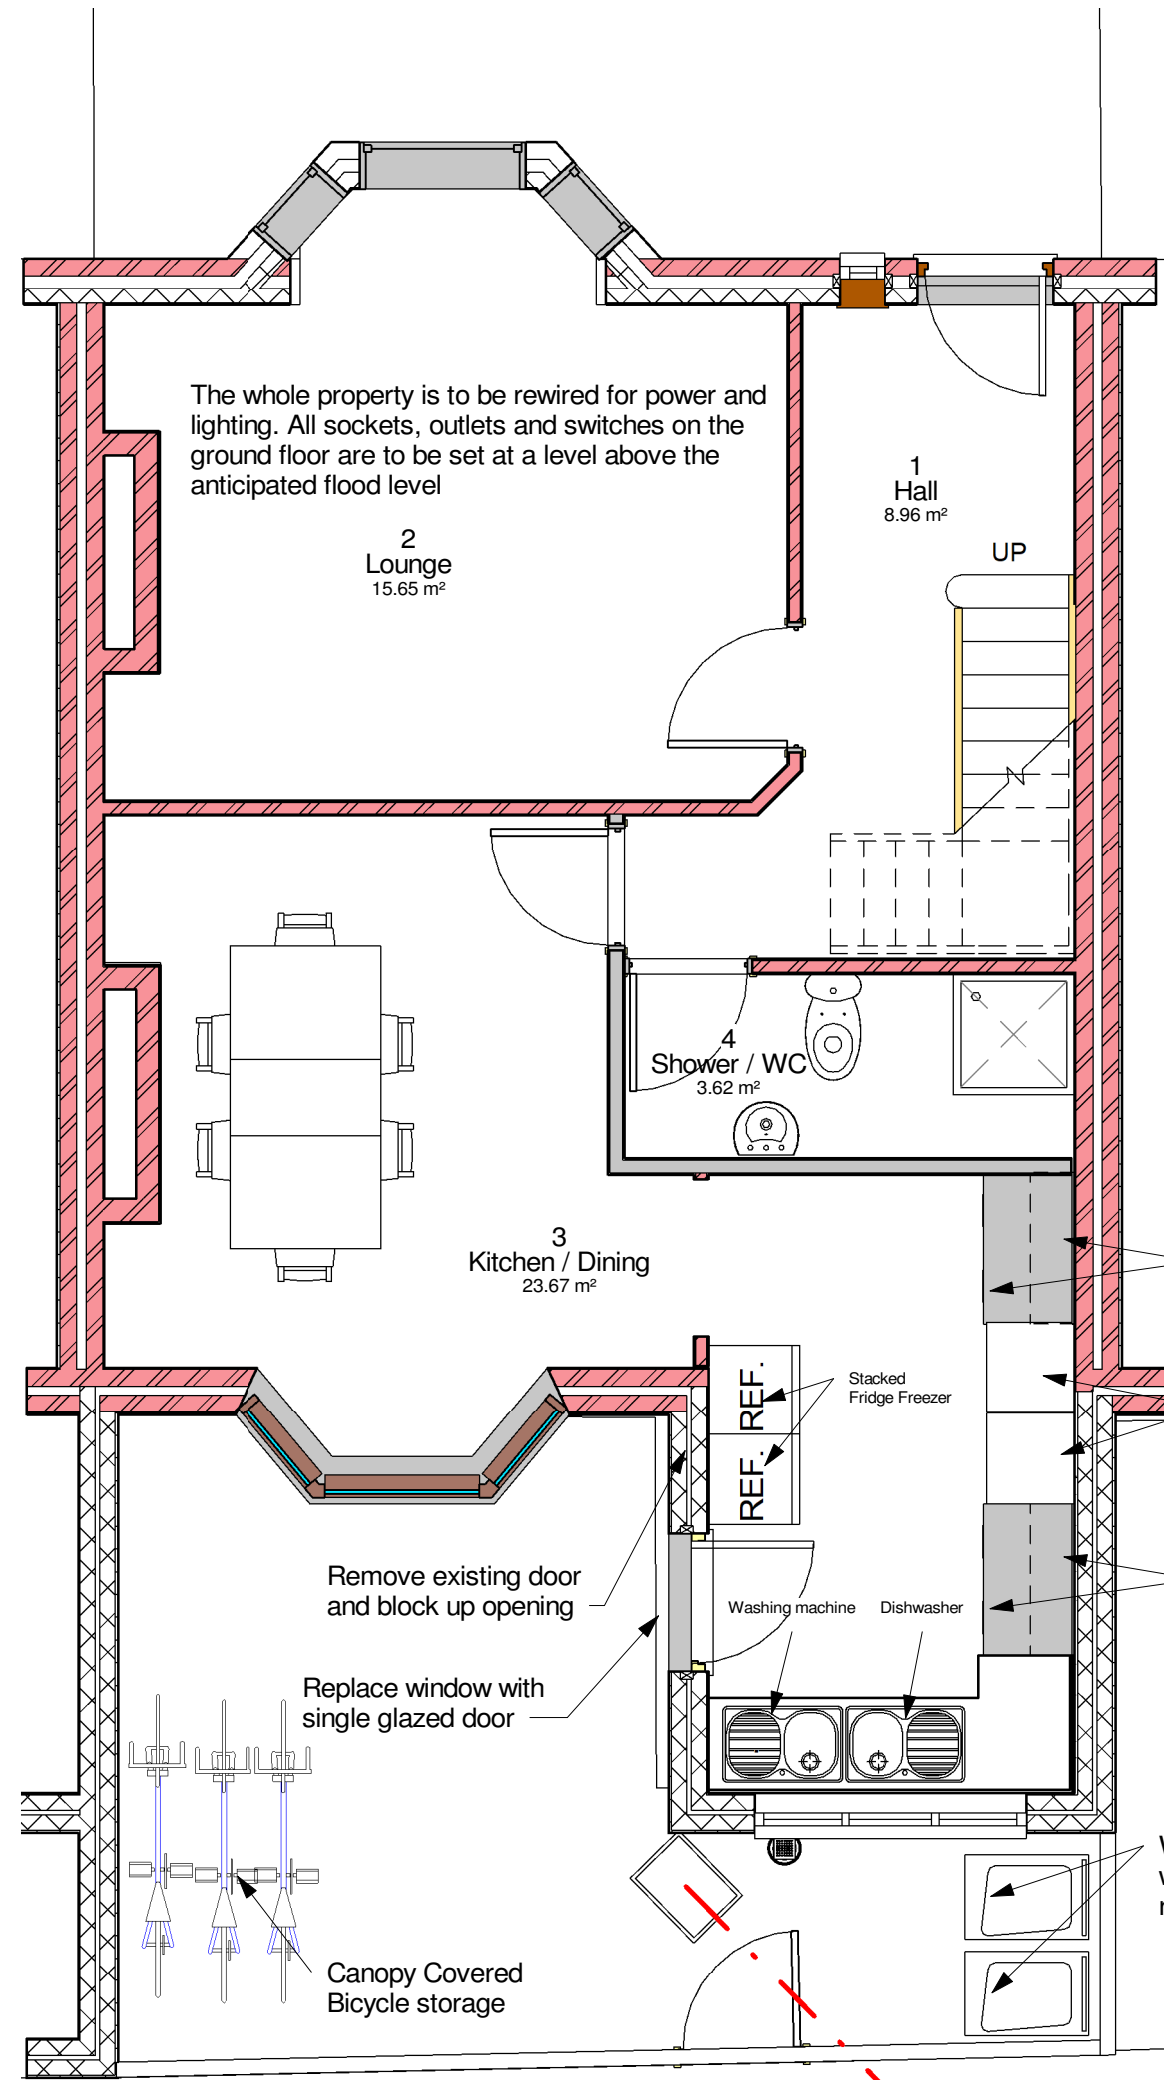


02 Ground Floor  
1 1:50

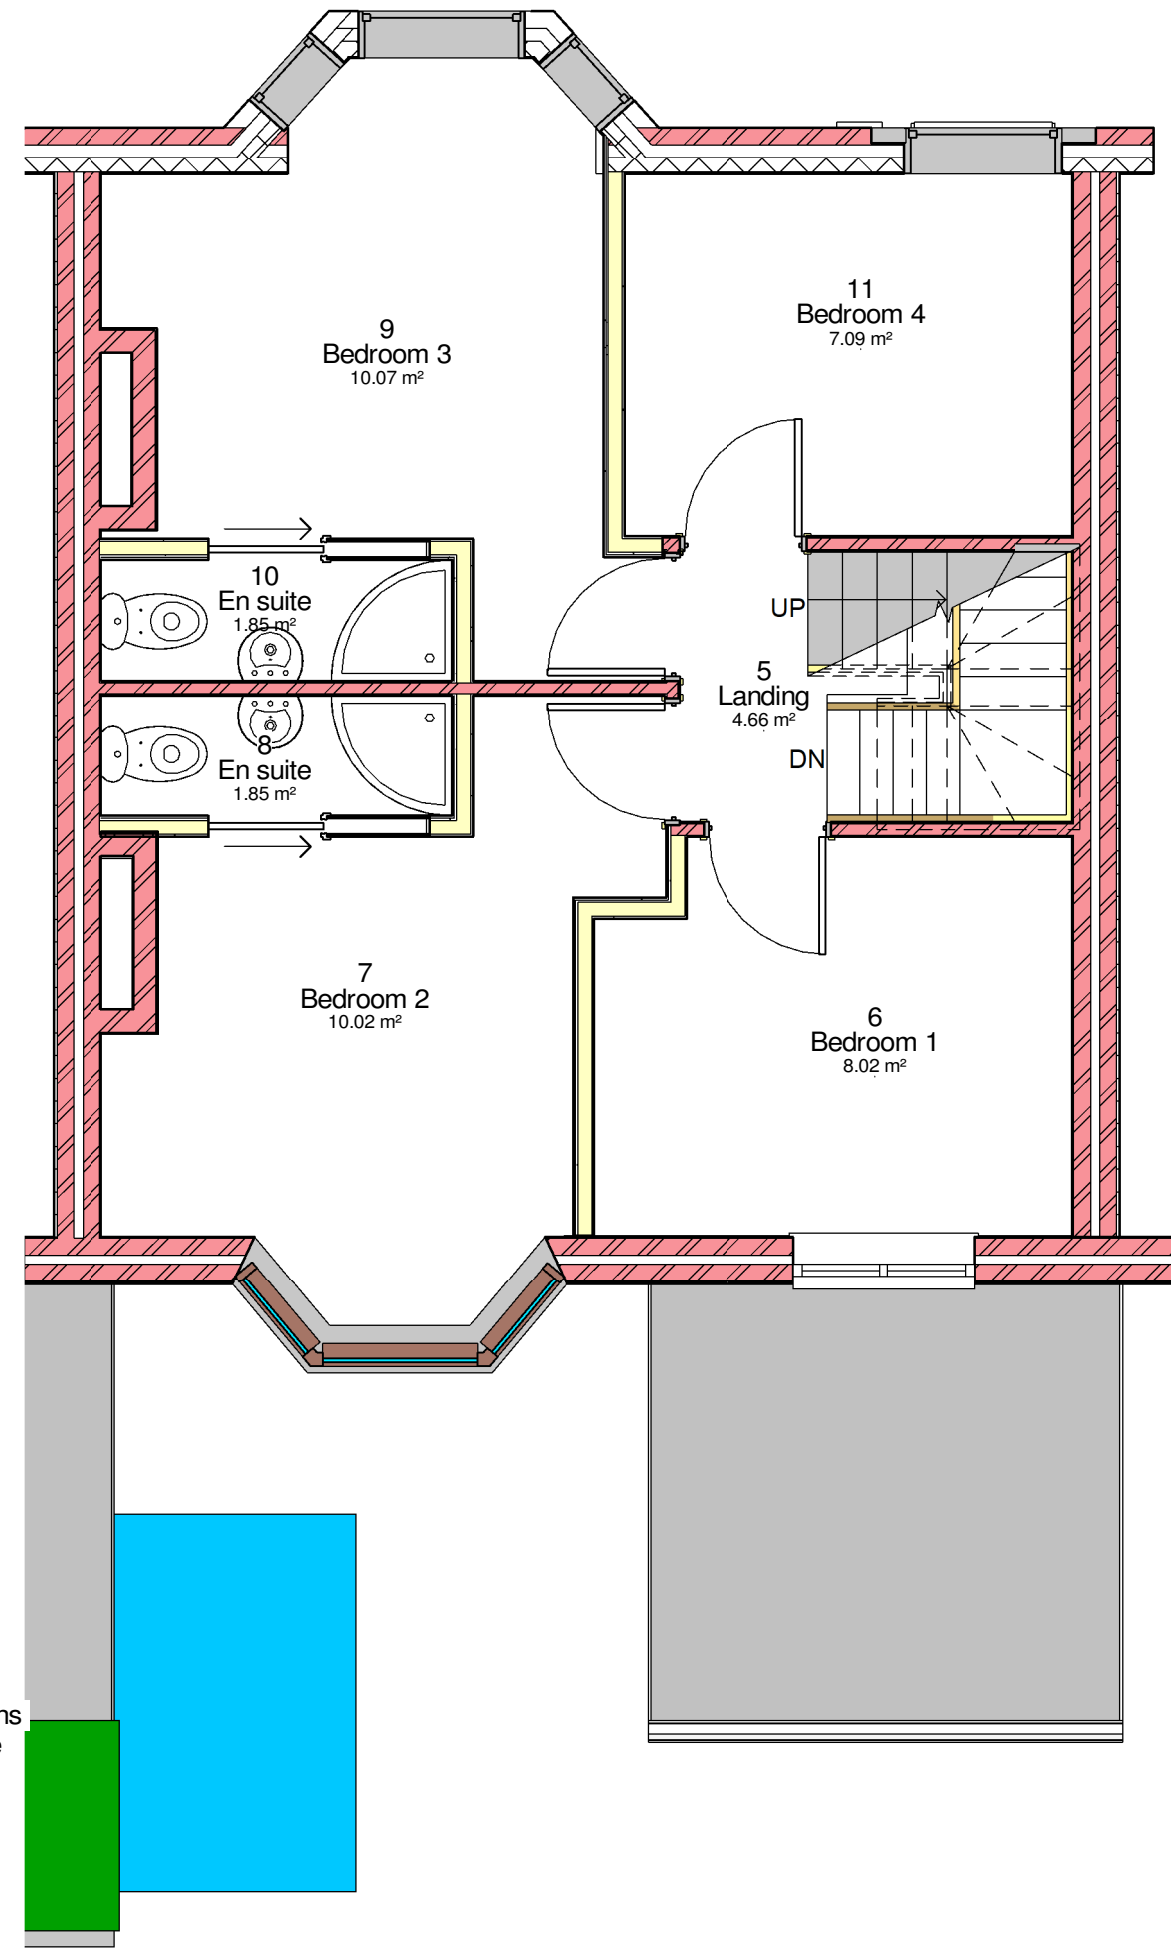

03 First Floor  
2 1:50

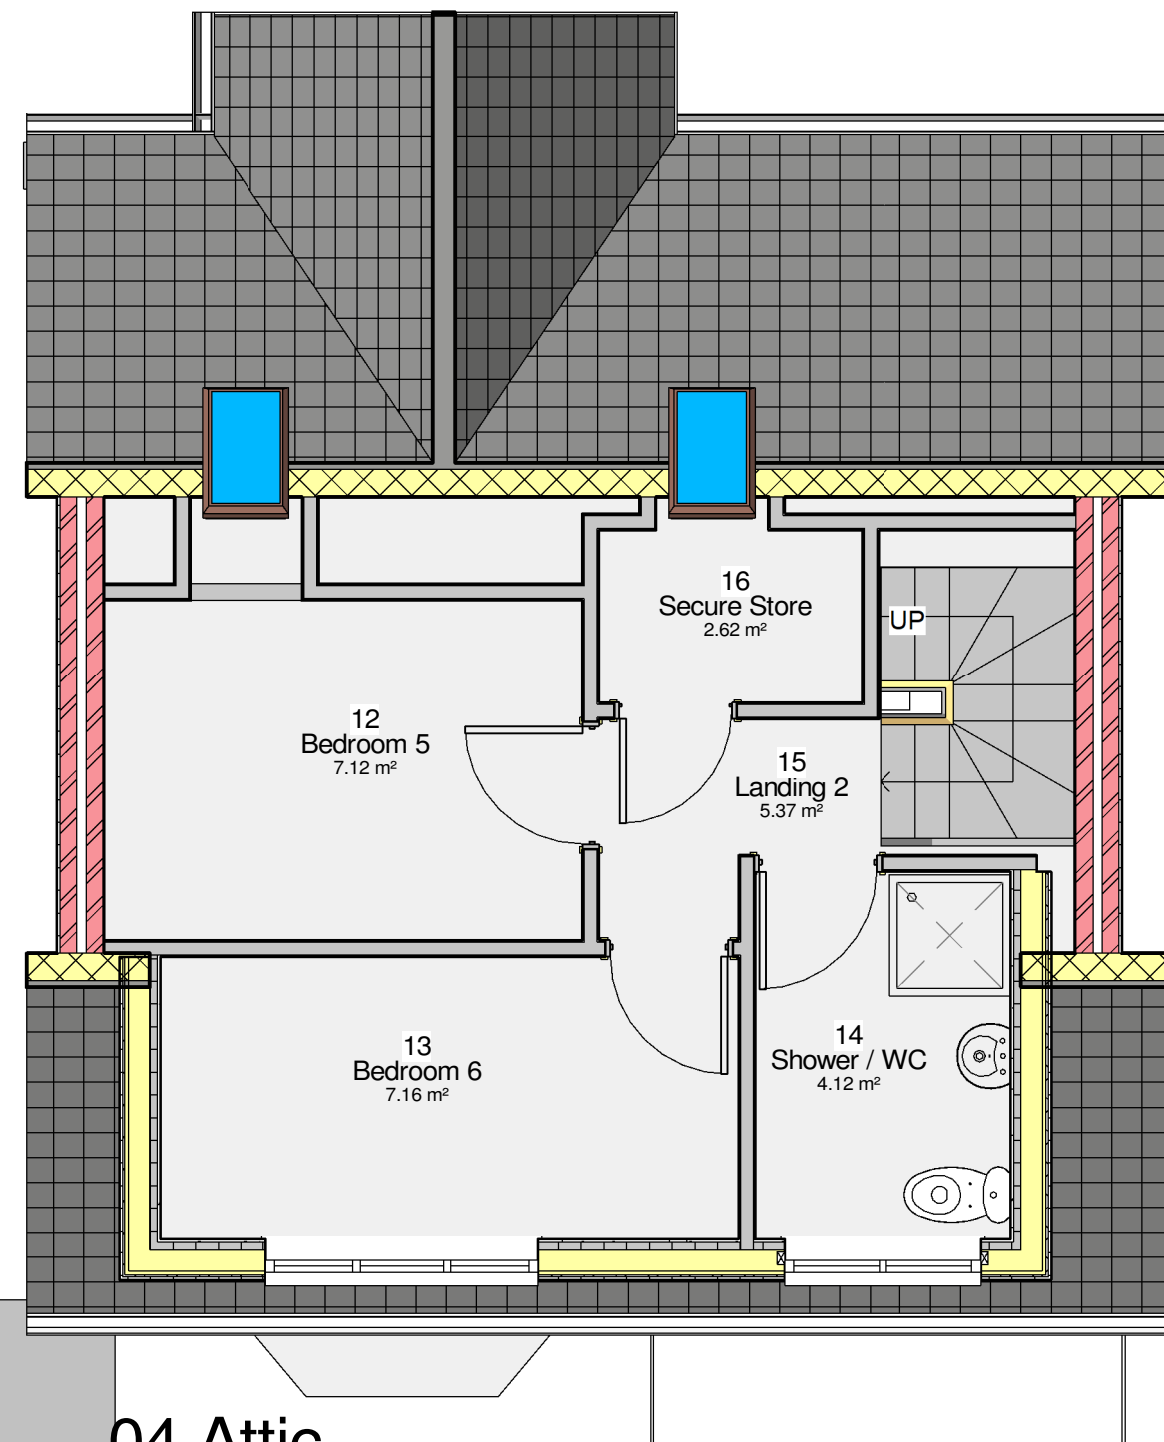


04 Attic Plan  
5 1:50

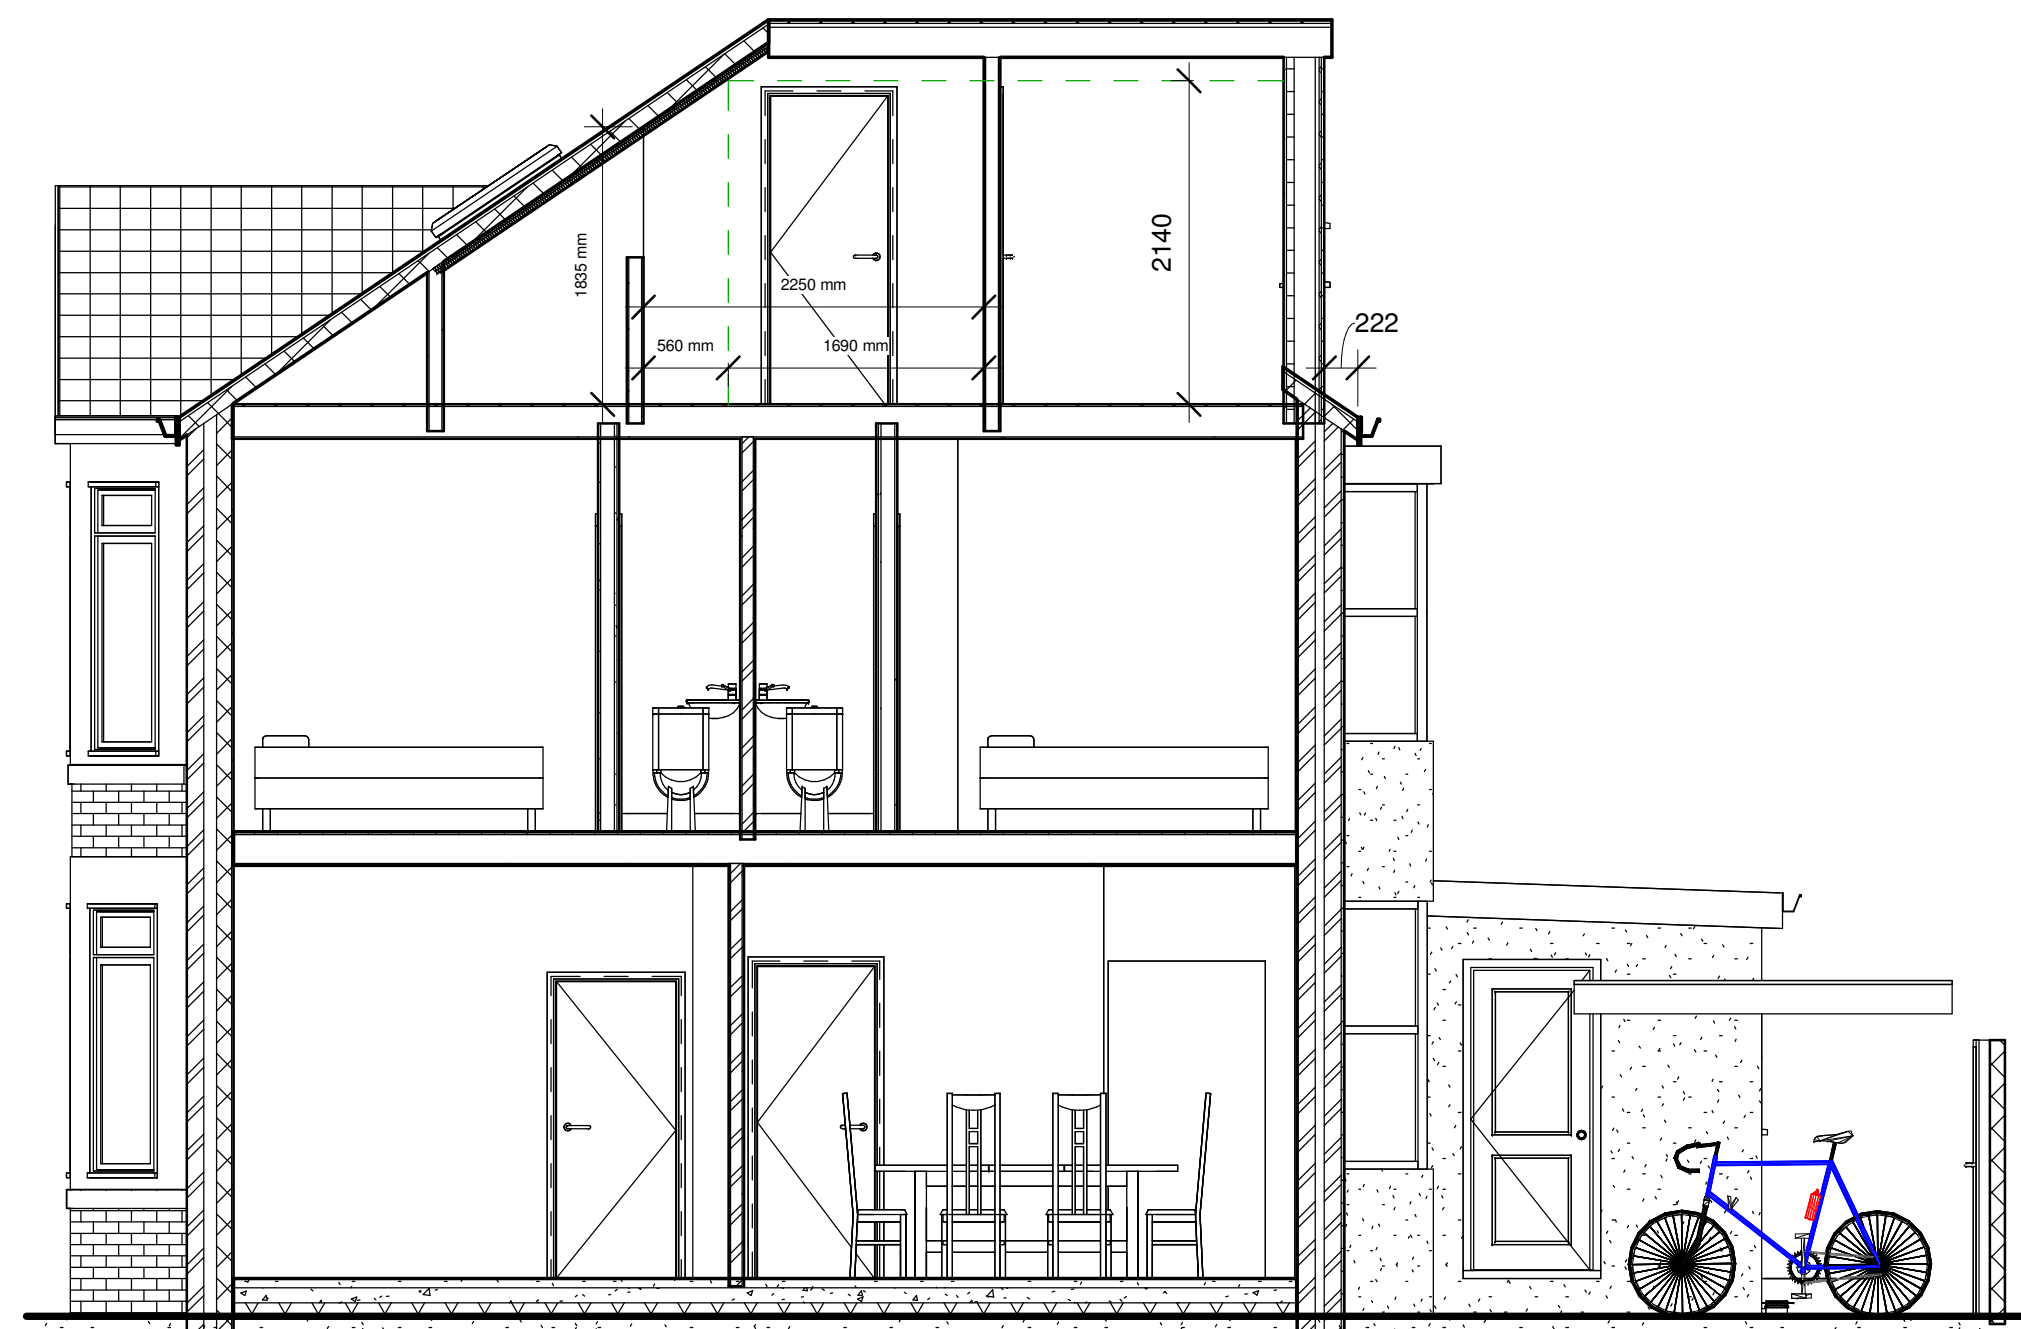

Sectional Elevation  
6 1:50



3 Front  
1:50

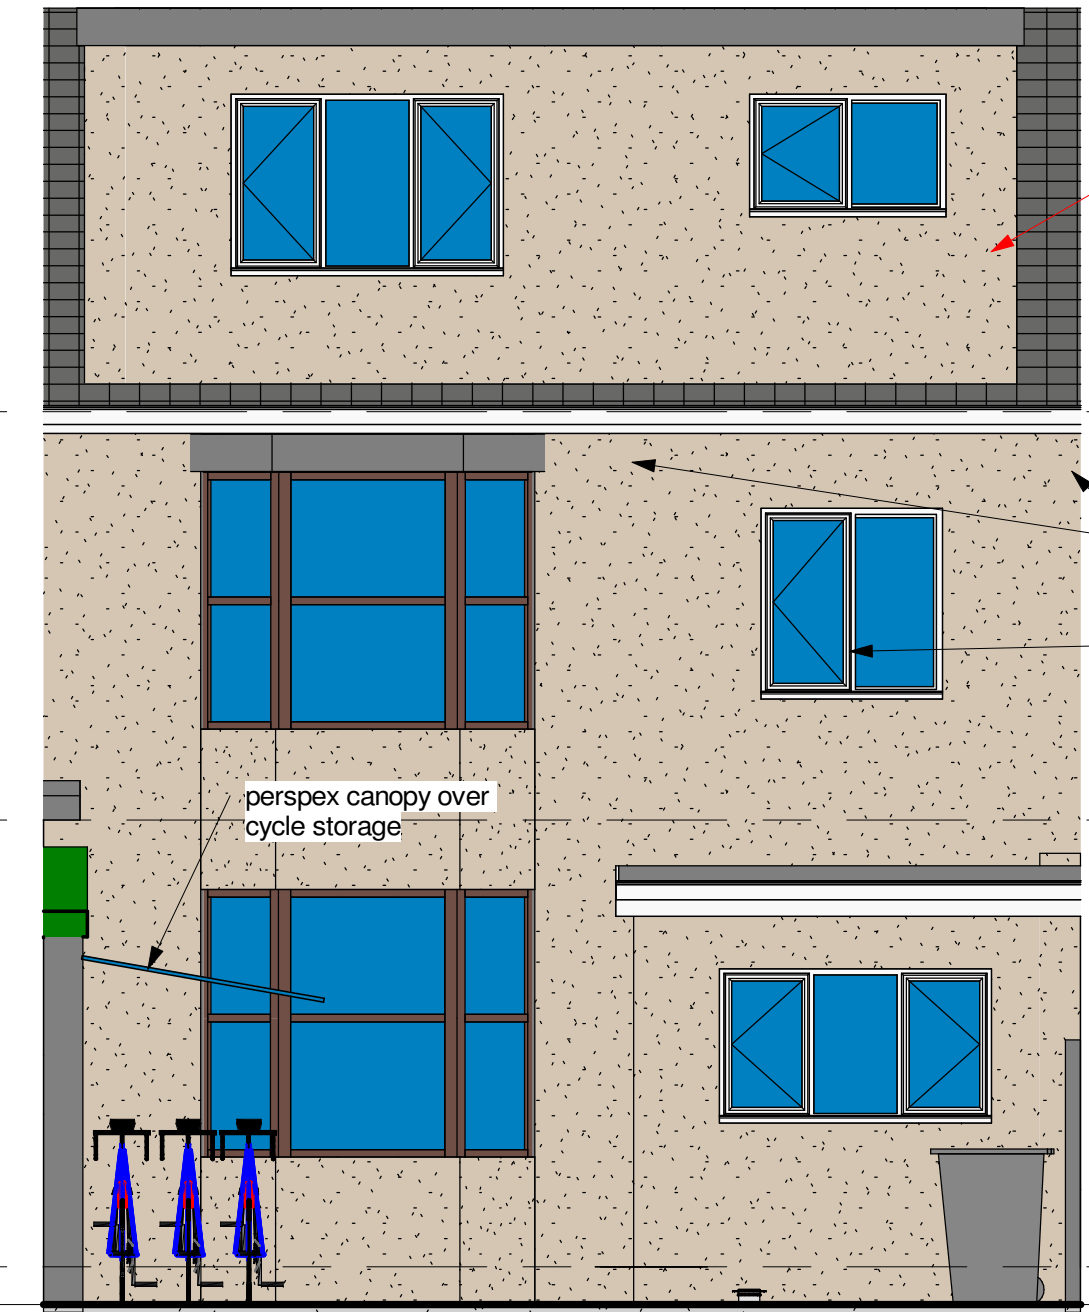


4 Rear  
1:50

The new rear roof dormer and works within the roof dormer are to be constructed under the Permitted Development for Householders Legislation and is therefore not part of the planning application


04 Attic Plan  
5755

03 First Floor  
3055

02 Ground Floor  
100  
00 Ground  
-150

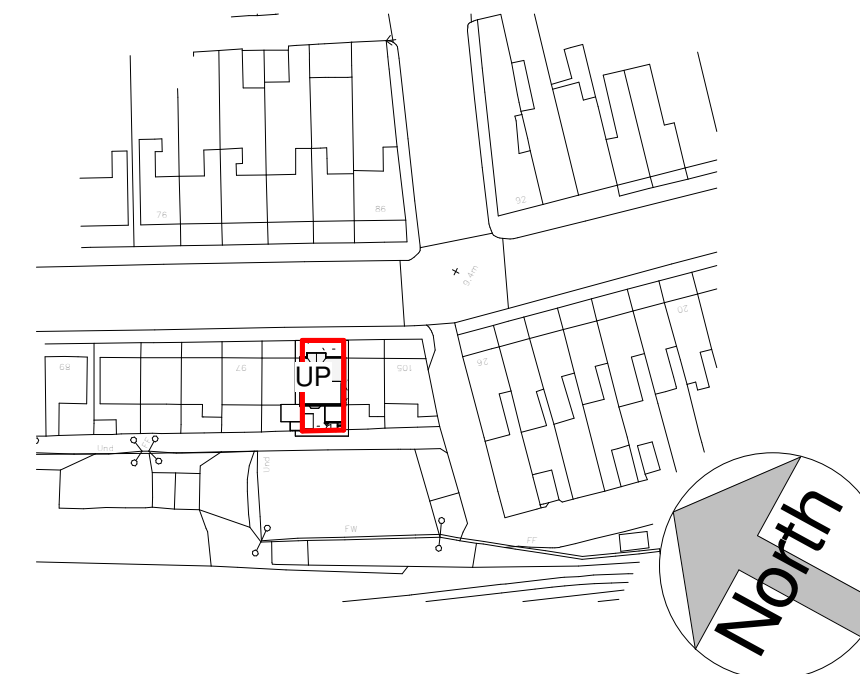

7 Location  
1:1250

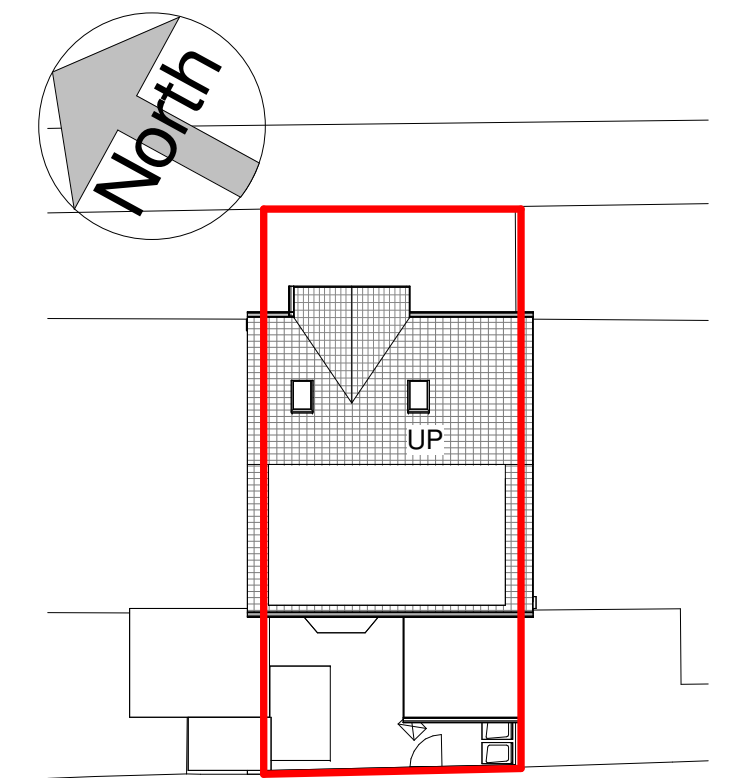

8 Site  
1:200

**dp architecture**  
56 Walter Road Swansea SA1 5PY  
tel: 01792 466554 mob: 0777 585 3754  
e-mail david@dparchitecture.co.uk

| Job                            |          |          | Description   |             |
|--------------------------------|----------|----------|---|-------------|
| 101 Talbot Road<br>Port Talbot |          |          | Proposed Plans and<br>Elevations rev A   |             |
| Scale                          | As Shown | Approved | Figural dimensions must be taken, not<br>dimensions. All discrepancies in title<br>must be reported immediately to<br>Contractor<br>Contractor must check all dimensions on site. |             |
| Date                           | Aug 25   | Job No.  |   |             |
| Drawn By                       | dp       | Dwg. No. |   |             |
|                                |          |          | 25 - 04   | 25 - 04/02b |