



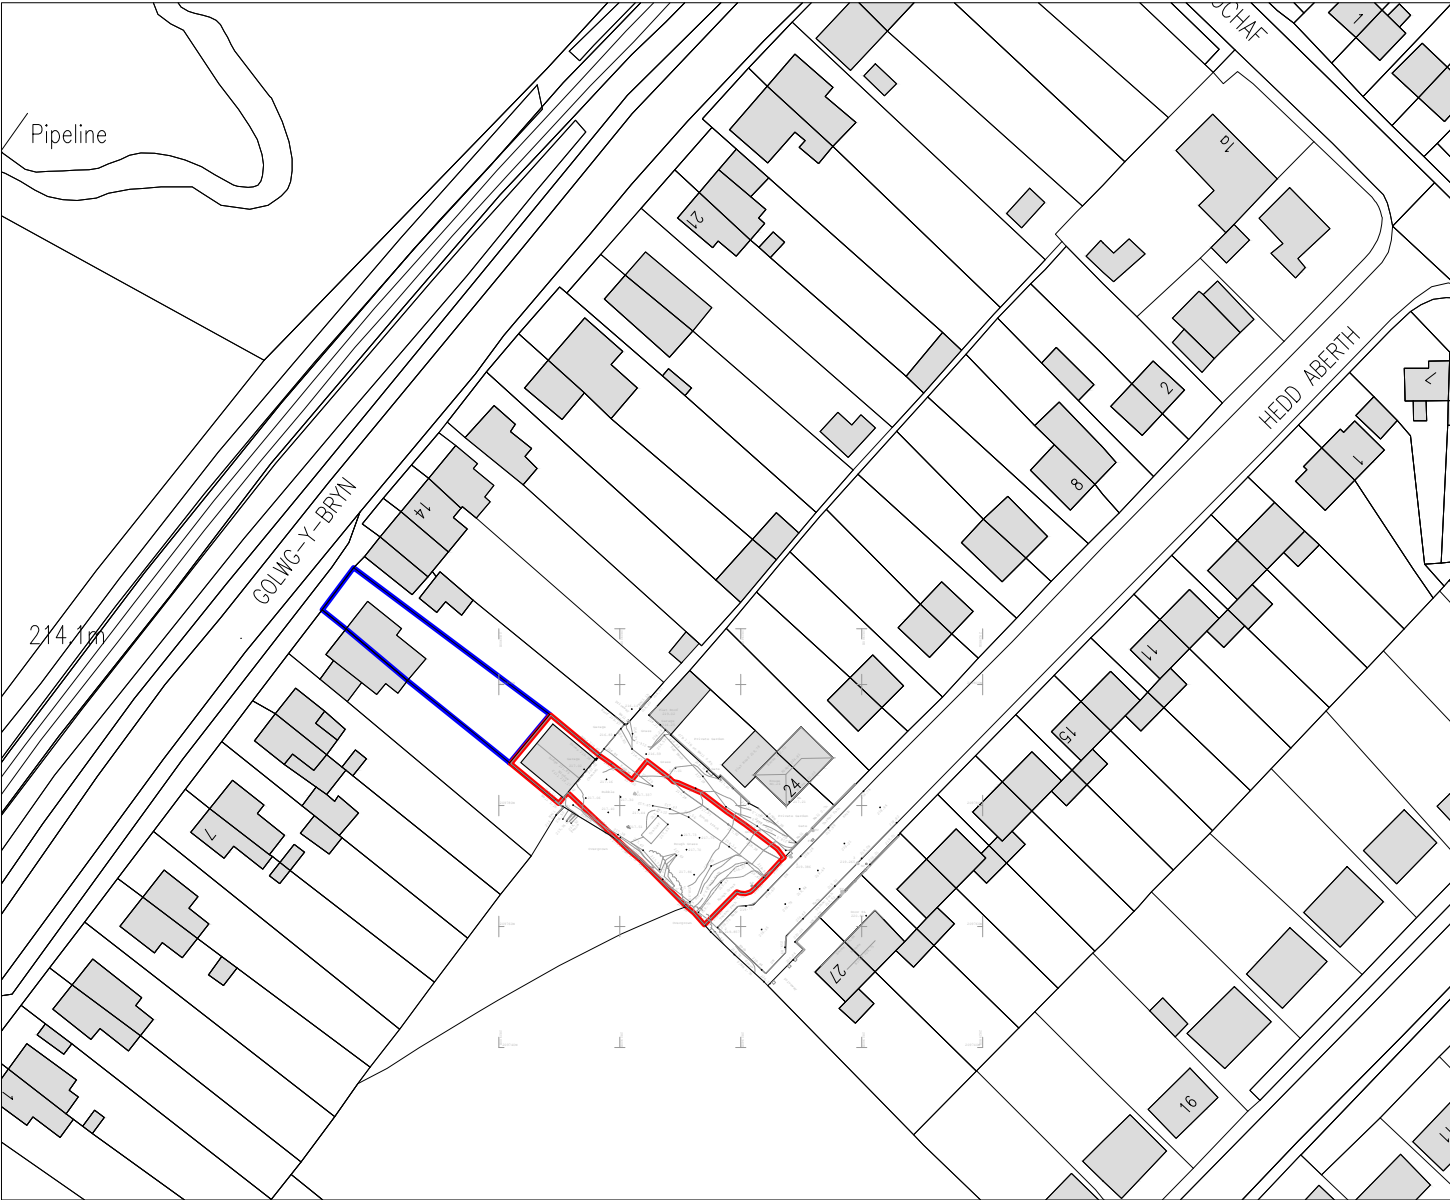

location plan
scale | 1:1250

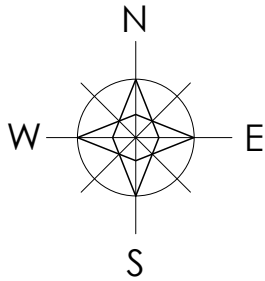

block plan
scale | 1:500

application area | 562.00m²
land in ownership | 398.00m²
total ownership | 960.00m²



revision	
a	redline ownership amended at the request of the lpa_20.12.24
b	redline ownership amended at the request of the lpa_11.08.25
c	
d	
e	
f	
g	

planning

project		drawing	date
LAND ADJACENT 24 HEDD ABERTH, PANTYFFORD, SEVEN SISTERS		LOCATION PLAN	MAY 2024
client		drawing no.	scale
LEIGHTON & DEBORAH WILLIAMS		24.HA.01b	@ A3
www.iplanarchitecture.co.uk		hello@iplanarchitecture.co.uk	07765 660189