


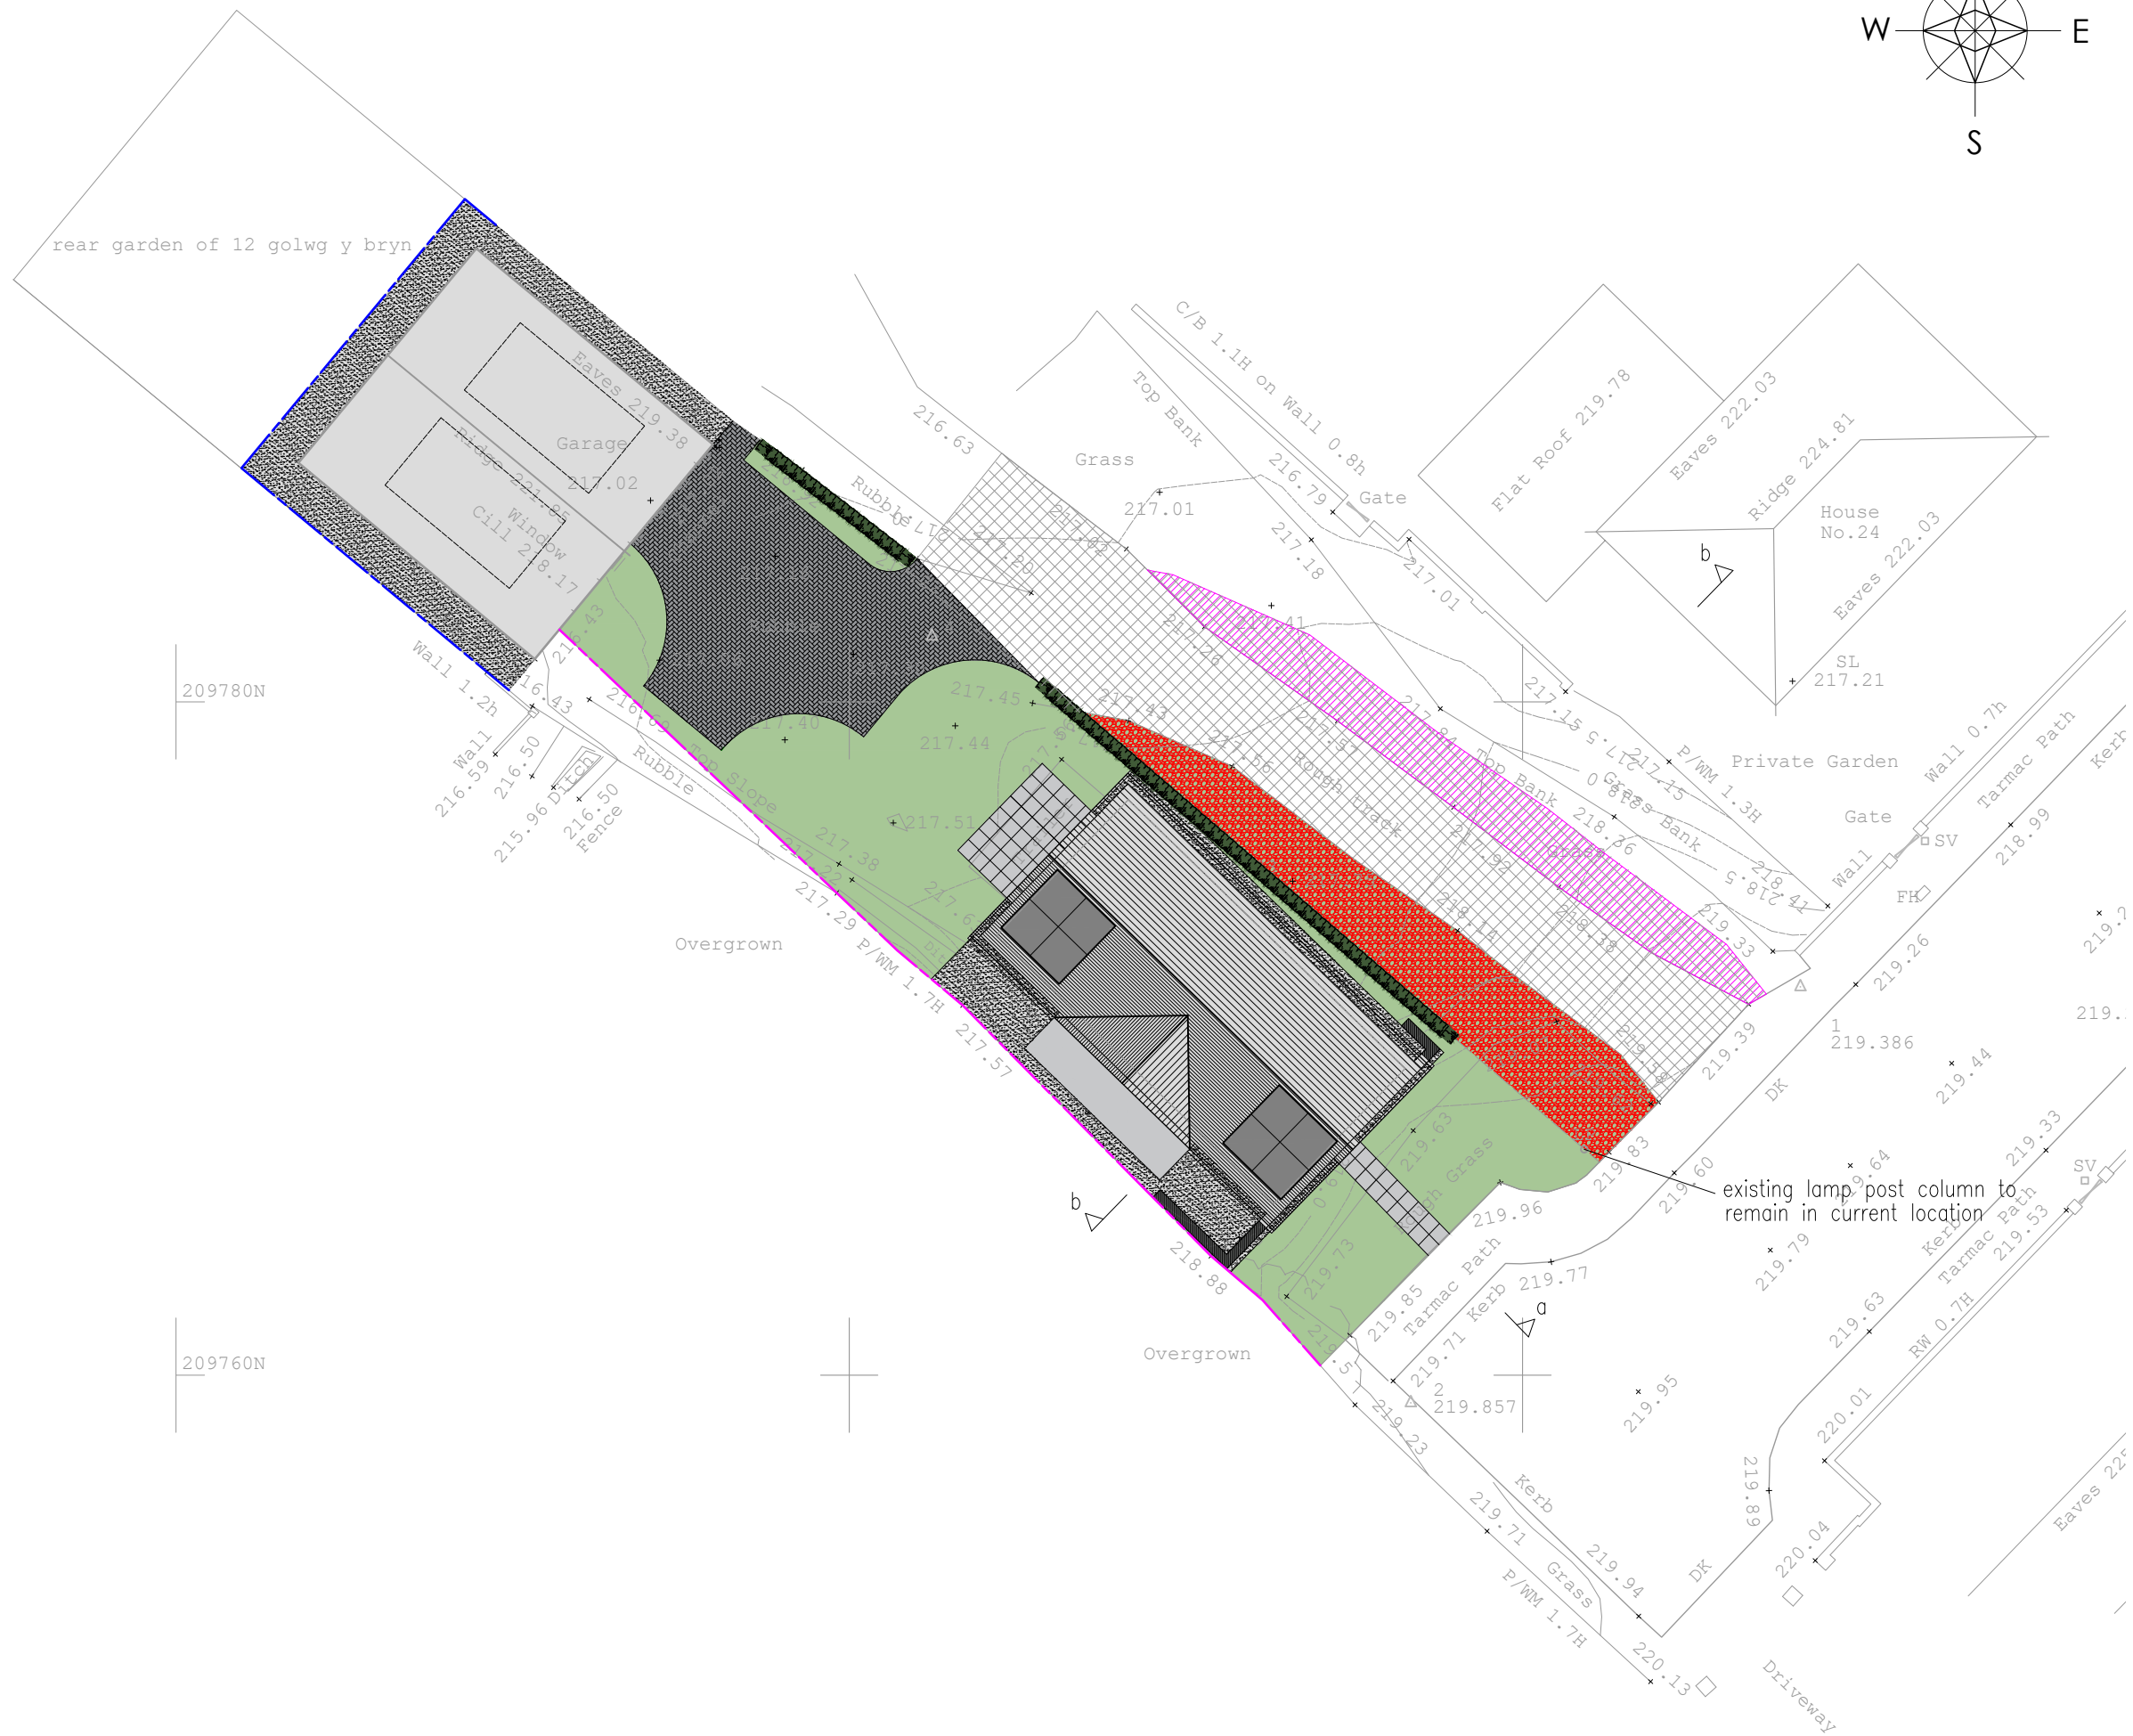

Survey Details

1. OS grid & datum determined by GPS
2. North arrow indicates approximate North.
3. Scale factor 1.00000
4. Contour interval 0.5m
5. All internal manhole details to be checked prior to site works

Sheet Layout One Sheet Only			
Scale: 1:200 at A2 Drawing No. 22-1230/200A2/1.1 Date: 07/06/2022		CLS Job No. 22-1230 Surveyor: Adrian Catling Checked: Adrian Catling	

Land adjacent to
24 Hedd Aberth
Severn Sisters



Catling's Land Surveys
A Passion for Mapping.

47 Heol Las, Pontardawe, Swansea, SA8 4PR
Tel / Mobile 07790 588323
email: CLSLandsurveys@gmail.com

revision	
a	proposed garden layout amended at the request of the lpa_20.12.24
b	access road width increased at the request of the lpa_23.04.25
c	lamp post column to remain note added_25.04.25
d	access road construction details added_11.08.25
e	
f	
g	

planning	project	drawing	date
	LAND ADJACENT 24 HEDD ABERTH, PANTYFFORD, SEVEN SISTERS	PROPOSED SITE LAYOUT	MAY 2024
	client	drawing no.	scale
	LEIGHTON & DEBORAH WILLIAMS	24.HA.03d	1 200 @ A2
	www.iplanarchitecture.co.uk	hello@iplanarchitecture.co.uk	07765 660189