
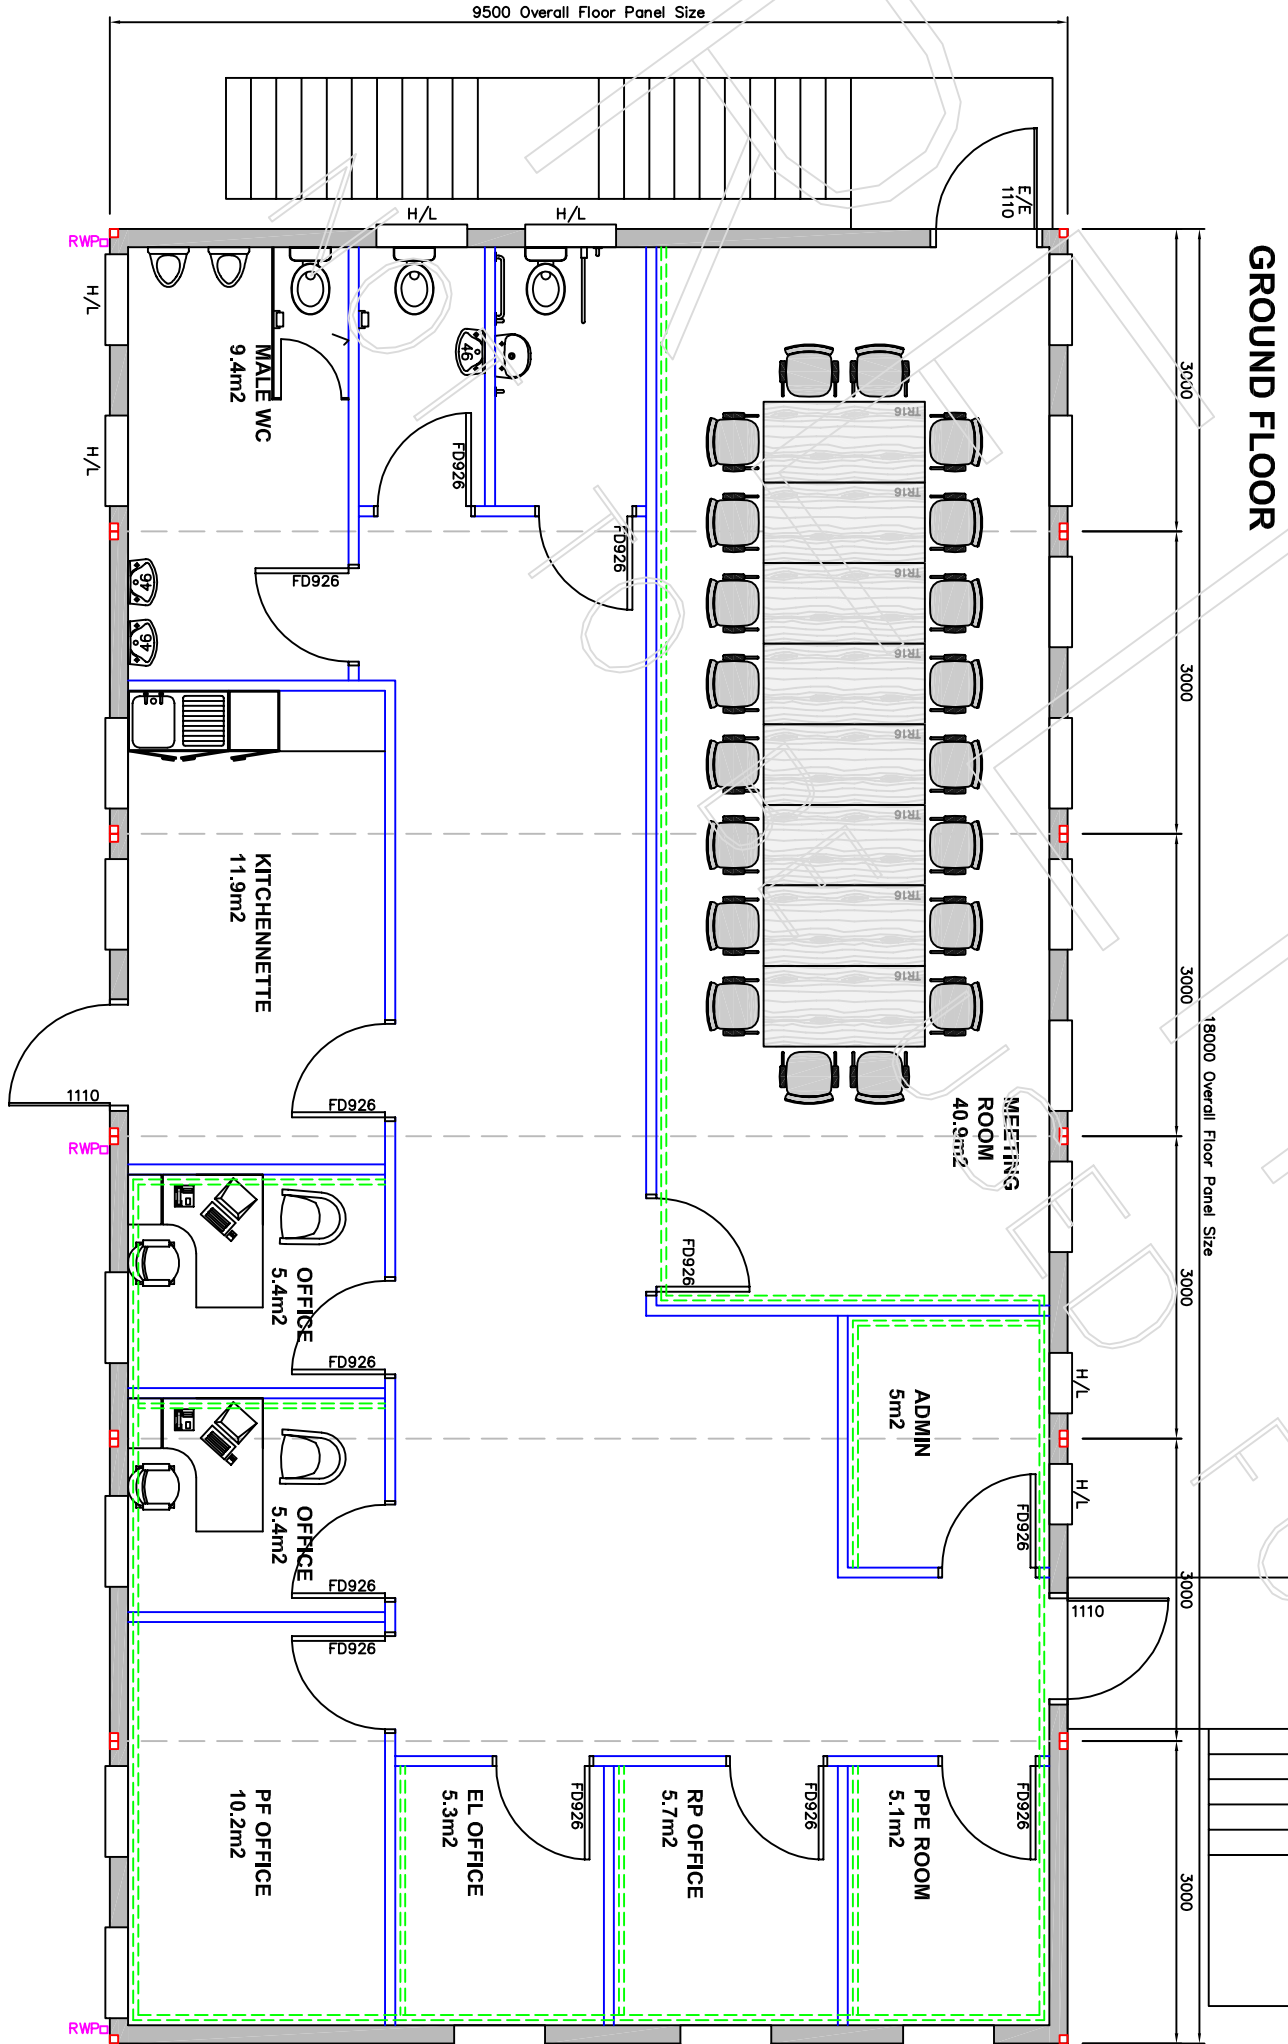


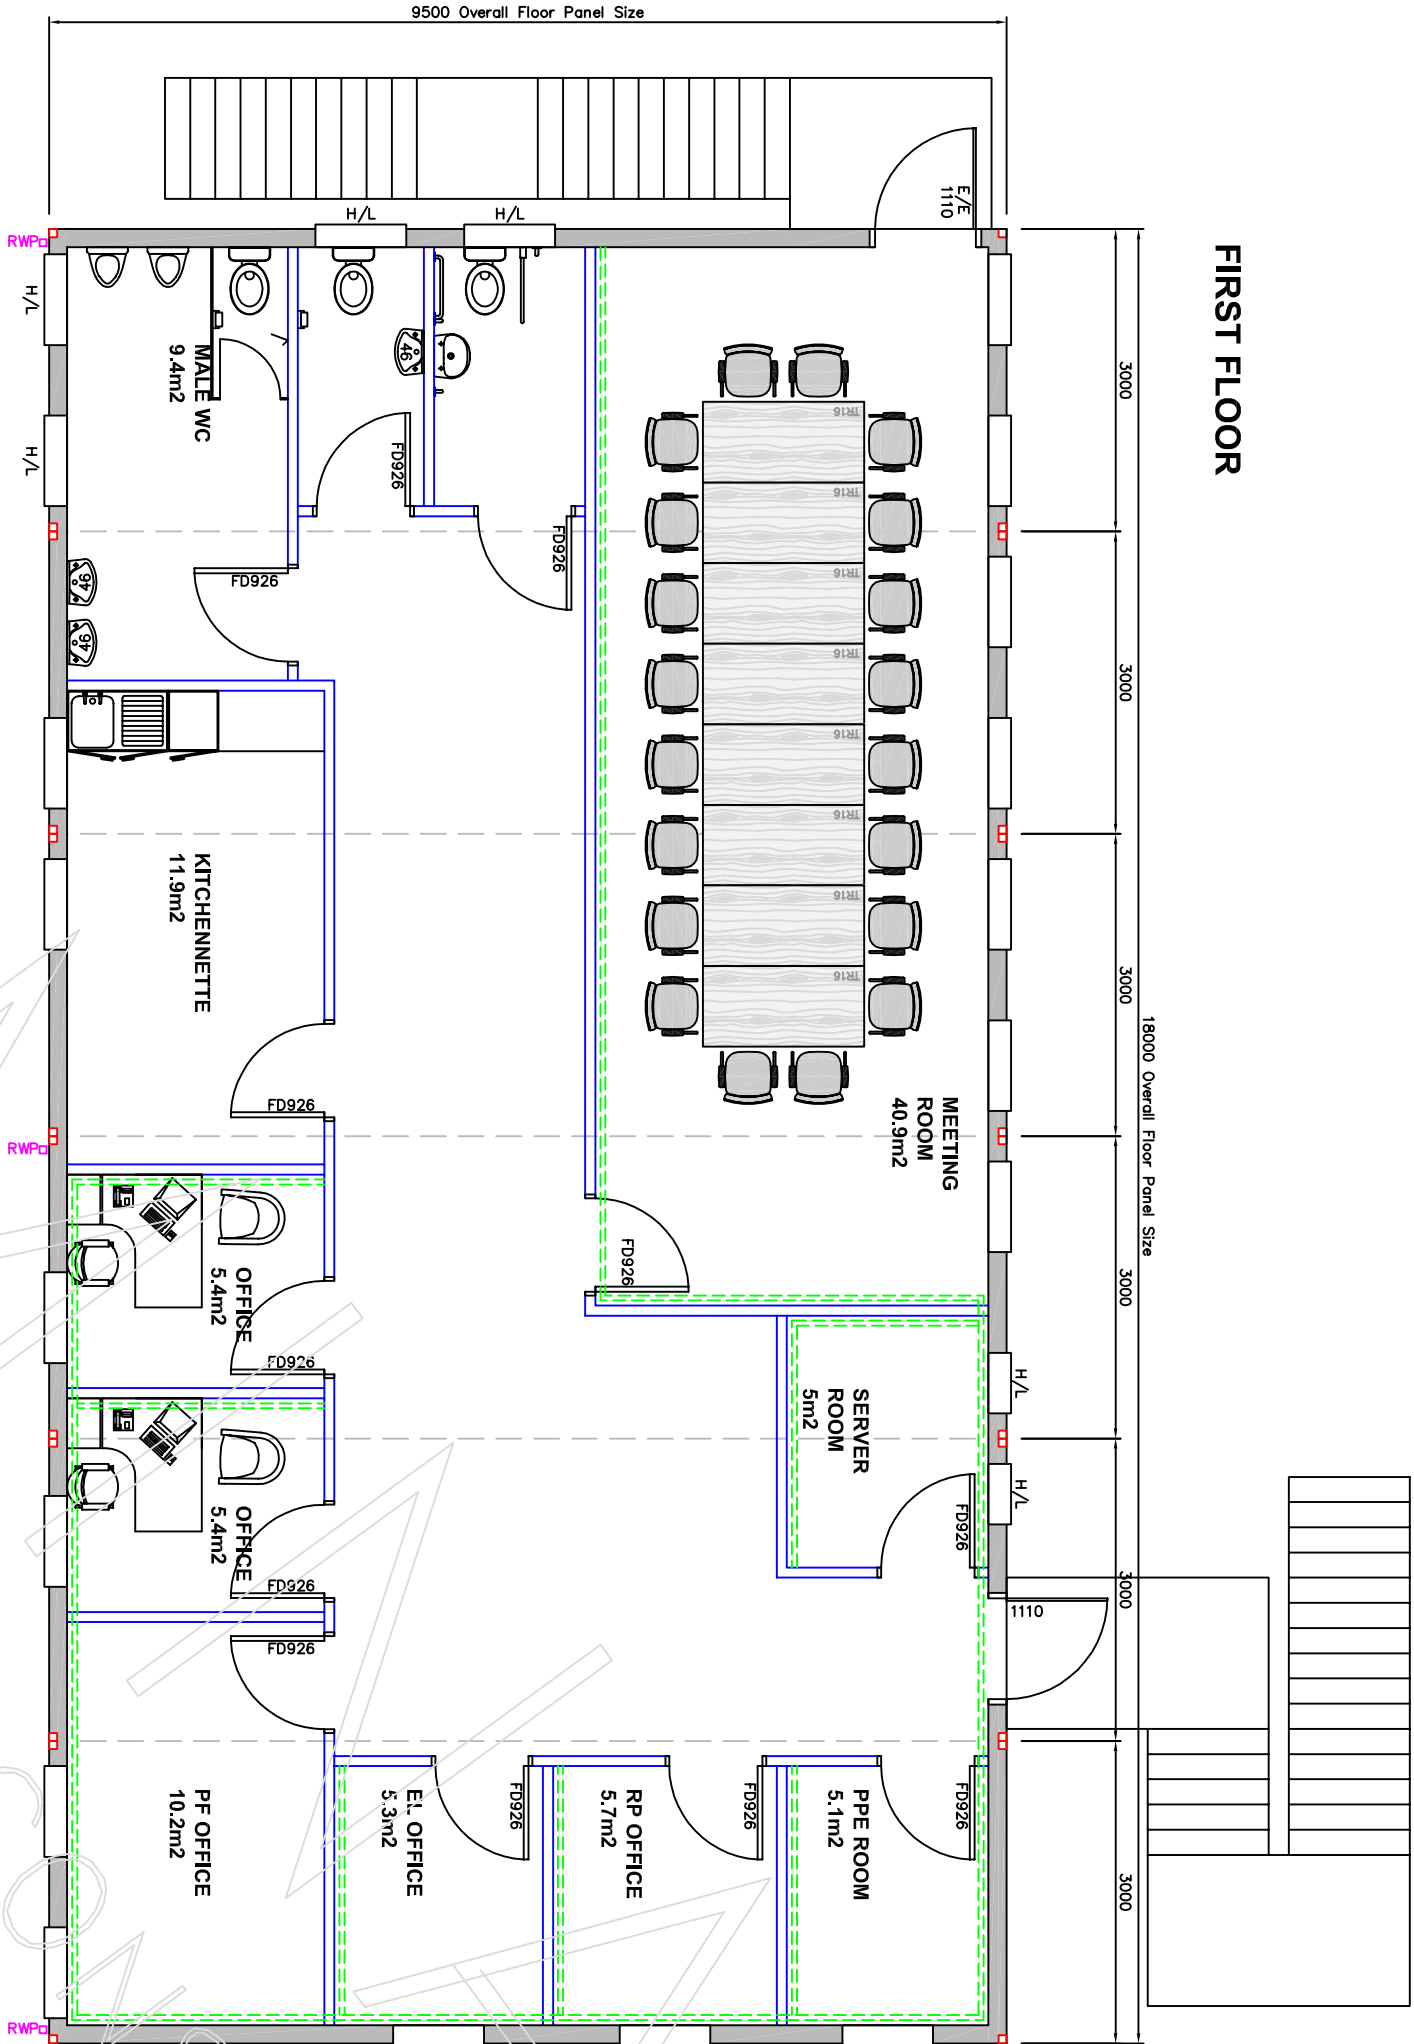

Cabins and Containers			
CABINS & CONTAINERS (UK) LTD HOPTON TMR ESTATE, HALL ROAD, HOPTON, NORFOLK. NR319AX.			
PROPOSED 18m x 9.5m 12 Bay - Office & Welfare Facility 2 Storey Plan Layout			
Cabins & Containers			
SCALE 1:75 @ A2		PROJECT NO.	
C.D. 12.09.2024		24-26760-001	
REV A			

Cabins and Containers			
CABINS & CONTAINERS (UK) LTD HOPTON TMR ESTATE, HALL ROAD, HOPTON, NORFOLK. NR319AX.			