
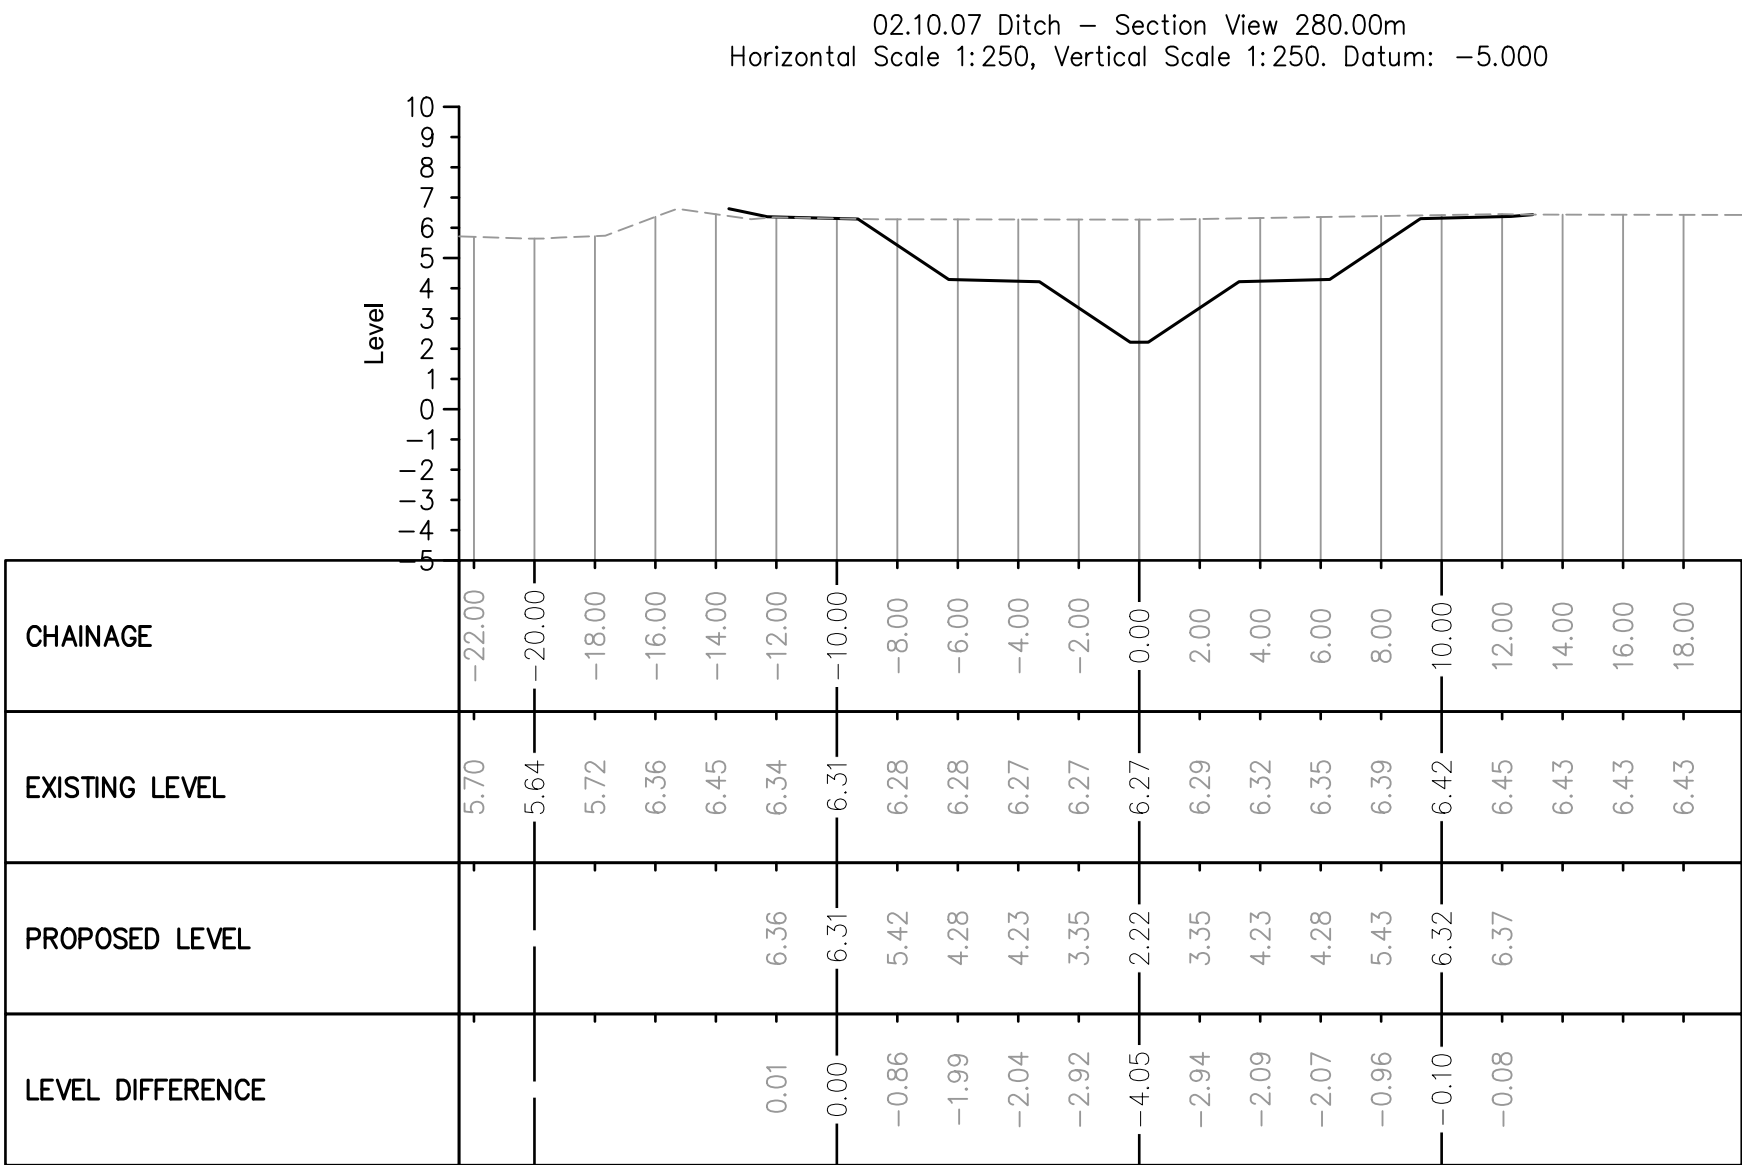
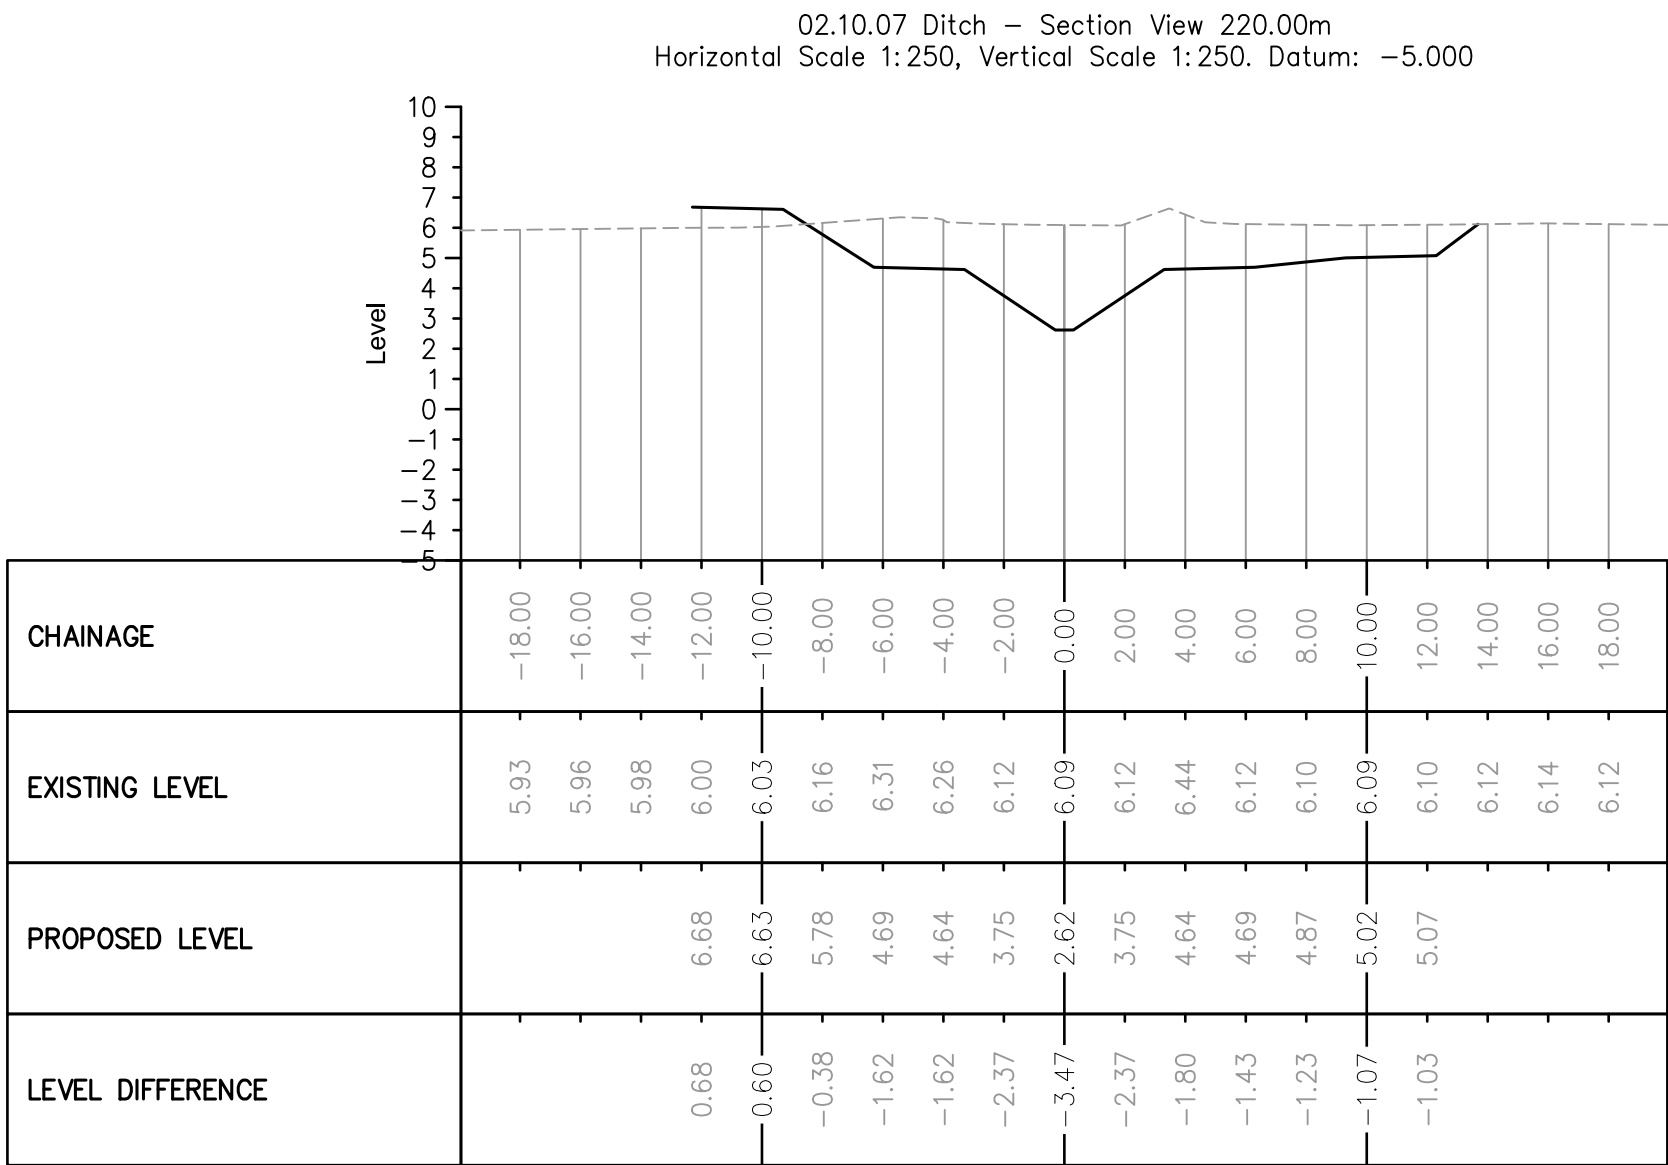
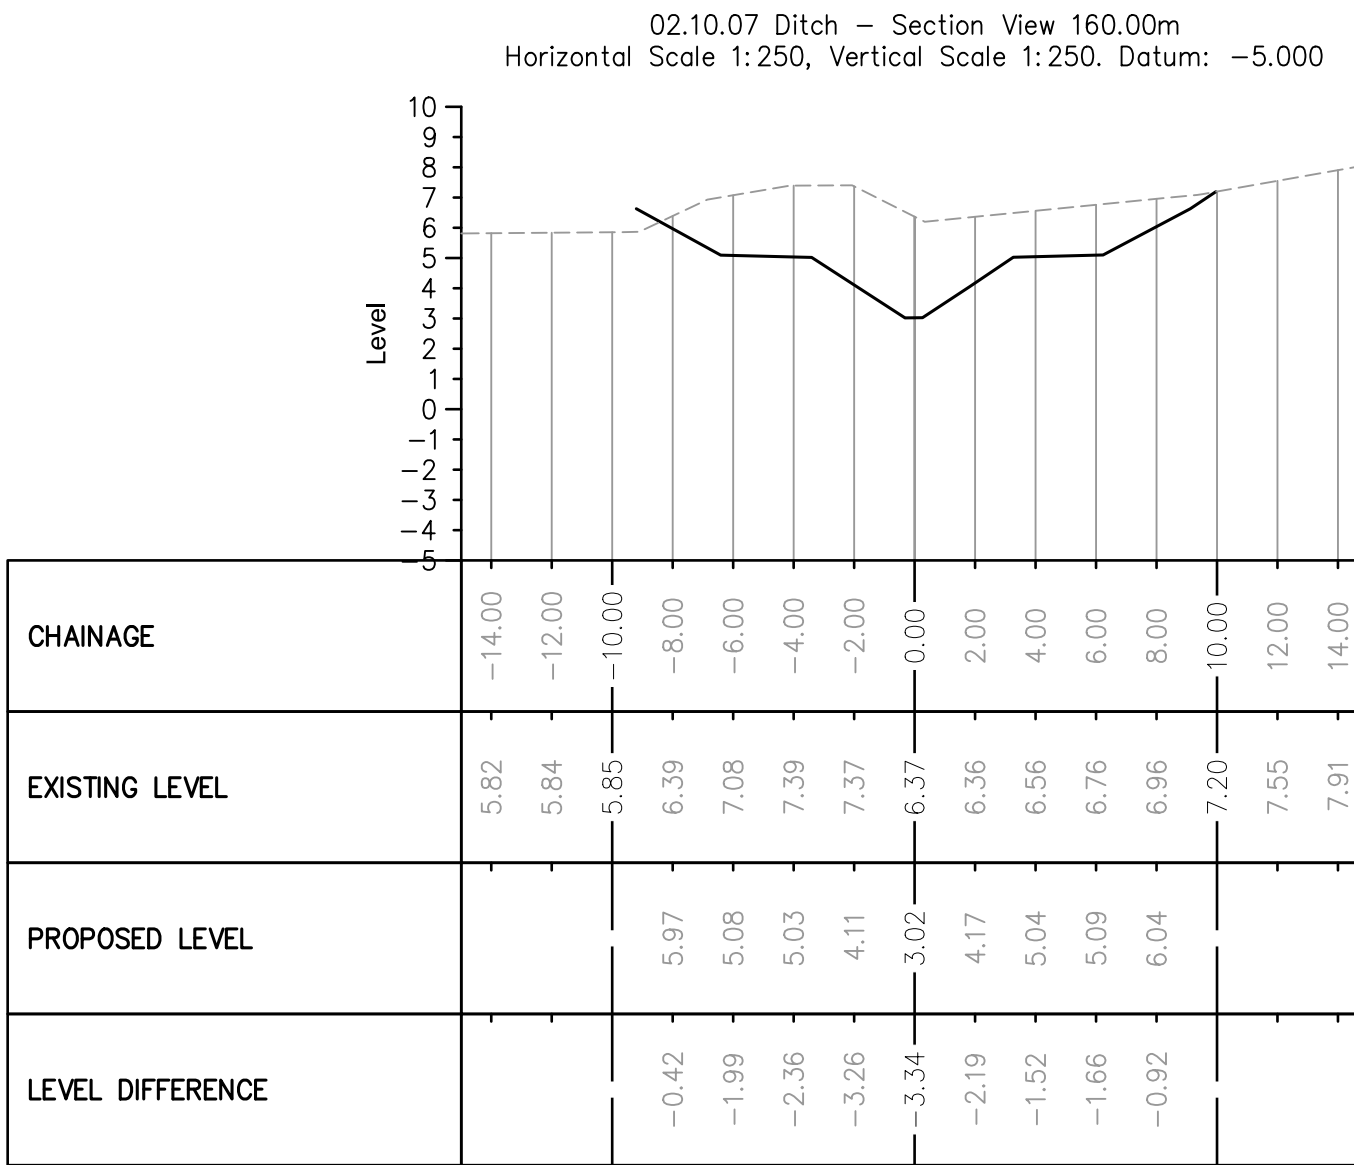
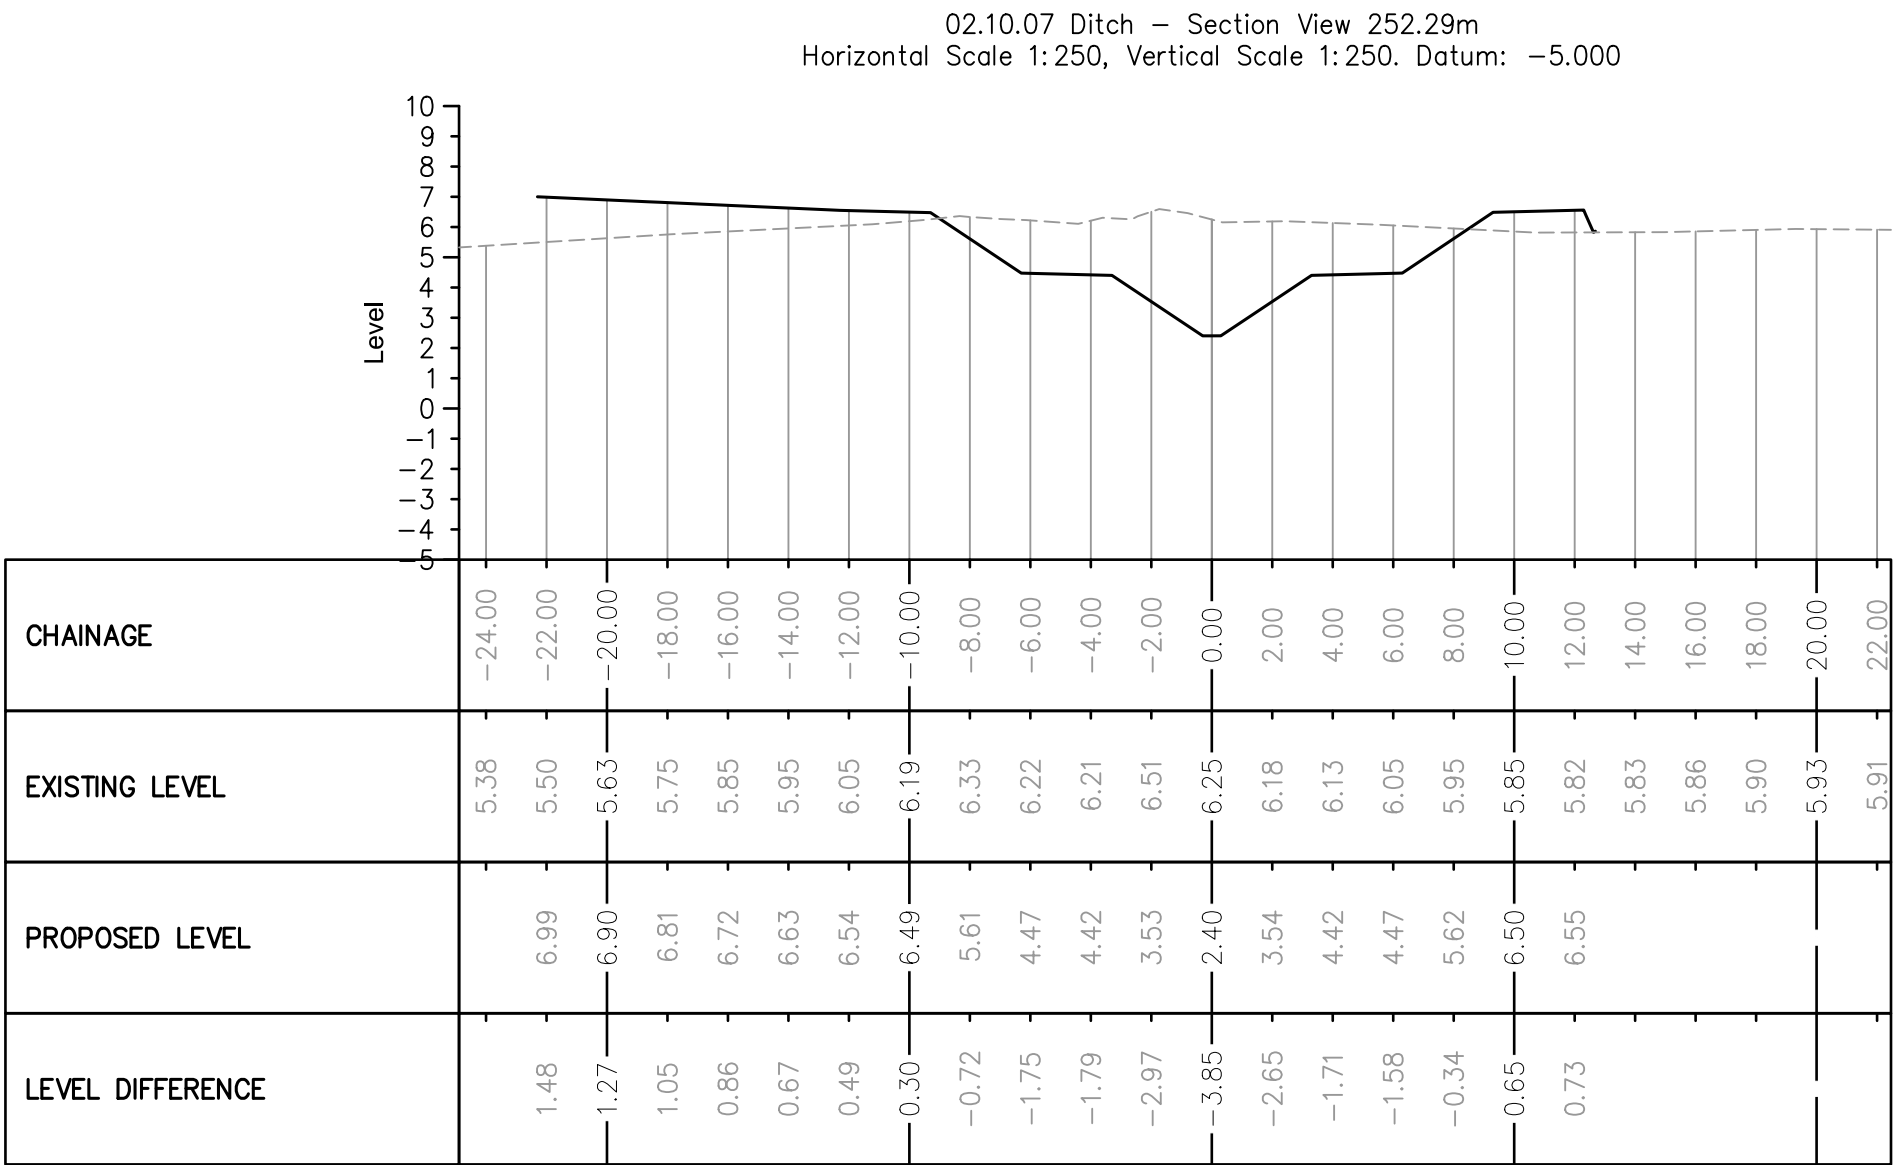
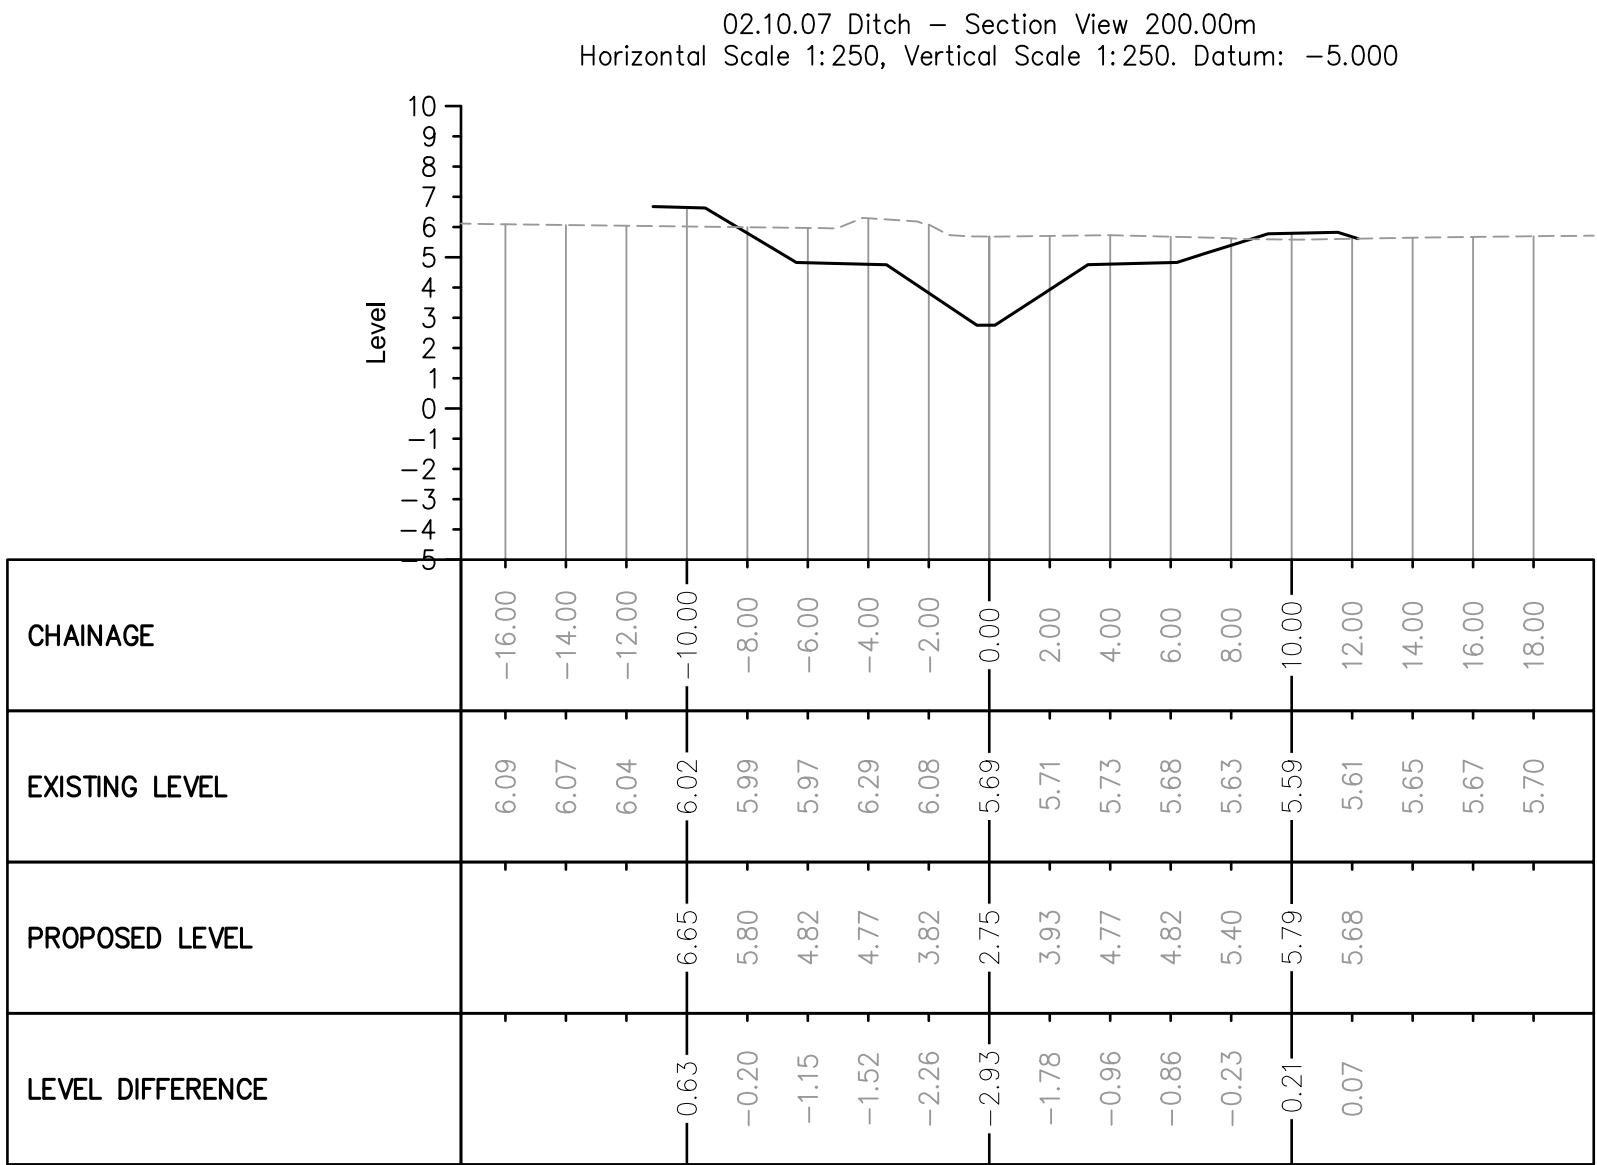
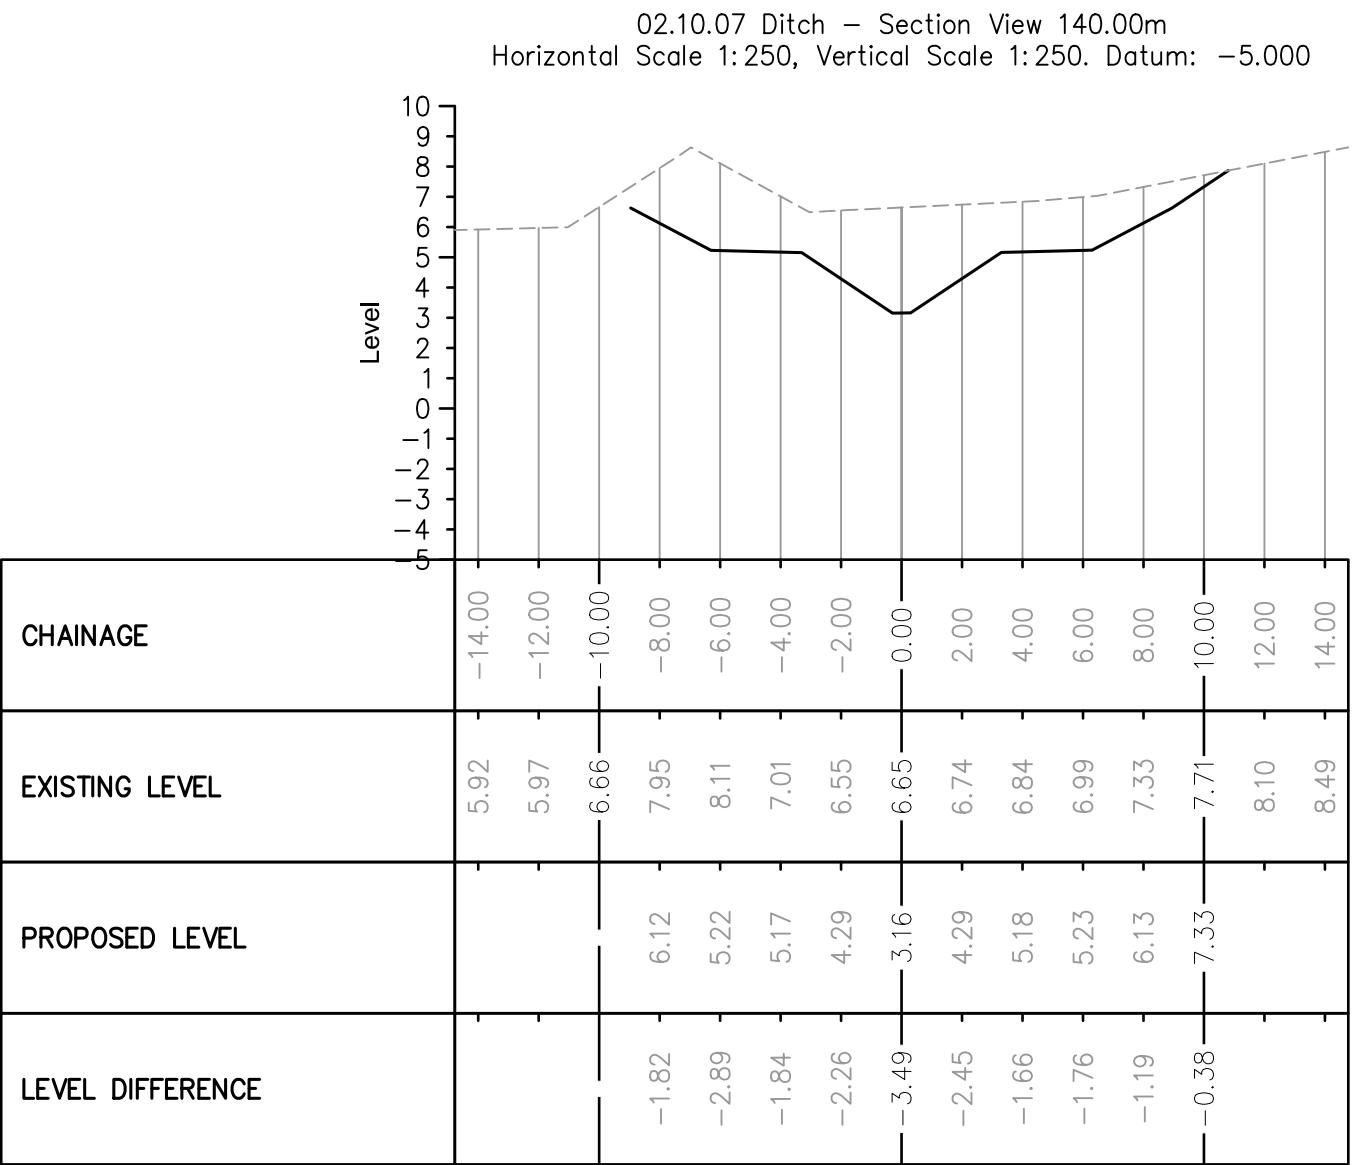
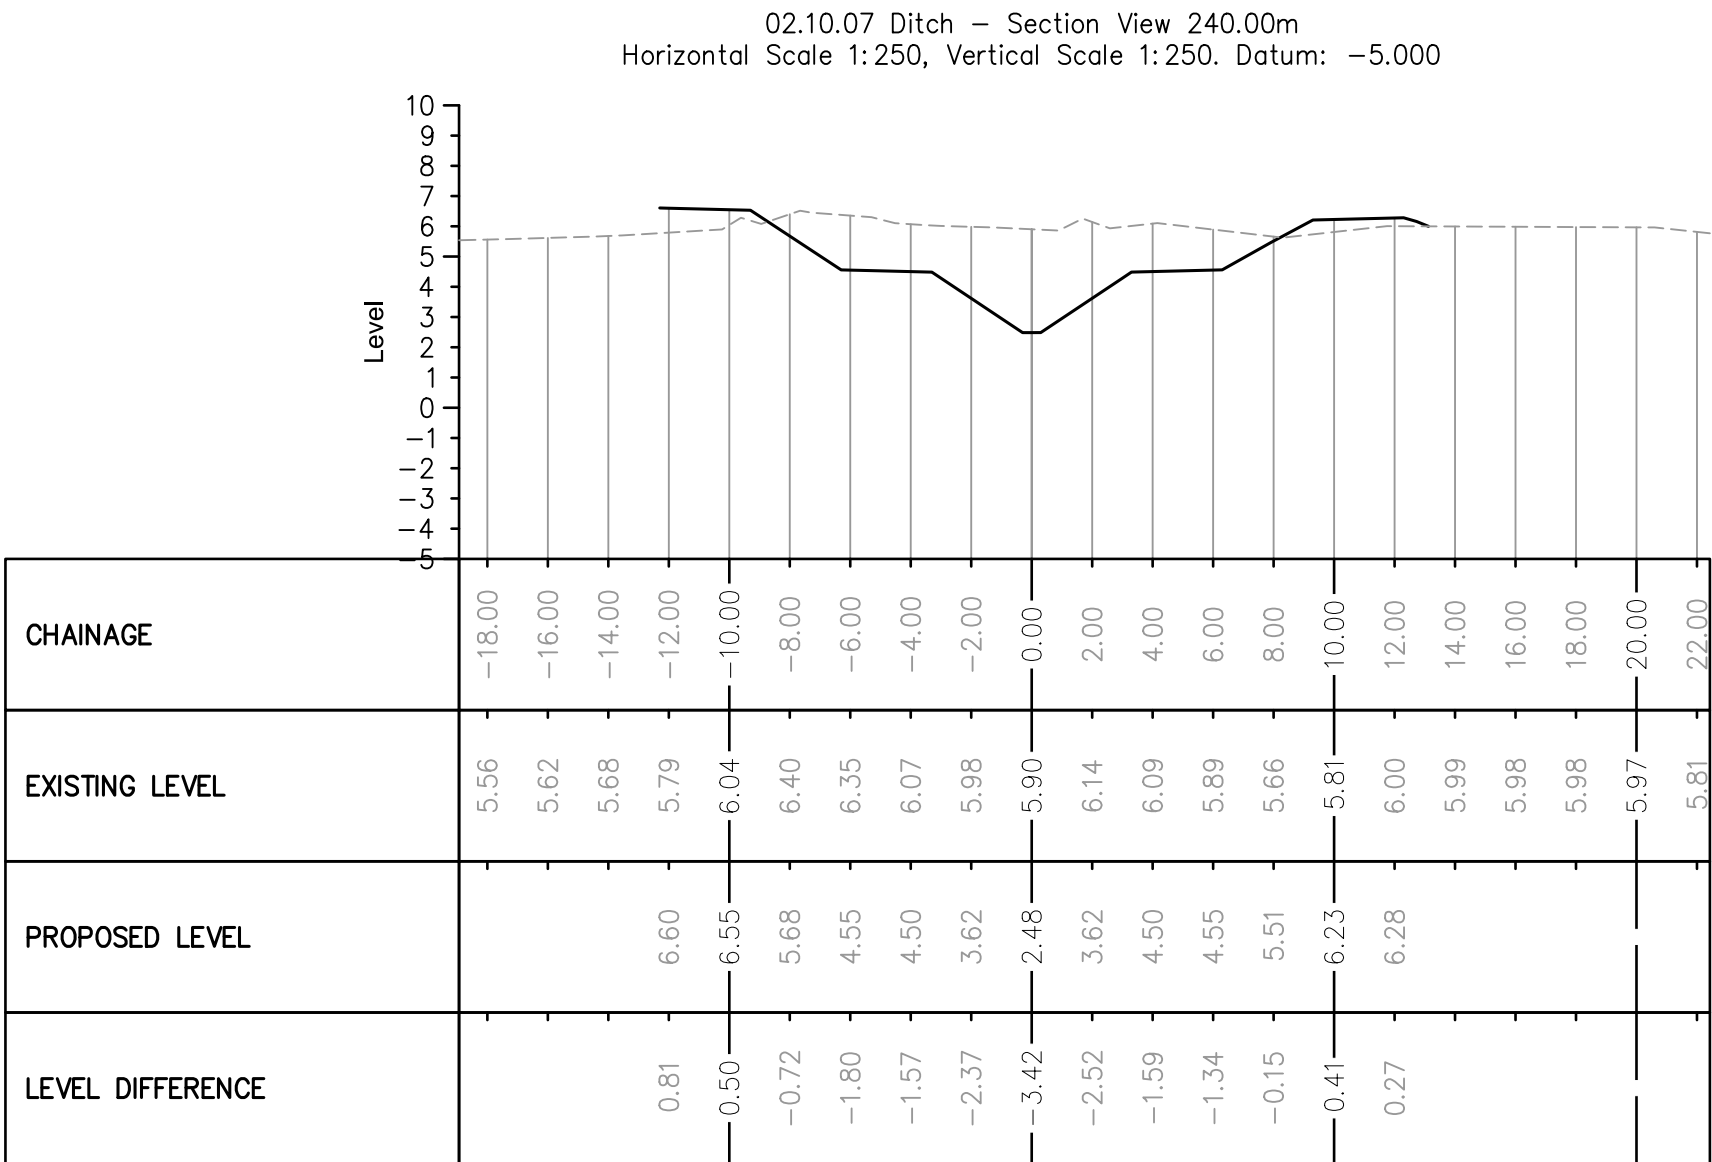
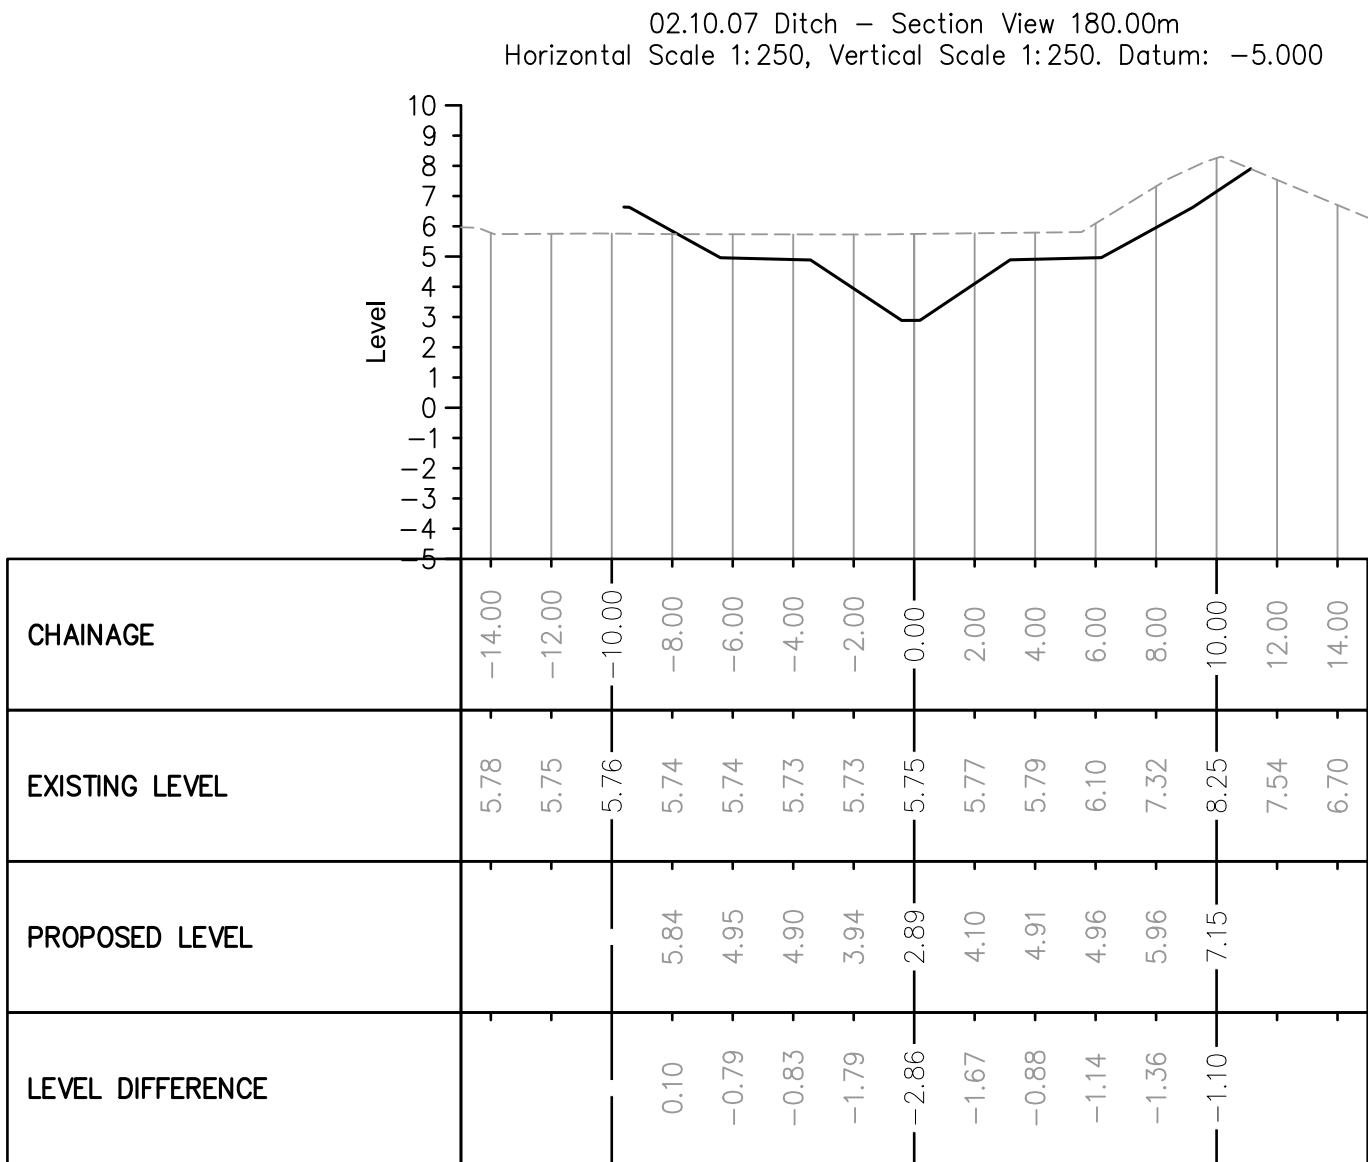


KEY CDM RESIDUAL DESIGN AND ENVIRONMENTAL RISKS			
Buried services (1.01)		Deep excavation (3.02, 3.03)	
Overhead services (1.03)		Manual handling (3.04)	
Buried structures (1.04)		High ground water levels (3.09)	
Existing rail (1.05)			
Unexploded ordnance (2.01)			
Contaminated soil (2.02)			
Confined space (3.01)			

IN ACCORDANCE WITH THE CONSTRUCTION DESIGN MANAGEMENT REGULATIONS 2015, THE DOCUMENT ORIGINATOR HAS UNDERTAKEN A DESIGN RISK ASSESSMENT FOR THE ELEMENTS SHOWN ON THIS DOCUMENT. THE ABOVE ARE ONLY THE KEY RISKS THAT WERE IDENTIFIED DURING THE RISK ASSESSMENT. FOR A COMPREHENSIVE LIST REFER TO THE DESIGN RISK ASSESSMENT.

GENERAL NOTES:

- DO NOT SCALE FROM THIS DRAWING
- SITE VERIFY ALL DIMENSIONS PRIOR TO CONSTRUCTION
- REPORT ALL DISCREPANCIES TO THE DRAWING ORIGINATOR IMMEDIATELY
- THIS DRAWING IS TO BE READ IN CONJUNCTION WITH ALL RELEVANT AS BUILT DRAWINGS AND OTHER DOCUMENTS

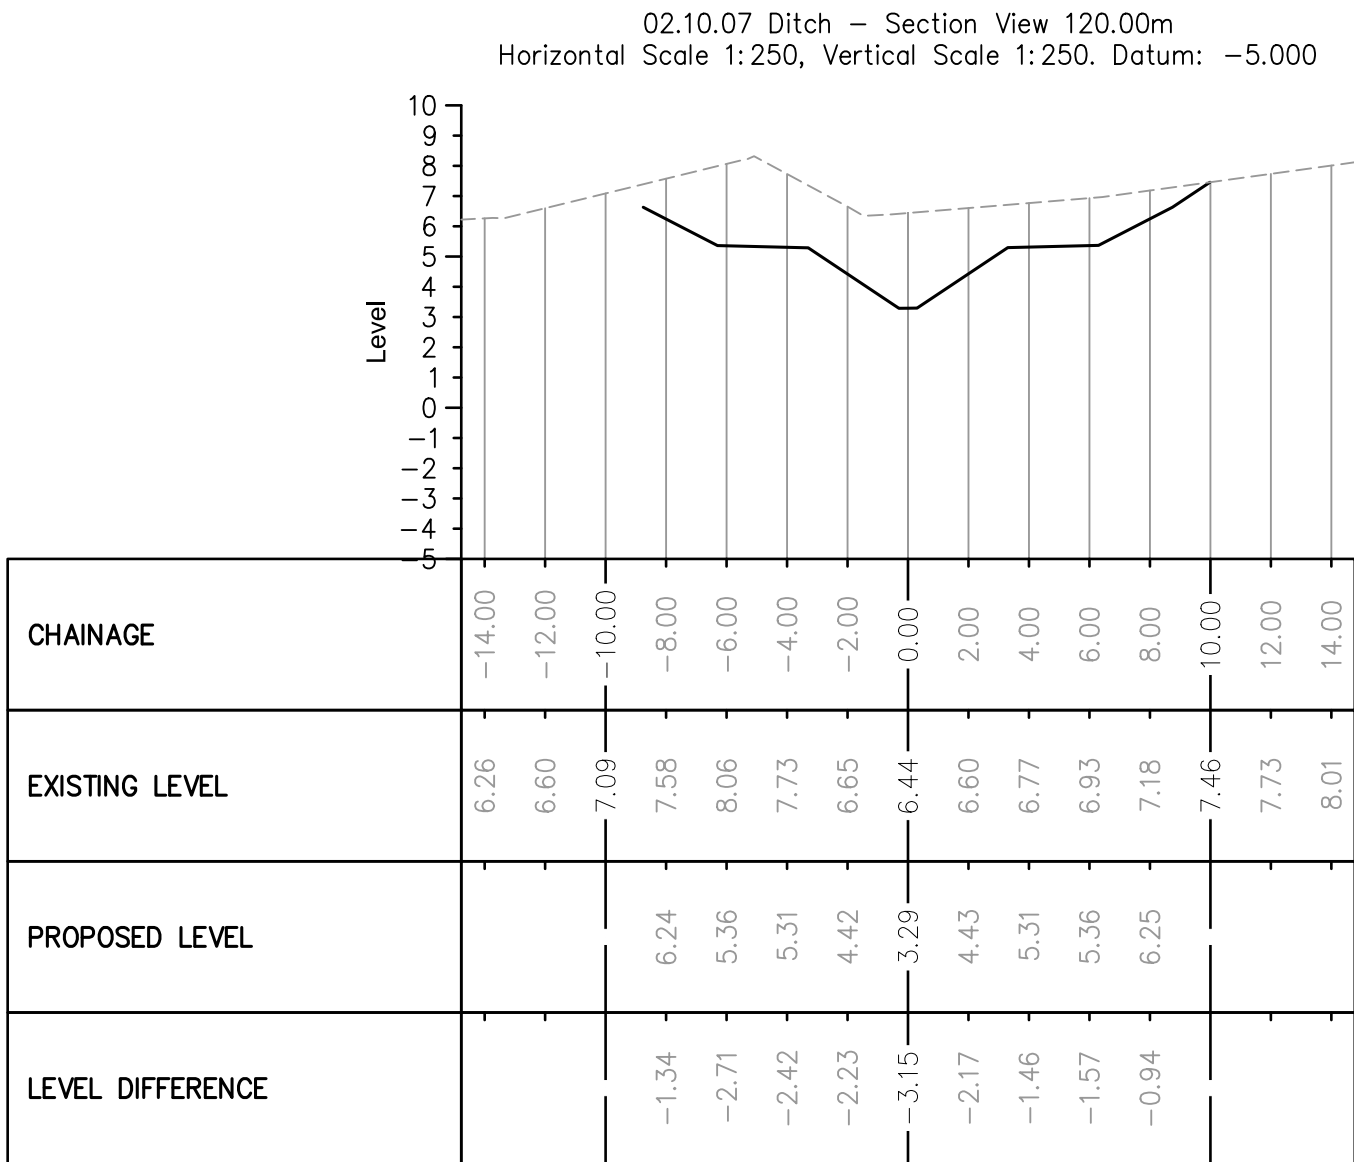

C	21/03/25	Top of ditch amended to 6.63mAOD	AJC	KS - KB
B	25/02/25	FBS number updated to 200100	AJC	AJC
A	21/02/25	Tender issue	AJC	SG - KB
Rev	Date	Description	Dm	CHK'd/App'd
Revisions				

Client:



Drawing Originator
SKANSKA | Skanska Technology
Skanska UK
1 Hercules Way
Leavesden
Watford
WD25 7GS
Tel: +44(0)1923 776 666

THIS DRAWING IS COPYRIGHT OF SKANSKA TECHNOLOGY LIMITED AND SHALL NOT BE REPRODUCED WITHOUT PRIOR WRITTEN PERMISSION

Drawing Status

TENDER

Project Name

INVICTUS

Drawn by A COLLINS	Drawn Date 11/02/2025	Checked by 19/02/2025	Checked Date S GOODALL
Approved by K BALDWIN	Approved Date 19/02/2025	Scale As Shown	

Title

Original drawing sheet is A1

DITCH DIVERSION CROSS SECTIONS SHEET 2

Document Reference							
PROJECT NUMBER	ORIGINATOR	FACILITY DESCRIPTION	DESIGNLINE GROUP CODE	REVISIONS TYPE CODE	DOCUMENT TYPE CODE	SEQUENCE NUMBER	REVISION
3701/00025 - SKA - 200100 - CI - DRG - DG - 00621	C						

C:\Users\lax105410\Documents\Skanska UK EUSTL - Project Invictus Melt Shop\Project Files\01 - WIP\01 - Models\Civils-and-Highways\02.10.07\20100\01-Ditch-Diversion\4-Drawings\3701.00025.SKA-200100.CI.DRG.DG.00621 Ditch Diversion Cross Sections Sheet 2.dwg