## NOTES

1. This drawing shall be read in conjunction with the civil engineering specification and all relevant Engineer's drawings.
2. This document must not be altered, reproduced or distributed without prior written consent of the originator.
3. Do not scale from this document – use figured dimensions only. All dimensions must be checked on site prior to commencement of any related works.
4. Any drawing error to be brought to the attention of the project manager before any works are undertaken.
5. The contract is made of the following risks associated with the works:
   - The presence of above and below ground services and structures, such apparatus may be live and form part of service critical infrastructure. The contractor is to locate, identify and secure all apparatus prior to undertaking any work. If discovered an appropriate management plan/risk assessment is to be submitted to the client for approval.
   - Appropriate tests are to be carried out on soils at sufficient intervals and depth to identify any contaminants that may impact on the h&s of operatives or the works. If discovered an appropriate management plan/risk assessment is to be submitted to the client for approval.
   - Heavy plant and rail freight operate across the site, the contractor is to agree with the client an appropriate management plan/risk assessment to protect the workforce.
   - Tests to identify the presence of tar bound materials in road surfacing materials are to be undertaken prior to any excavation in the material. If discovered an appropriate management plan/risk assessment is to be submitted to the client for approval.
   - The presence of harmful leachate and/or gas in excavations is to be identified and an appropriate management plan/risk assessment is to be submitted to the client for approval.
   - Existing ground conditions vary, the stability of any embankment or cutting and the baring capacity of the ground where loaded is to be assessed for suitability prior to works being carried out and an appropriate management plan/risk assessment is to be submitted to the client for approval.
   - The presence of unexploded ordnance should be anticipated, a magnetometer survey is to be undertaken prior to any works commencing to search for any unexploded ordnance, during the works a watching brief is to me kept to identify any potential materials that may represent a hazard to the workforce or completed scheme.

N

## EARTHWORKS

GROUND MODELLING

PROPOSED

Proposed 0.05m contour
Proposed 0.01m contour

LEVELS

EXISTING

+100.00 Existing level

PROPOSED

**+100.00** Proposed level

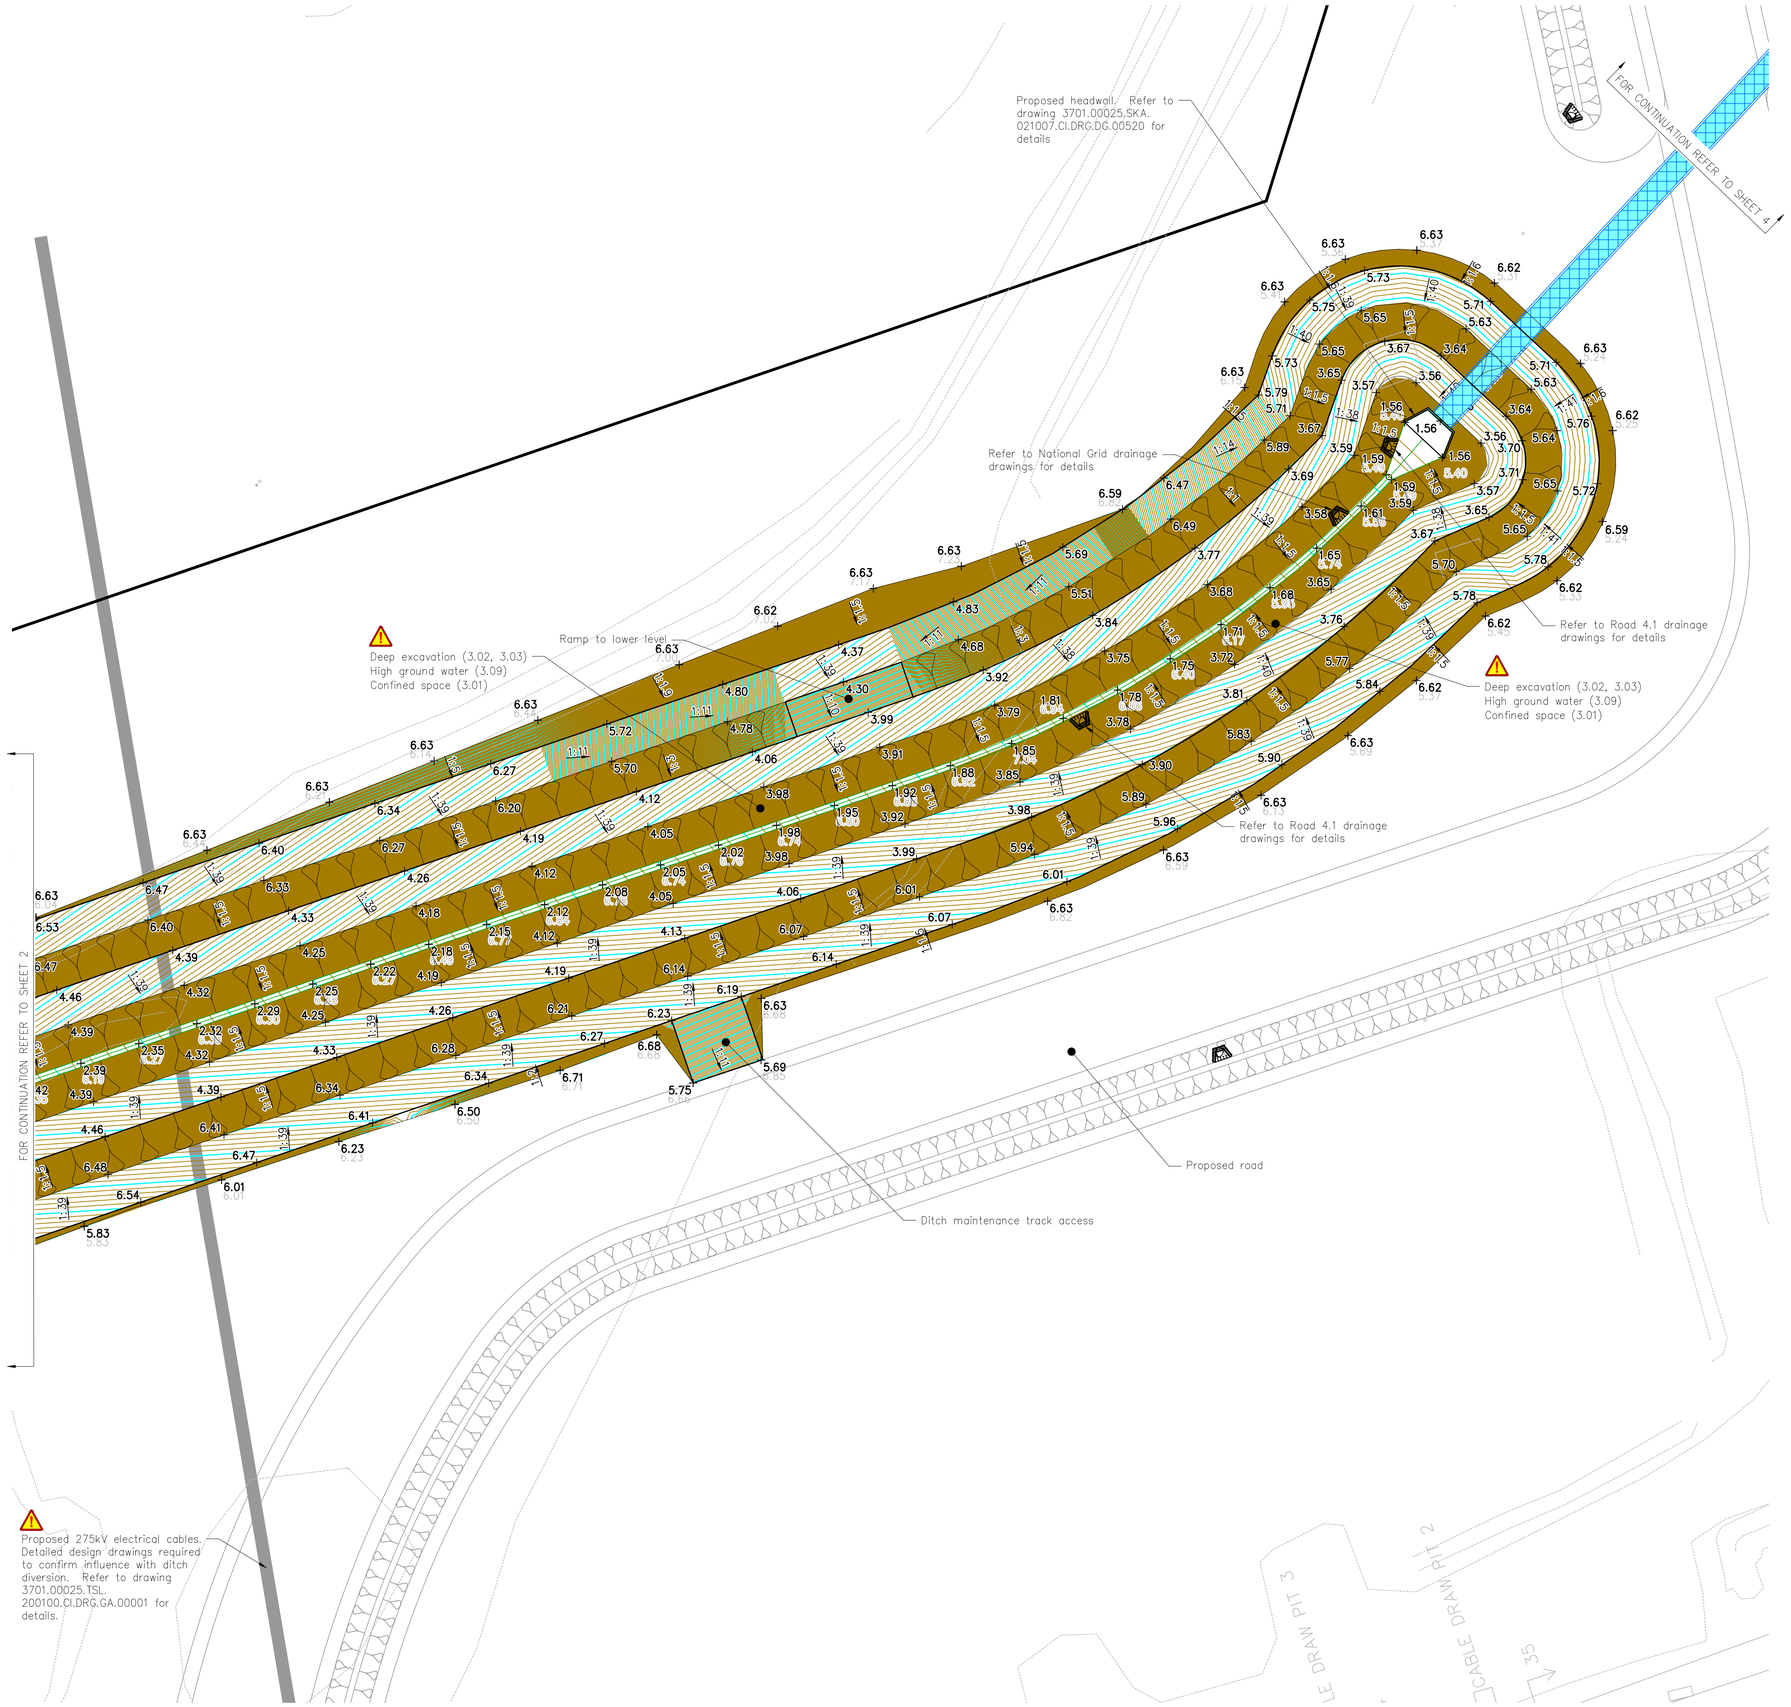


SKANSKA

| KEY CDM RESIDUAL DESIGN AND ENVIRONMENTAL RISKS | |
|---|---|
| Buried services (1.01) | Deep excavation (3.02, 3.03) |
| Overhead services (1.03) | Manual handling (3.04) |
| Buried structures (1.04) | High ground water levels (3.09) |
| Existing rail (1.05) | |
| Unexploded ordnance (2.01) | |
| Contaminated soil (2.02) | |
| Confined space (3.01) | |

IN ACCORDANCE WITH THE CONSTRUCTION DESIGN MANAGEMENT REGULATIONS 2015, THE DOCUMENT ORIGINATOR HAS UNDERTAKEN A DESIGN RISK ASSESSMENT FOR THE ELEMENTS SHOWN ON THIS DOCUMENT. THE ABOVE ARE ONLY THE KEY RISKS THAT WERE IDENTIFIED DURING THE RISK ASSESSMENT. FOR A COMPREHENSIVE LIST REFER TO THE DESIGN RISK ASSESSMENT.

GENERAL NOTES:

1. DO NOT SCALE FROM THIS DRAWING
2. SITE VERIFY ALL DIMENSIONS PRIOR TO CONSTRUCTION
3. REPORT ALL DISCREPANCIES TO THE DRAWING ORIGINATOR IMMEDIATELY
4. THIS DRAWING IS TO BE READ IN CONJUNCTION WITH ALL RELEVANT AS BUILT DRAWINGS AND OTHER DOCUMENTS

| Rev | Date | Description | Drn | Chk'd-App'd |
|---|---|---|---|---|
| C | 21/03/25 | Top of ditch amended to 6.63mAOD | AJC | KS - KB |
| B | 25/02/25 | FBS number updated to 200100 | AJC | AJC |
| A | 21/02/25 | Tender issue | AJC | SG-KB |

Revisions

Client

TATA

Drawing Originator

SKANSKA | Skanska Technology


Skanska UK
1 Hercules Way
Leavesden
Watford
WD25 7GS
Tel: +44(0)1923 776 666



THIS DRAWING IS COPYRIGHT OF SKANSKA TECHNOLOGY LIMITED AND SHALL NOT BE REPRODUCED WITHOUT PRIOR WRITTEN PERMISSION


Drawing Status

TENDER

Project Name

INVICTUS

| Drawn by | Drawn Date | Checked by | Checked Date |
|---|---|---|---|
| A COLLINS | 10/02/2025 | S GOODALL | 19/02/2025 |
| **Approved by** | **Approved Date** | **Scale** | |
| K BALDWIN | 19/02/2025 | 1:250 | |

Title

Original drawing sheet is A1

# DITCH DIVERSION LEVELS LAYOUT SHEET 3

Document Reference

| PROJECT NUMBER | ORIGINATOR | FACILITY BREAKDOWN STRUCTURE | DISCIPLINE GROUP CODE | INFORMATION TYPE CODE | DOCUMENT TYPE CODE | SEQUENCE NUMBER | REVISION |
|---|---|---|---|---|---|---|---|
| 3701.00025 | SKA | 200100 | CI | DRG | DG | 00602 | C |

C:\Users\bx105410\DC\ACCDocs\Skanska UK EU\STL - Project Invictus Melt Shop\Project Files\01_WIP\01_Models\Civils-and-Highways\02.10.07\200100\Ditch-Diversion\4-Drawings\3701.00025.SKA.200100.CI.DRG.DG.00602 Ditch Diversion Levels Layout Sheet 3.dwg