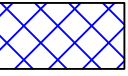
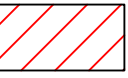



KEY CDM RESIDUAL DESIGN AND ENVIRONMENTAL RISKS	
Buried services (1.01)	Deep excavation (3.02, 3.03)
Overhead services (1.03)	Manual handling (3.04)
Buried structures (1.04)	High ground water levels (3.09)
Existing rail (1.05)	
Unexploded ordnance (2.01)	
Contaminated soil (2.02)	
Confined space (3.01)	

IN ACCORDANCE WITH THE CONSTRUCTION DESIGN MANAGEMENT REGULATIONS 2015, THE DOCUMENT ORIGINATOR HAS UNDERTAKEN A DESIGN RISK ASSESSMENT FOR THE ELEMENTS SHOWN ON THE DOCUMENT. THE ABOVE ARE ONLY THE KEY RISKS THAT WERE IDENTIFIED DURING THE RISK ASSESSMENT. FOR A COMPREHENSIVE LIST REFER TO THE DESIGN RISK ASSESSMENT.


- GENERAL NOTES:
- DO NOT SCALE FROM THIS DRAWING
 - SITE VERIFY ALL DIMENSIONS PRIOR TO CONSTRUCTION
 - REPORT ALL DISCREPANCIES TO THE DRAWING ORIGINATOR IMMEDIATELY
 - THIS DRAWING IS TO BE READ IN CONJUNCTION WITH ALL RELEVANT AS BUILT DRAWINGS AND OTHER DOCUMENTS

KEY


- -- -- -- -- DENOTES EXISTING GROUND PROFILE
- DENOTES PROPOSED GROUND PROFILE
-  DENOTES AREA OF CUT MATERIAL
-  DENOTES AREA OF FILL MATERIAL

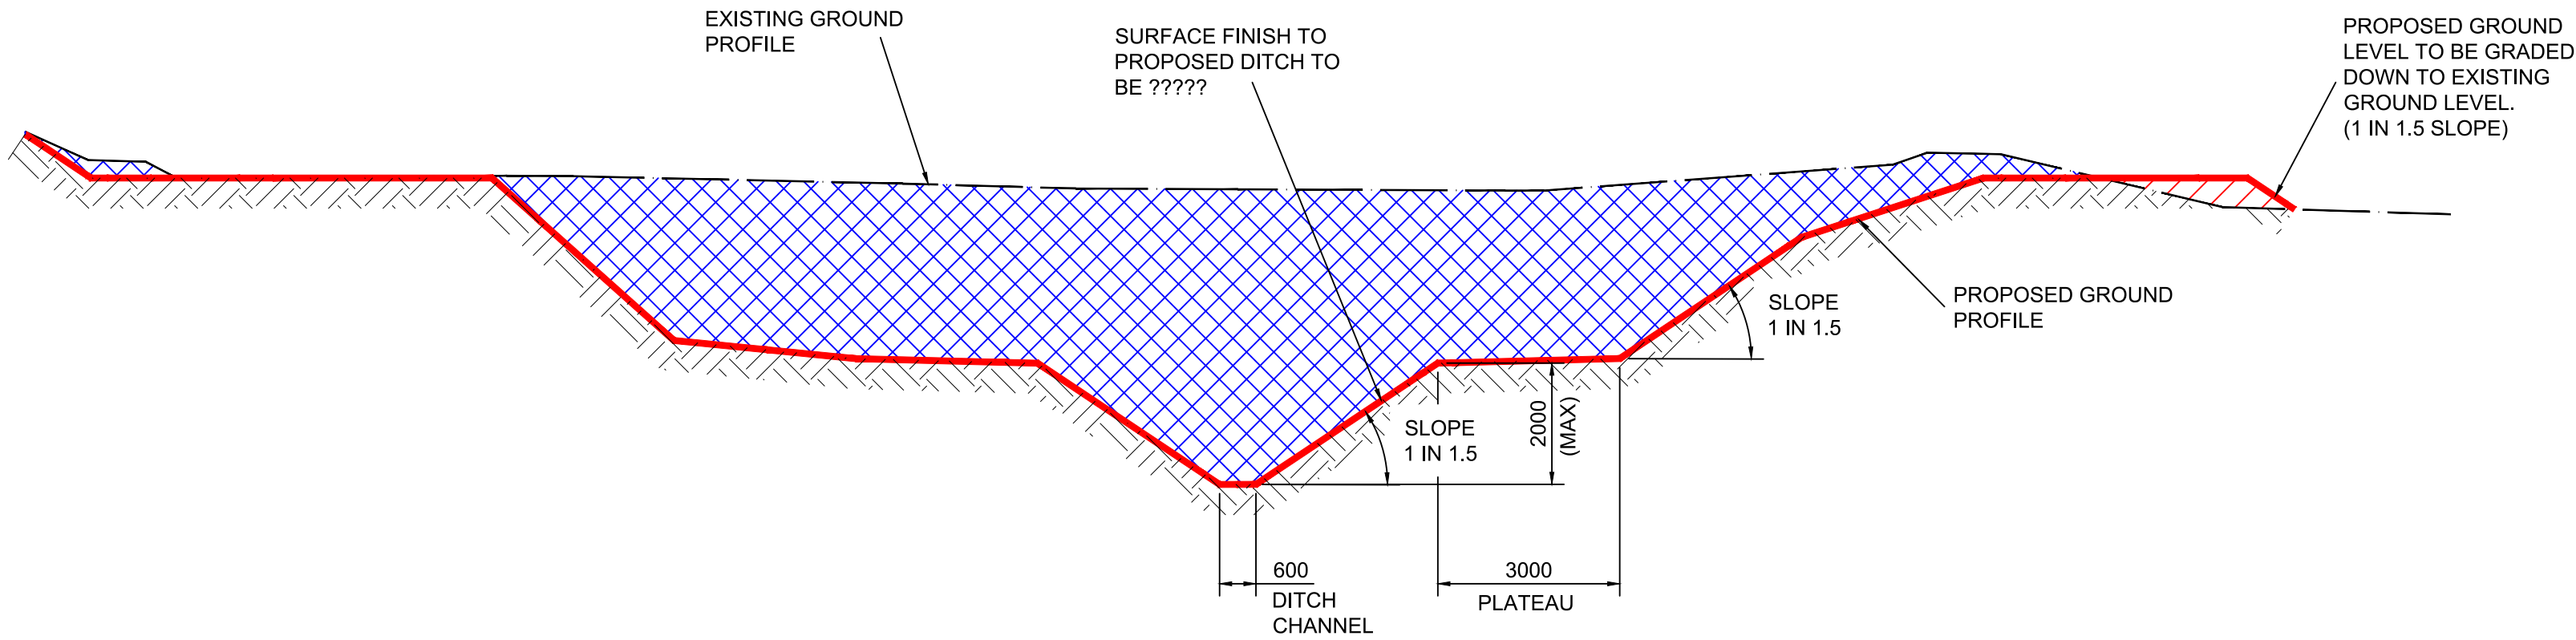

TYPICAL SECTION IN AREAS OF CUT

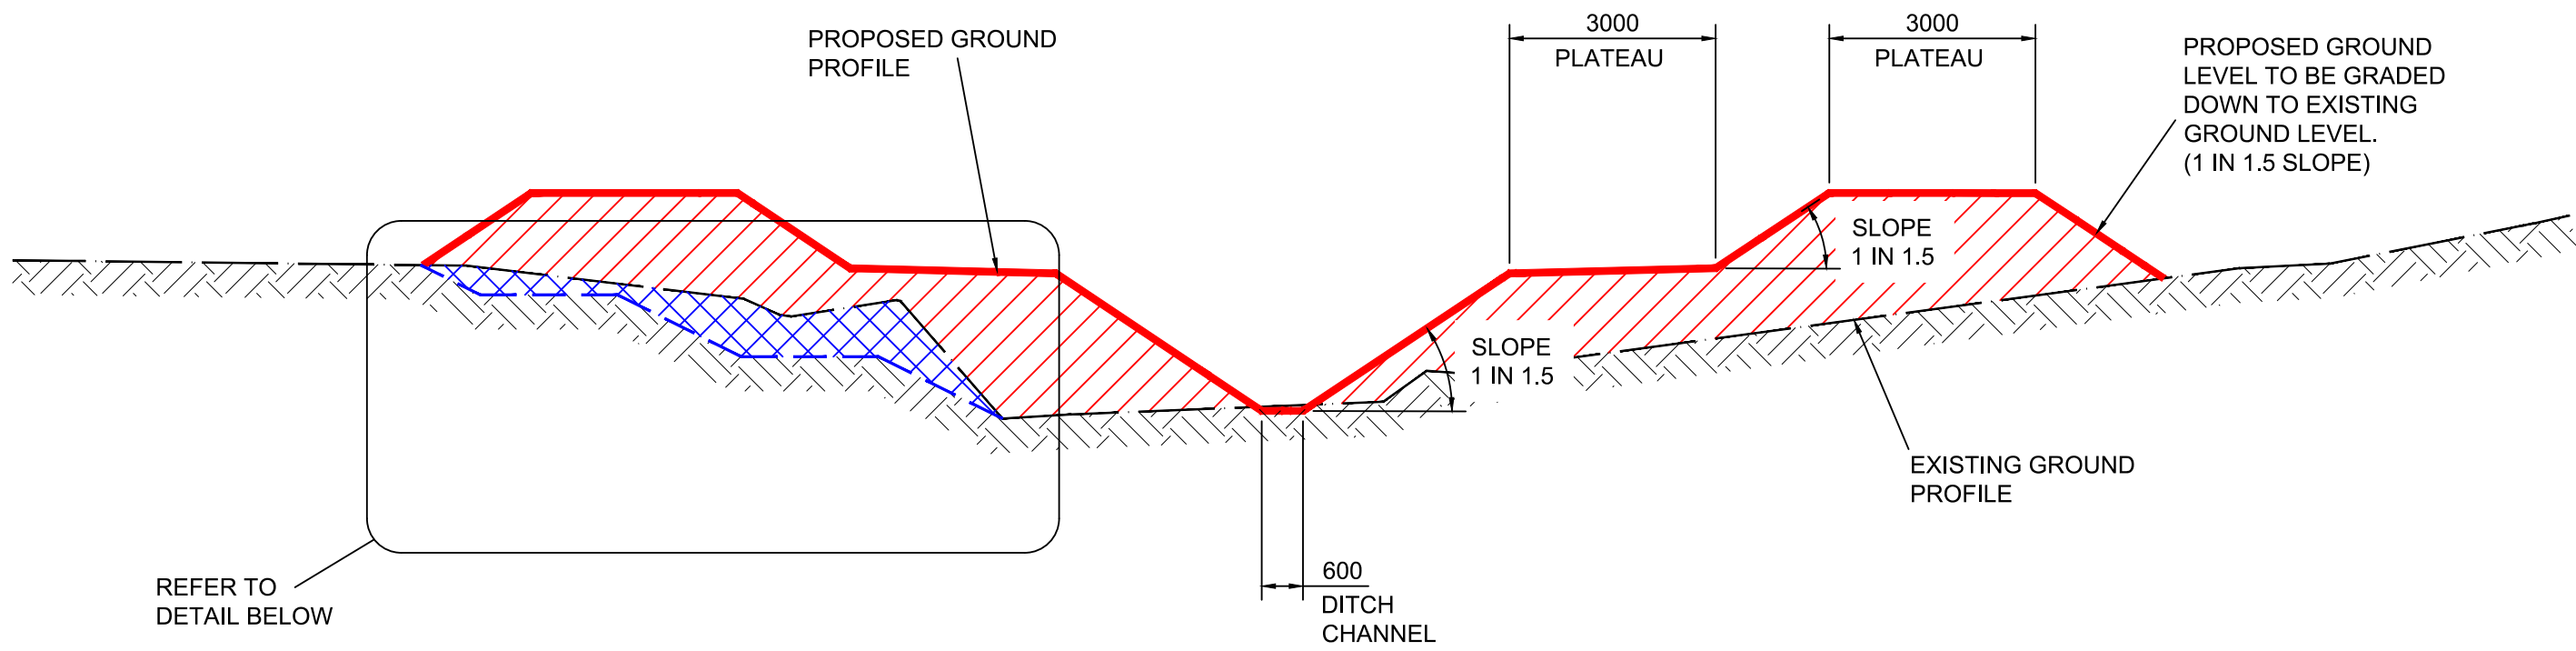

TYPICAL SECTION IN AREAS OF FILL

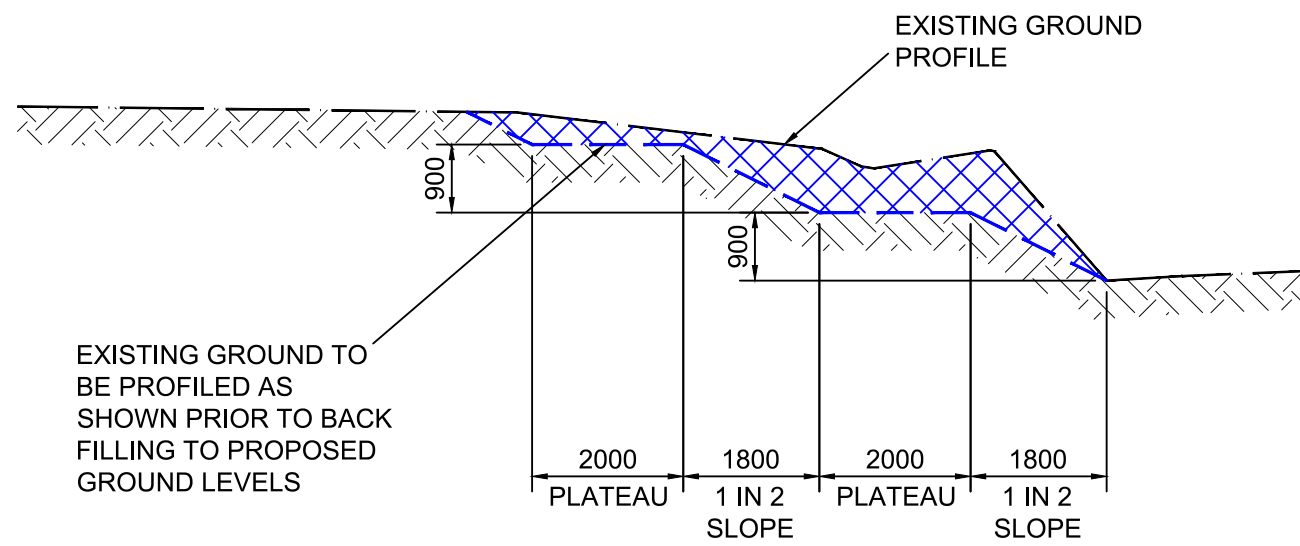

TYPICAL PROFILING OF EXISTING GROUND PRIOR TO BACK FILLING TO ENSURE SLOPE STABILITY

B	25/02/25	FBS number updated to 200100	AJC	AJC
A	21/02/25	Tender issue	DT	KB/RH
Rev	Date	Description	Dm	Chk'd-App'd
Revisions				

Client



Drawing Originator

SKANSKA | **Skanska Technology**

Skanska UK
1 Hercules Way
Leavesden
Watford
WD25 7GS
Tel: +44(0)1923 776 666

THIS DRAWING IS COPYRIGHT OF SKANSKA TECHNOLOGY LIMITED AND SHALL NOT BE REPRODUCED WITHOUT PRIOR WRITTEN PERMISSION

Drawing Status

TENDER

Project Name

PROJECT INVICTUS

Drawn by DT	Drawn Date 13.02.25	Checked by KB	Checked Date 14.02.25
Approved by RH	Approved Date 14.02.25	Scale NOT TO SCALE	

Title Original drawing sheet is A1

DITCH DIVERSION
CROSS SECTIONS
SHEET 4

Document Reference							
PROJECT NUMBER	ORIGINATOR	FACILITY BUILDING STRUCTURE	DISCIPLINE GROUP CODE	REVISION TYPE CODE	DOCUMENT TYPE CODE	SEQUENCE NUMBER	REVISION
3701.00025 - SKA - 200100 - CI	DRG	DG	00624	B			