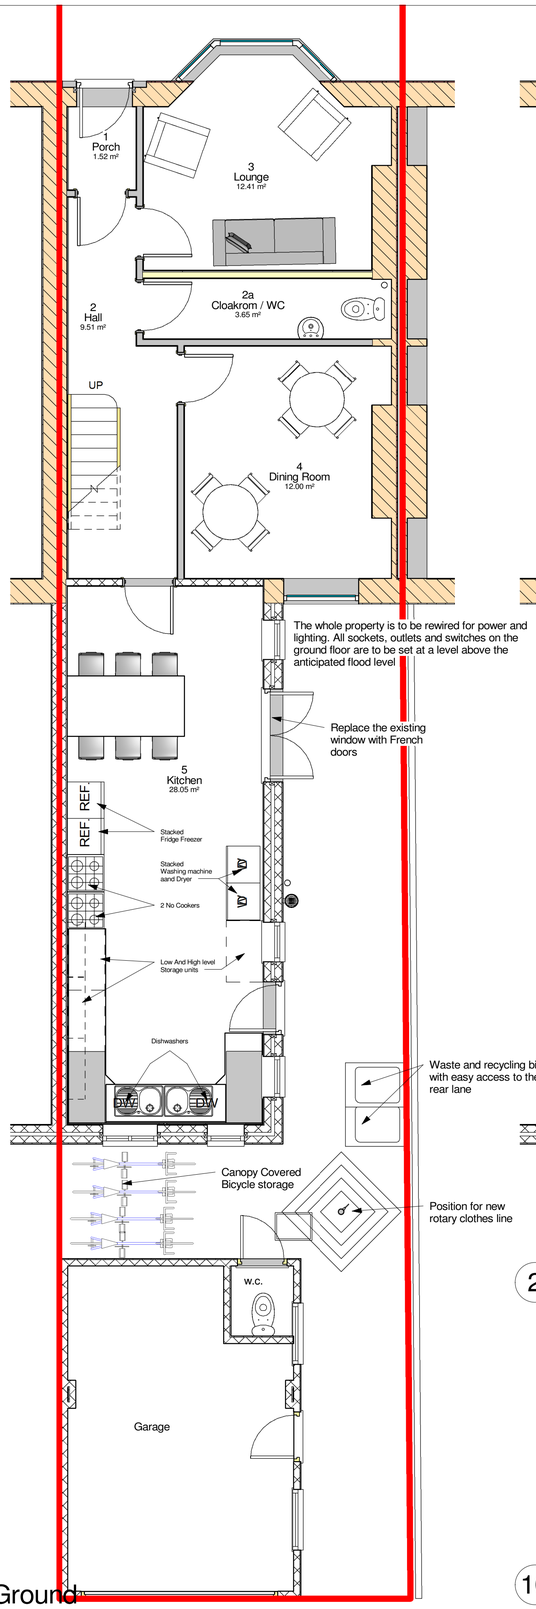

The whole property is to be rewired for power and lighting. All sockets, outlets and switches on the ground floor are to be set at a level above the anticipated flood level

1 02 Ground Floor
1 : 50

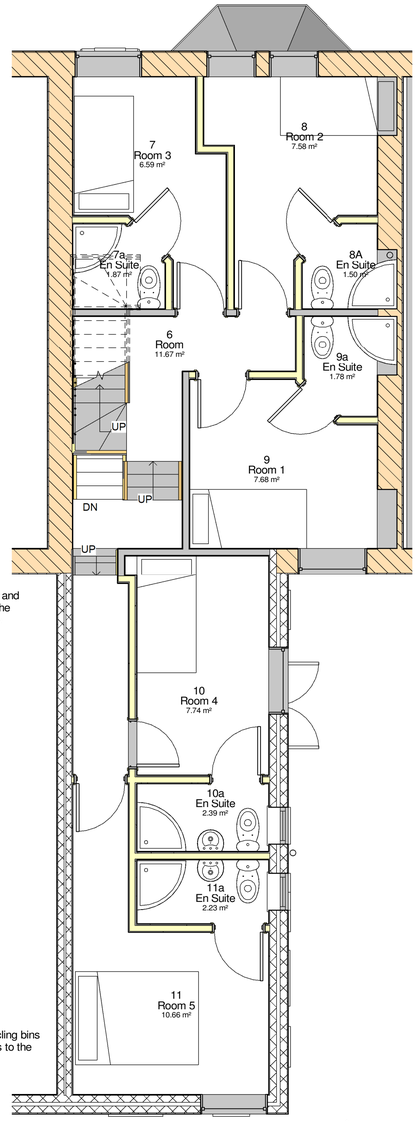

2 03 First Floor
1 : 50

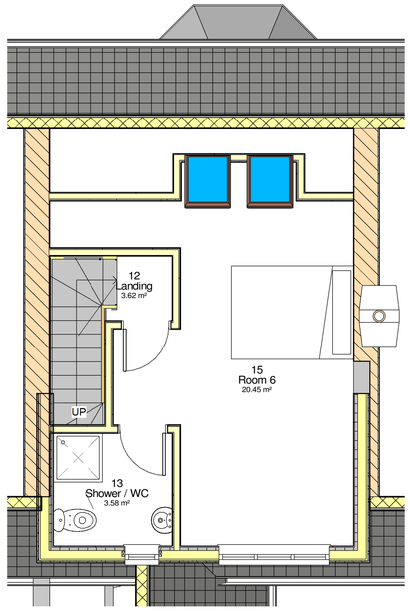

3 04 Attic Plan
1 : 50

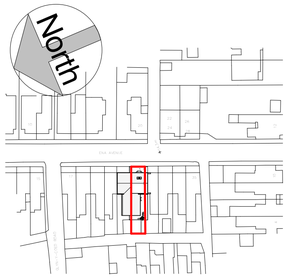

4 Location
1 : 1250

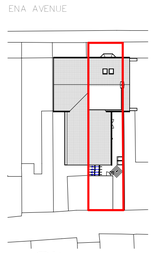

5 Site
1 : 500

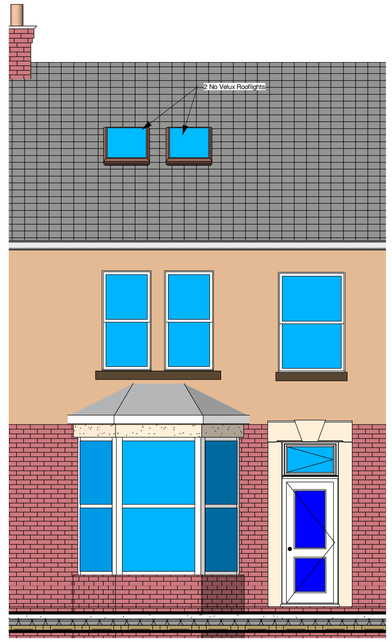

6 Front
1 : 50

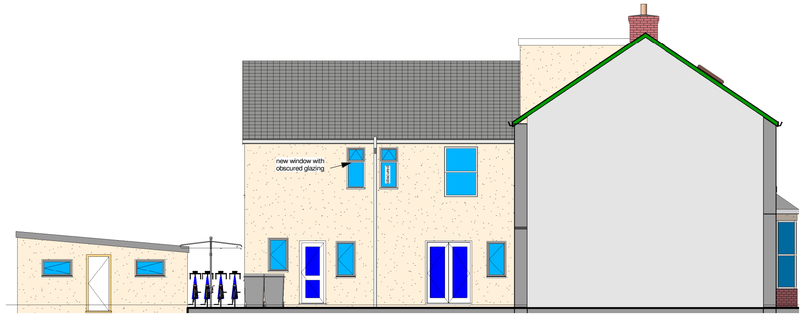

8 Path Side
1 : 100

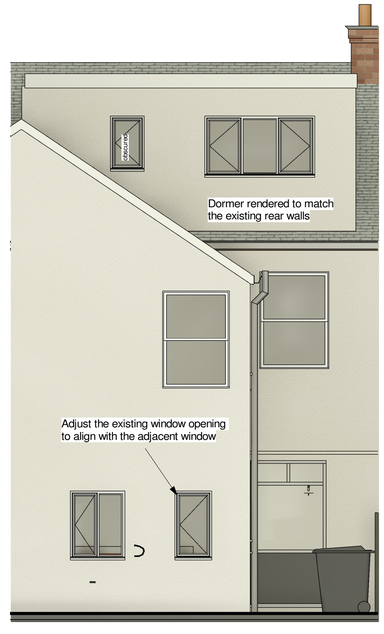

7 Rear
1 : 50

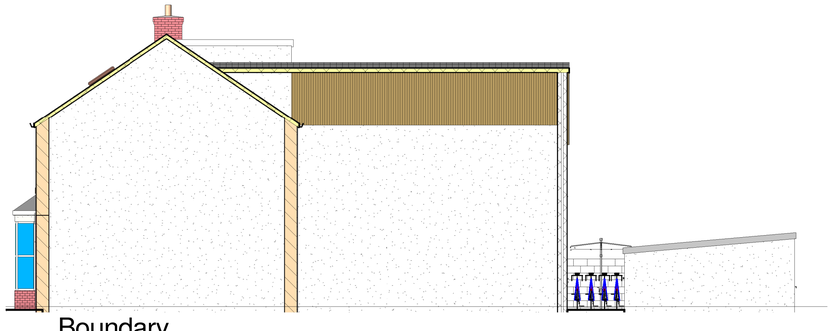

9 Boundary Side / Section
1 : 100

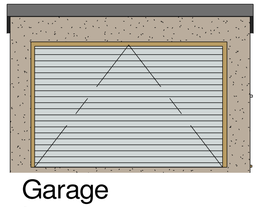

10 Garage Lane Elevation
1 : 100

A1

dp architecture
56 Walter Road Swansea SA1 5PY
tel: 01792 466554 mob: 0777 585 3754
e-mail david@dparchitecture.co.uk

Job		Description	
27 Ena Avenue Neath		Proposed Plans and Elevations	
Scale	As Shown	Approved	
Date	July 25	Job No.	25 - 07
Drawn By	dp	Dwg. No.	25 - 07/02b

Figured dimensions must be taken, not dimensions. All discrepancies in this must be reported immediately to Contract. Contractor must check all dimensions on site.