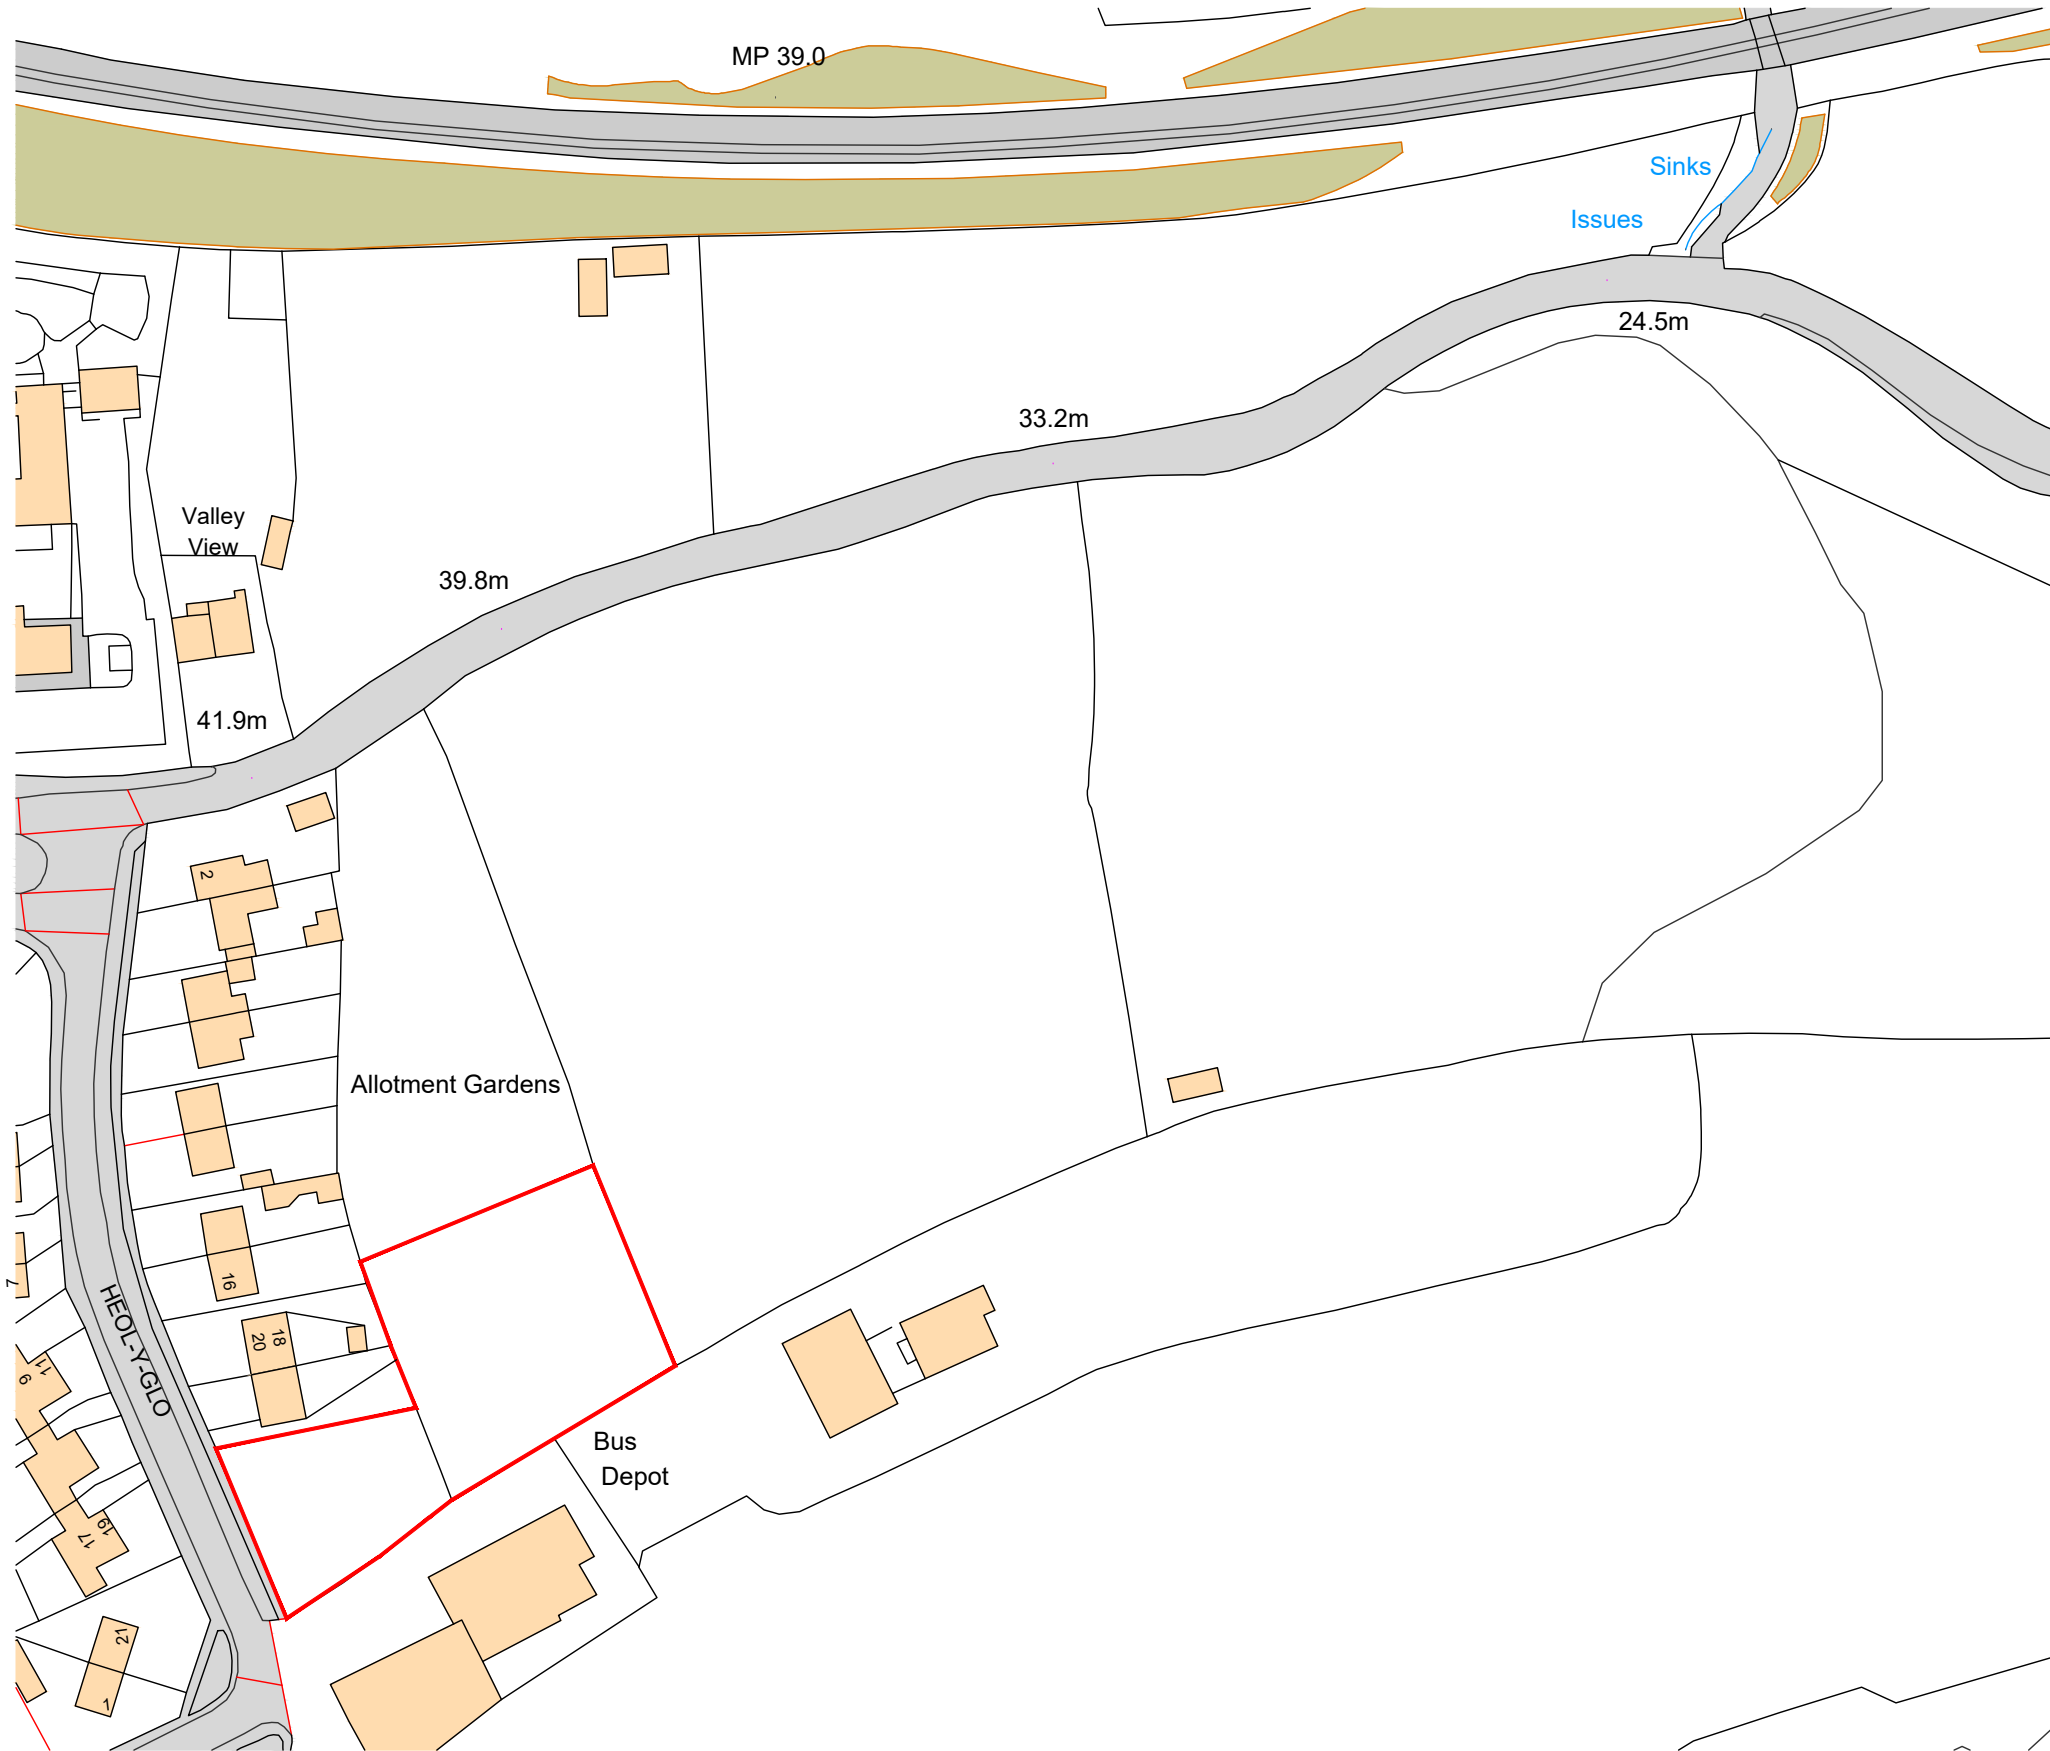


Site key

— Site Boundary

A3

Original sheet size

Note: This Drawing is copyright. Its use or reproduction is subject to permission from Spring Design Consultancy Limited. All rights are reserved until invoices are paid in full. Contact SDC regarding terms & conditions. Check printed scale, responsibility is not accepted for reproduction of digital media or measuring from this document. Only figured dimensions to be used for construction. No responsibility will be taken for any design used for construction prior to receipt of relevant approvals. Report doubts/discrepancies to project Architect.

Rev	Date	By	CHK	Description
A	21.08.25	CC		Redline amended

Client:	Project:	Drawing Title:				
Tai Tarian	Heol Y Glo	Location Plan				
Drawing Status:	Date:	Drawn By:	Checked:	Director:	Scale:	Job No:
PAC SUBMISSION	August 23	cc			1:1250 @ A3	2641
						Drawing No:
						(03) 101
						Rev:
						A
						Unit 2, Chapel Barns Merthyr Mawr Bridgend CF32 0LS
						t: 01656 656267 e: mail@spring-consultancy.co.uk

