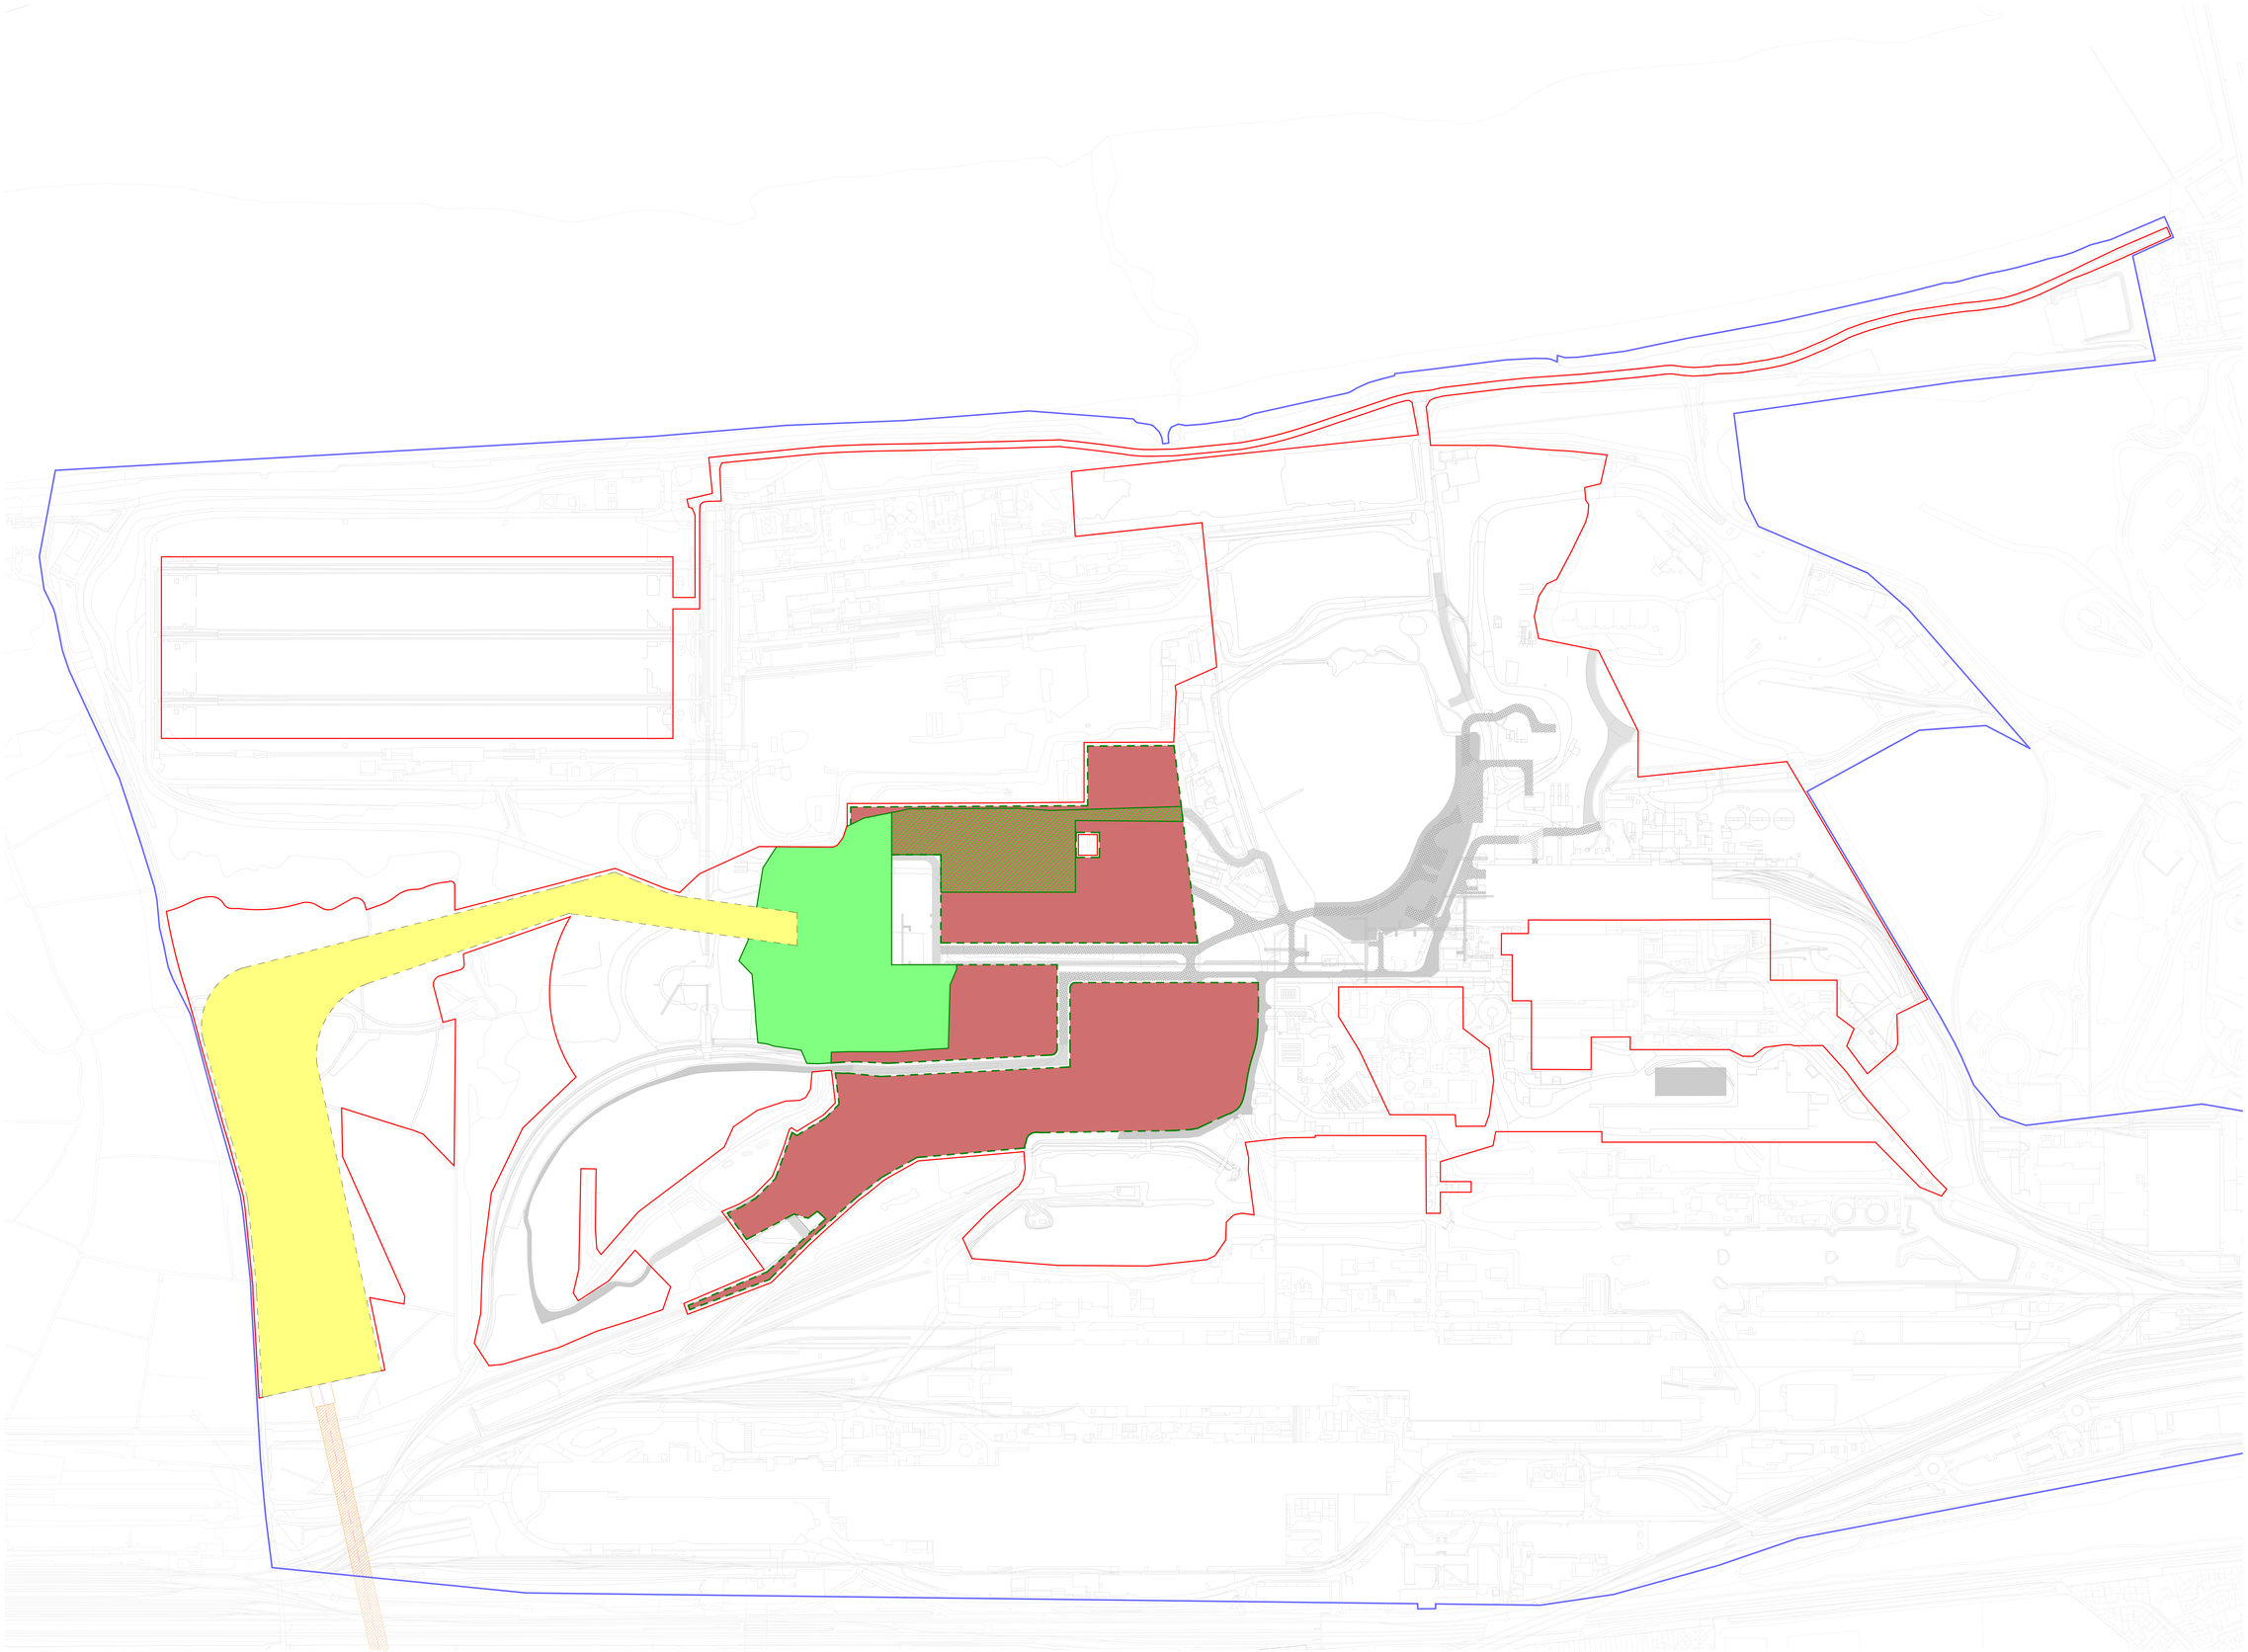

Construction (Design and Management) Regulations

Design risk assessments are carried out throughout the design stage of this project in accordance with company procedures and manuals. Where reasonably possible all areas of risk applicable to design and end use of the construction have been identified and then eliminated, mitigated or recorded as a residual risk. Note that general risks of which a competent designer or contractor should be aware are not included. This drawing is to be read in conjunction with the construction information and all related documents prepared in accordance with the current Construction (Design and Management) Regulations 2015 and all applicable Health and Safety legislation as currently amended.

OUTLINE PHASING

Phase 1
Substation & electrical infrastructure

Phase 2
Scrap metal handling facility & associated scrapyards

Phase 1 Temporary compound area
Phase 2 Scrap metal handling facility & associated scrapyards

Phase 3
Cable Route Corridor

REV	DESCRIPTION	DRAWN BY	CHECKED BY	APPROVED BY	DATE
P02	Phases updated				15/08/2025
P01	Legends updated				04/08/2025
P00	Initial Issue				01/08/2025

RIBA PLAN OF WORK WORKSTAGE	LEVEL OF MODEL DEFINITION (LoD)
Stage 3 - Spatial Coordination	LoD 3 - Approximate Model

PURPOSE OF ISSUE - SUITABLE FOR ...	STATUS or SUITABILITY
Information	Status S2 - Delivery Team Information

lawray architects

CARDIFF 029 2052 8140
LONDON 0207 138 3560
WREXHAM 01978 357 887
www.lawray.co.uk

CLIENT
Tata Steel UK Ltd.

PROJECT TITLE
EAF PROJECT, PORT TALBOT

DRAWING TITLE
Outline Phasing Plan_Plan 4

PROJECT No
20007

SCALE @ A0
As indicated

DRAWING No
001-00-0007
A1CF00-A
01-01-02-0000

CO | Project | Originator | Volume | Level | Type | Role | Number
SBD | Project | Originator | Volume | Level | Grid | Discipline | Number
Residential | Substation

EAF-LAW-X-X-DR-**A-900614**

REVISION
P02

DO NOT SCALE

Any discrepancy or query concerning this drawing should be referred to the Architect.

Copyright © LAWRAY LIMITED

Registered Office: Greenwaste Springs, 1 Oak Drive, Tongwynlais, CARDIFF CF15 0LB
Reg Co. No. 2726178, VAT Reg. No. 724 2146 56

Plot Date: 14/08/2025, 16:41:32

File Name: Autodesk Docs://20007_EAF Project/EAF-LAW-00-XX-M3-A-000001_Site Plan Master.rvt