


BOUNDARIES:

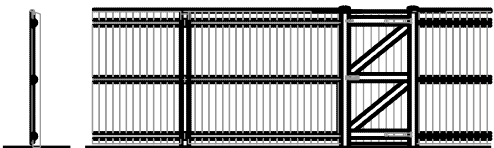


SECTION ELEVATION
1.8 m CLOSEBOARD TIMBER FENCE WITH
TIMBER GATE



ELEVATION




1800mm HIGH BRICK WALL WITH BRICK
SOLDIER COPING

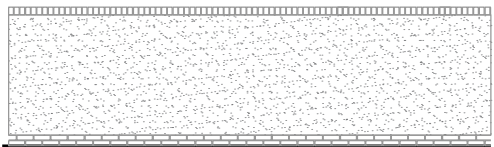

ELEVATION

2000mm HIGH WALL IN RENDER WITH BRICK
SOLDIER COPING

NOTE : Refer to Landscape architects
plans for information relating to
defensible private and public realm
planting to the rear of Plot 22.

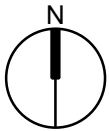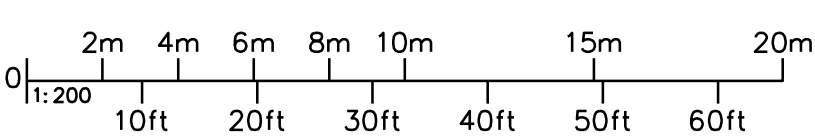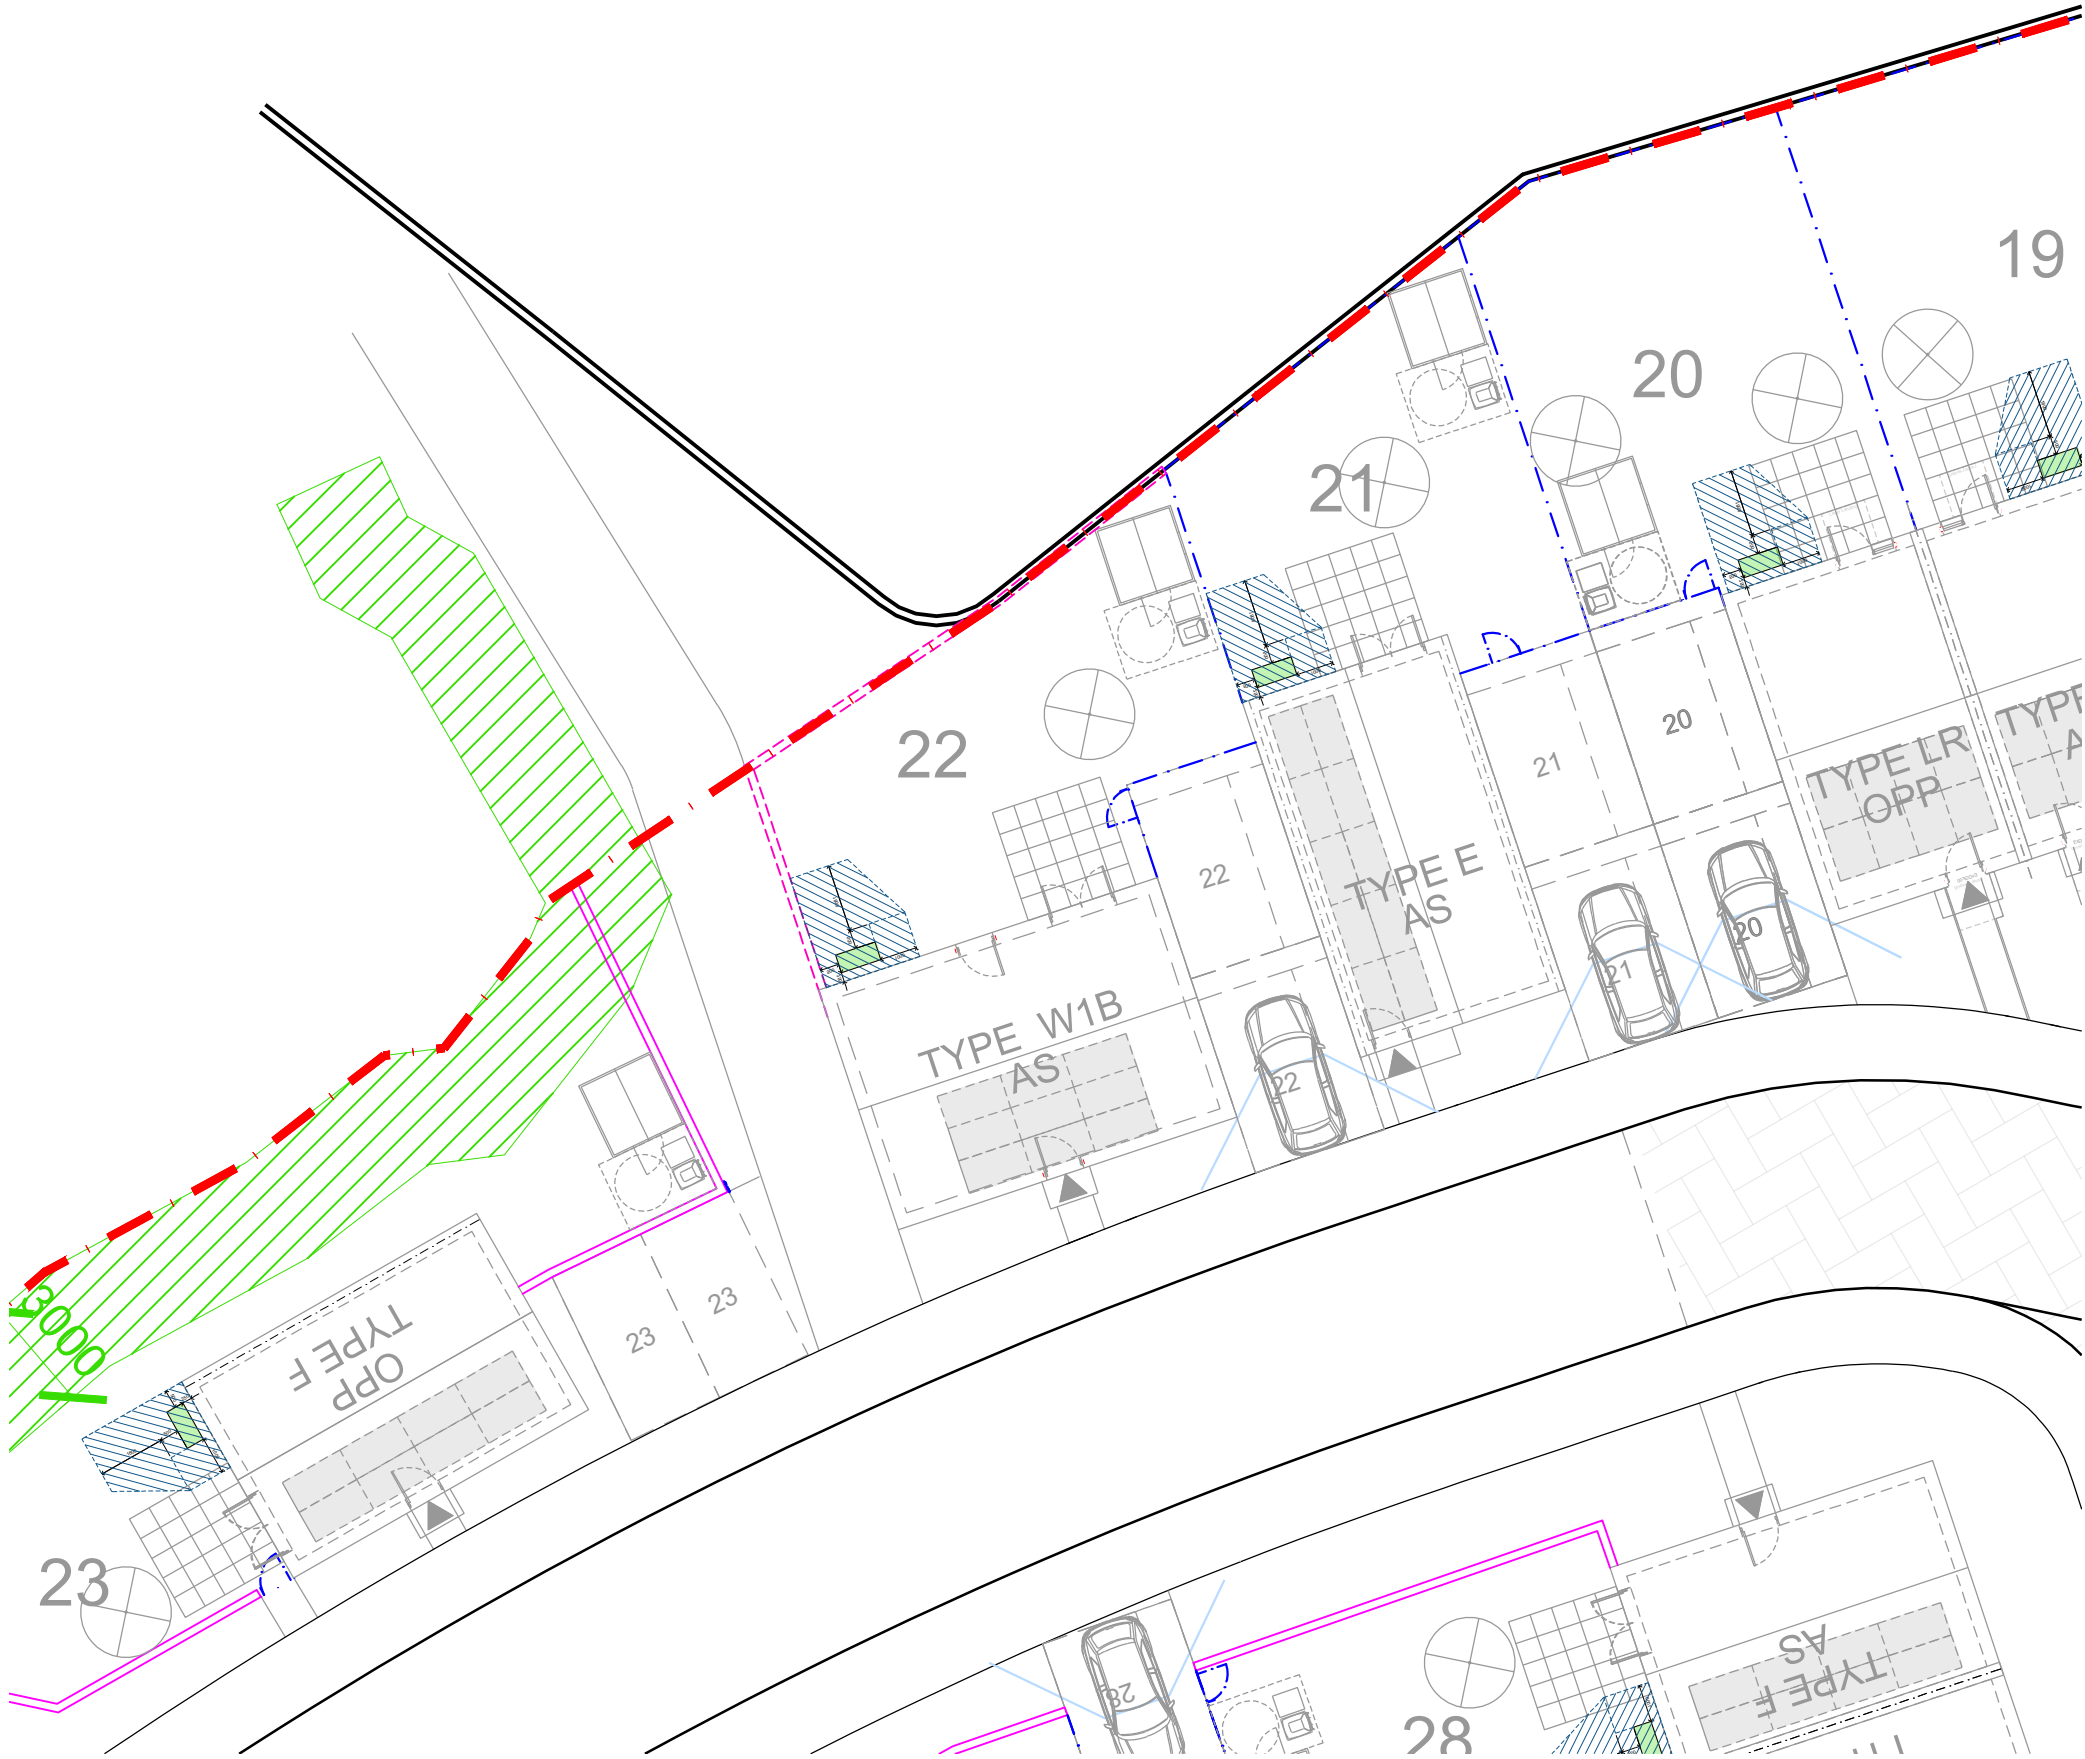

03333 405 500
mail@robertslimbrick.com
robertslimbrick.com
Registered Office: England No. 08556226

Project Name

Residential Development
Coed Darcy Phase 2 (Pobl)

Client Name



Drawing Title

Proposed
Boundaries Plan
Plot 22

Scale

1/200 @ A3

Project No.

11341

Status

A3

Purpose Of Issue

Issued for Planning

Project	Orig	Vol	Level	Form	Role
11341	• RL	• ZZ	• 00	• DR	• A

Number

PL50

Revision

A