



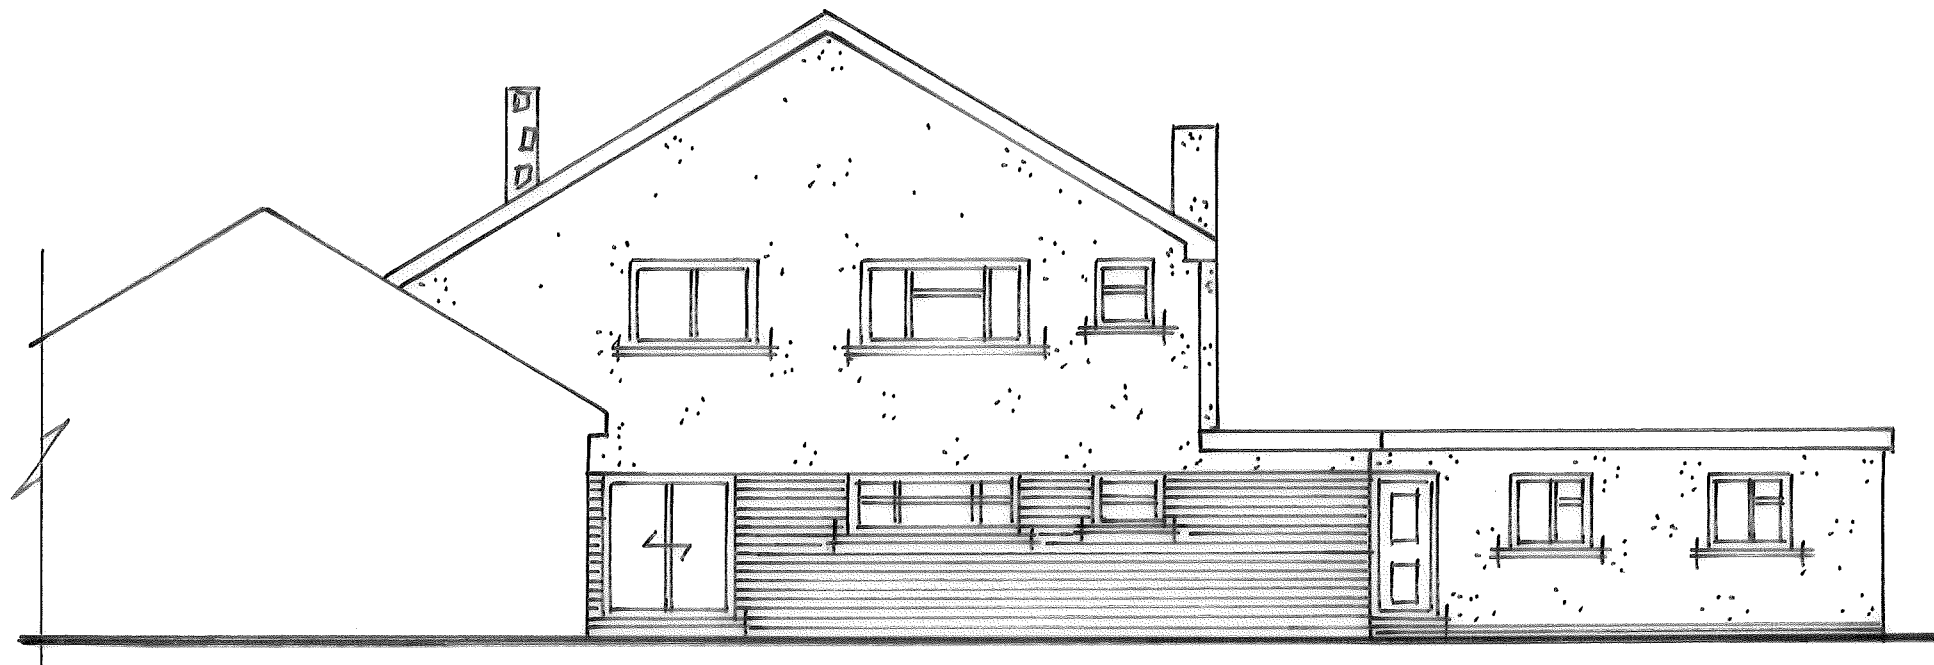

EXISTING REAR SIDE (DRAWING N° 6)

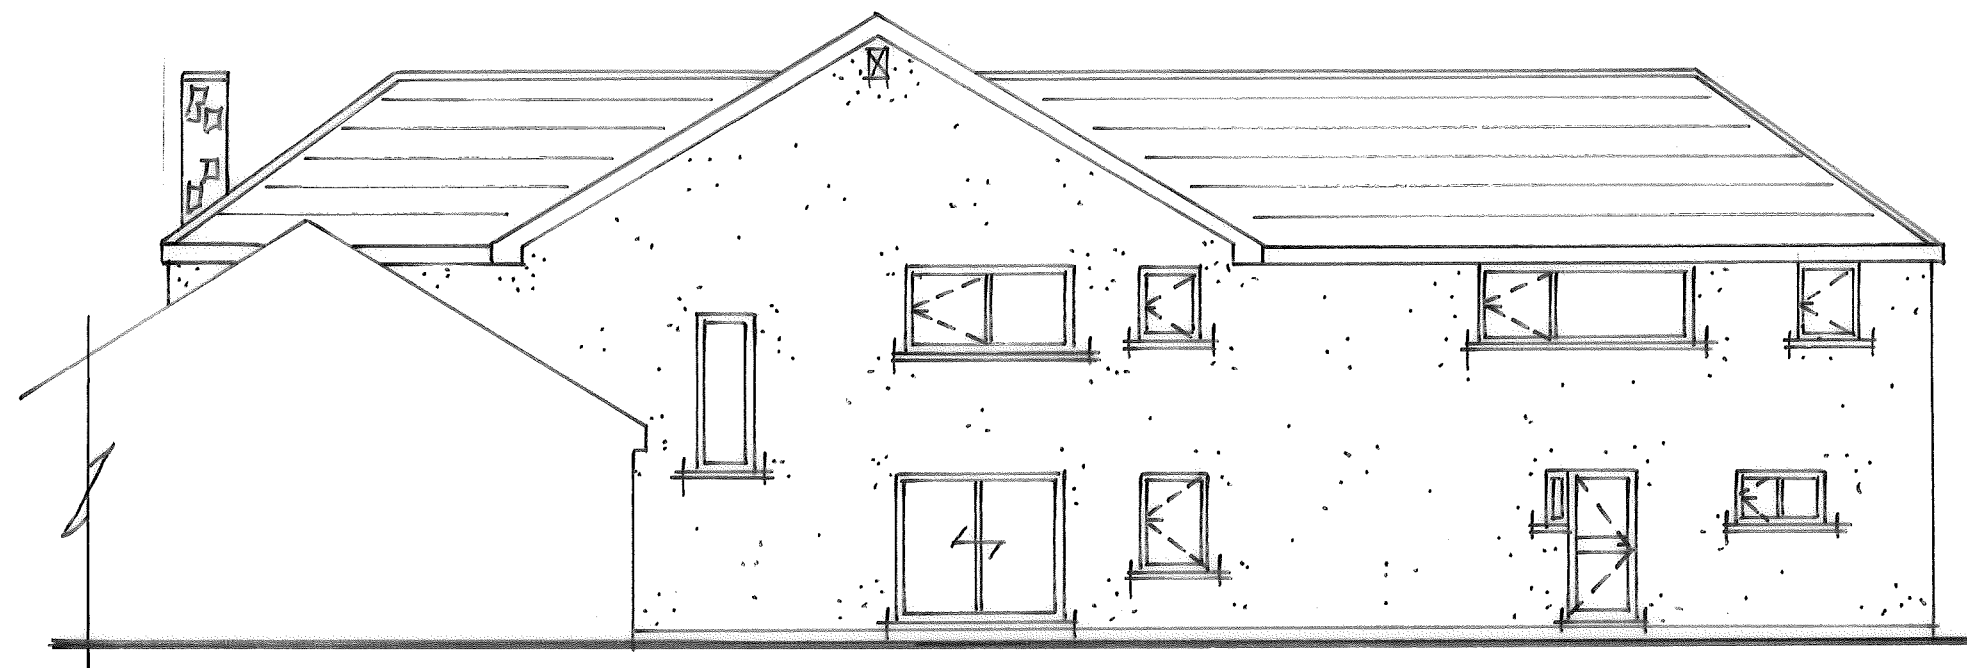

PROPOSED REAR SIDE (DRAWING N° 6)

⊠ DENOTES ESPB BIRD BOX

NOTES:

All dimensions must be checked on site and not scaled from this drawing.

Client

Job Title

Scale

1:100

Drawn by

Date

Drawing Title

Drg No.

N° 6

Rev