


EXISTING FIRST FLOOR (DRAWING N° 3)

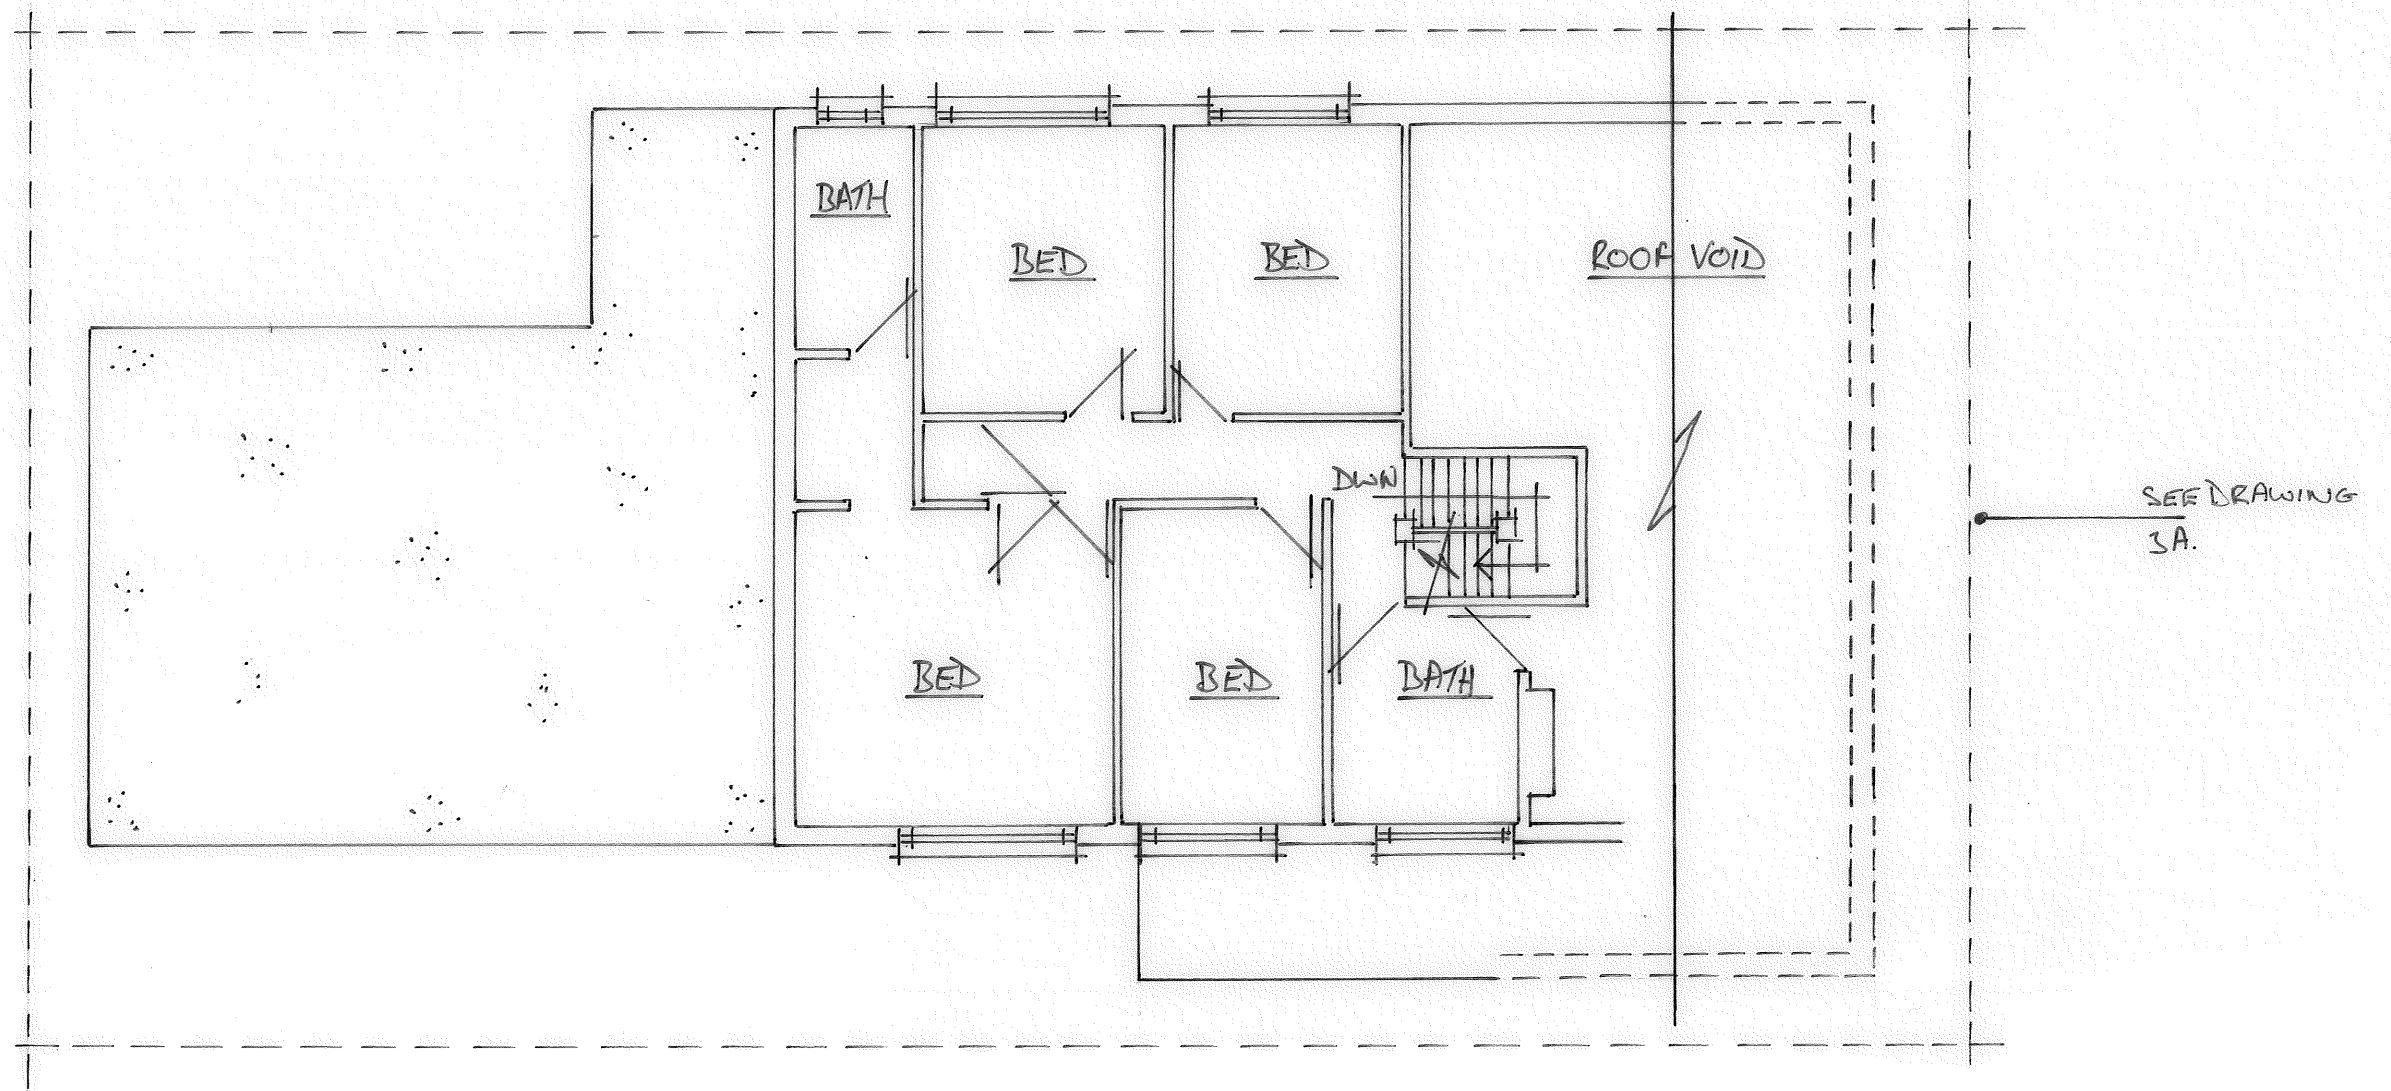

NOTES:

All dimensions must be checked on site and not scaled from this drawing.

Client

Job Title

Scale
1:100

Drawn by

Date

Drawing Title
N° 3

Drg No.

Rev