




EXISTING FRONT

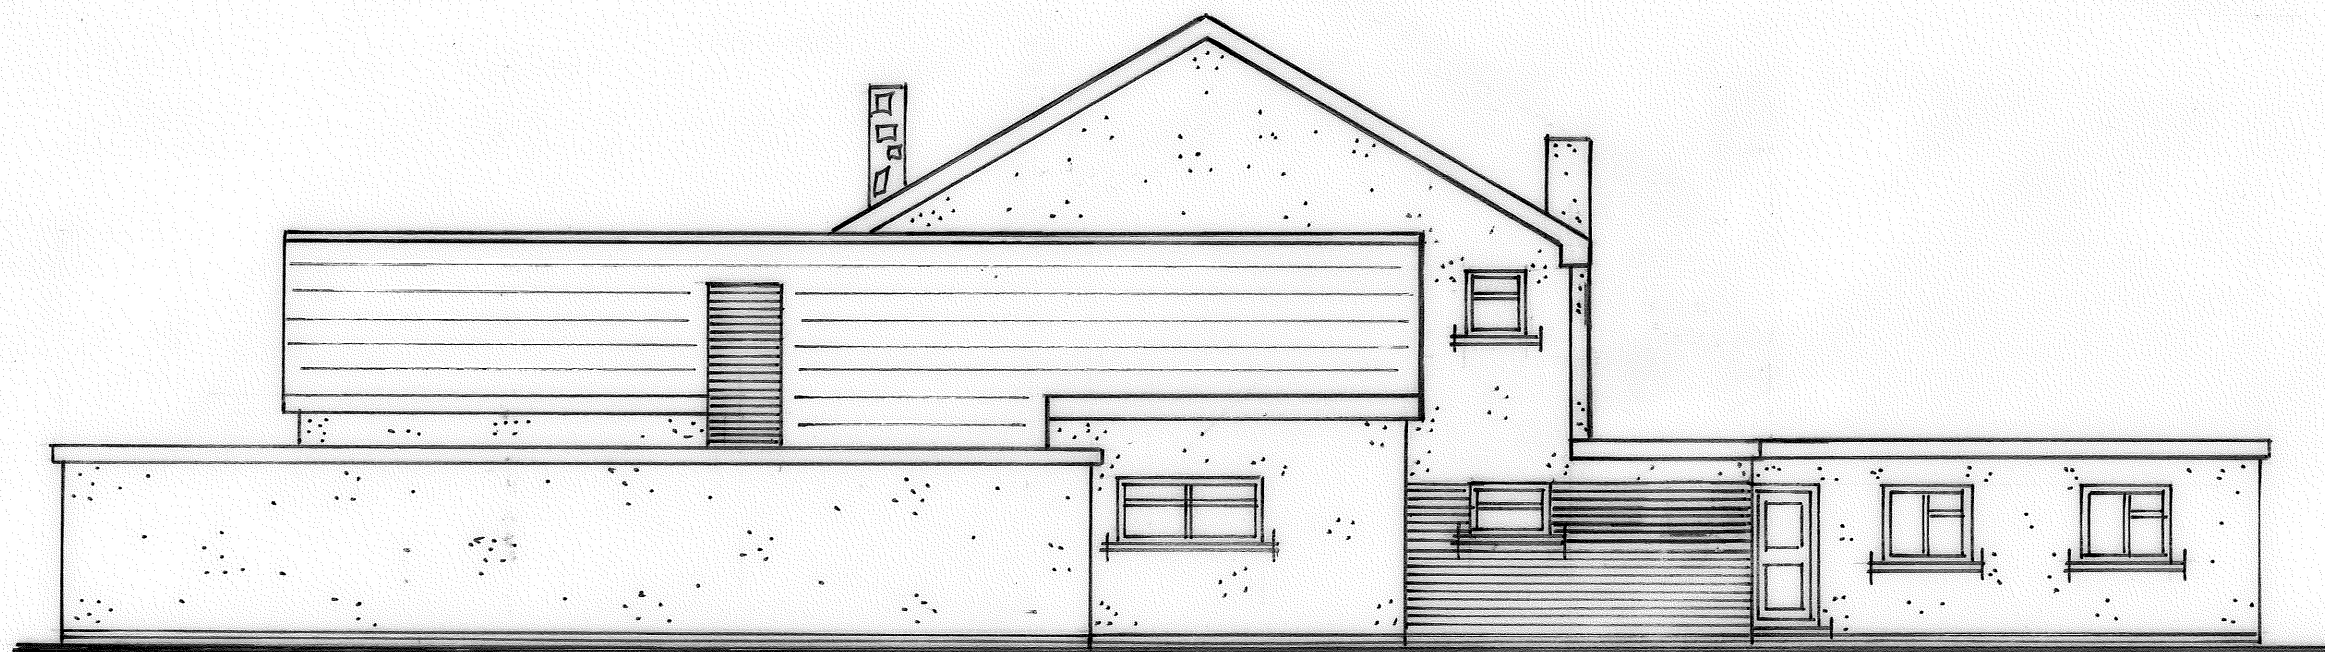

EXISTING REAR (DRAWING NO 5)

NOTES:

All dimensions must be checked on site and not scaled from this drawing.

Client

Job Title

Scale

1:100

Drawn by

Date

Drawing Title

Drg No.

NO 5

Rev