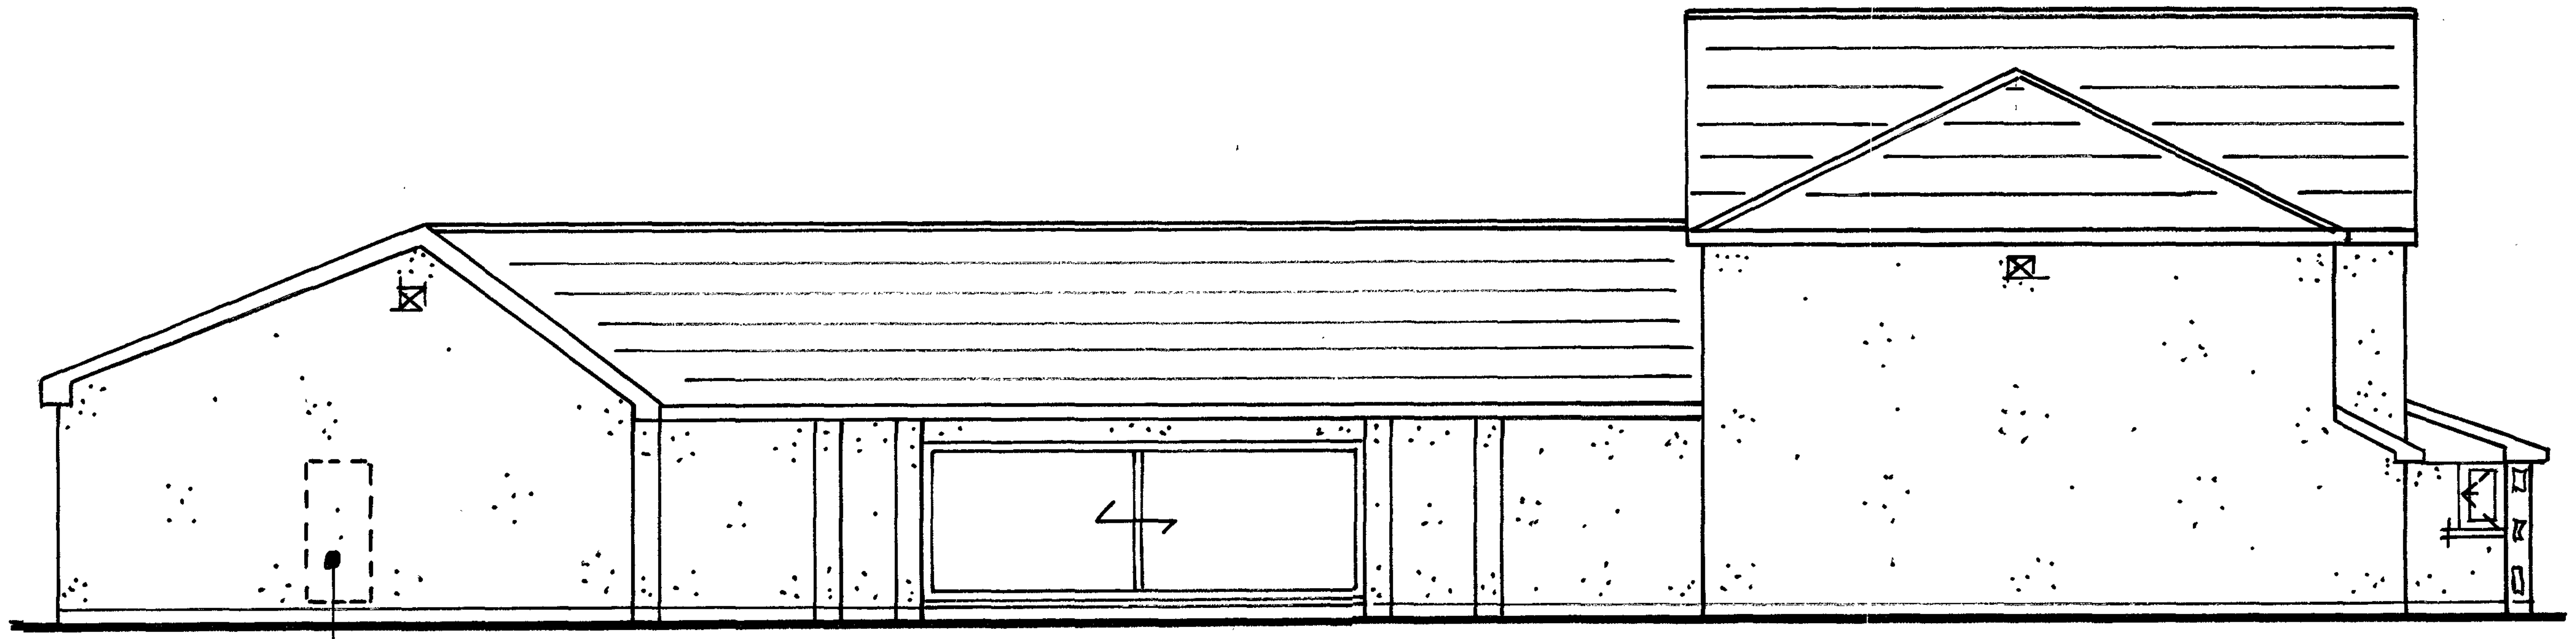
BRICK UP EXISTING DOOR OPENING

PROPOSED SIDE ELEVATION 1:100

☒ DENOTES RSPB APPROVED BIRD BOXS

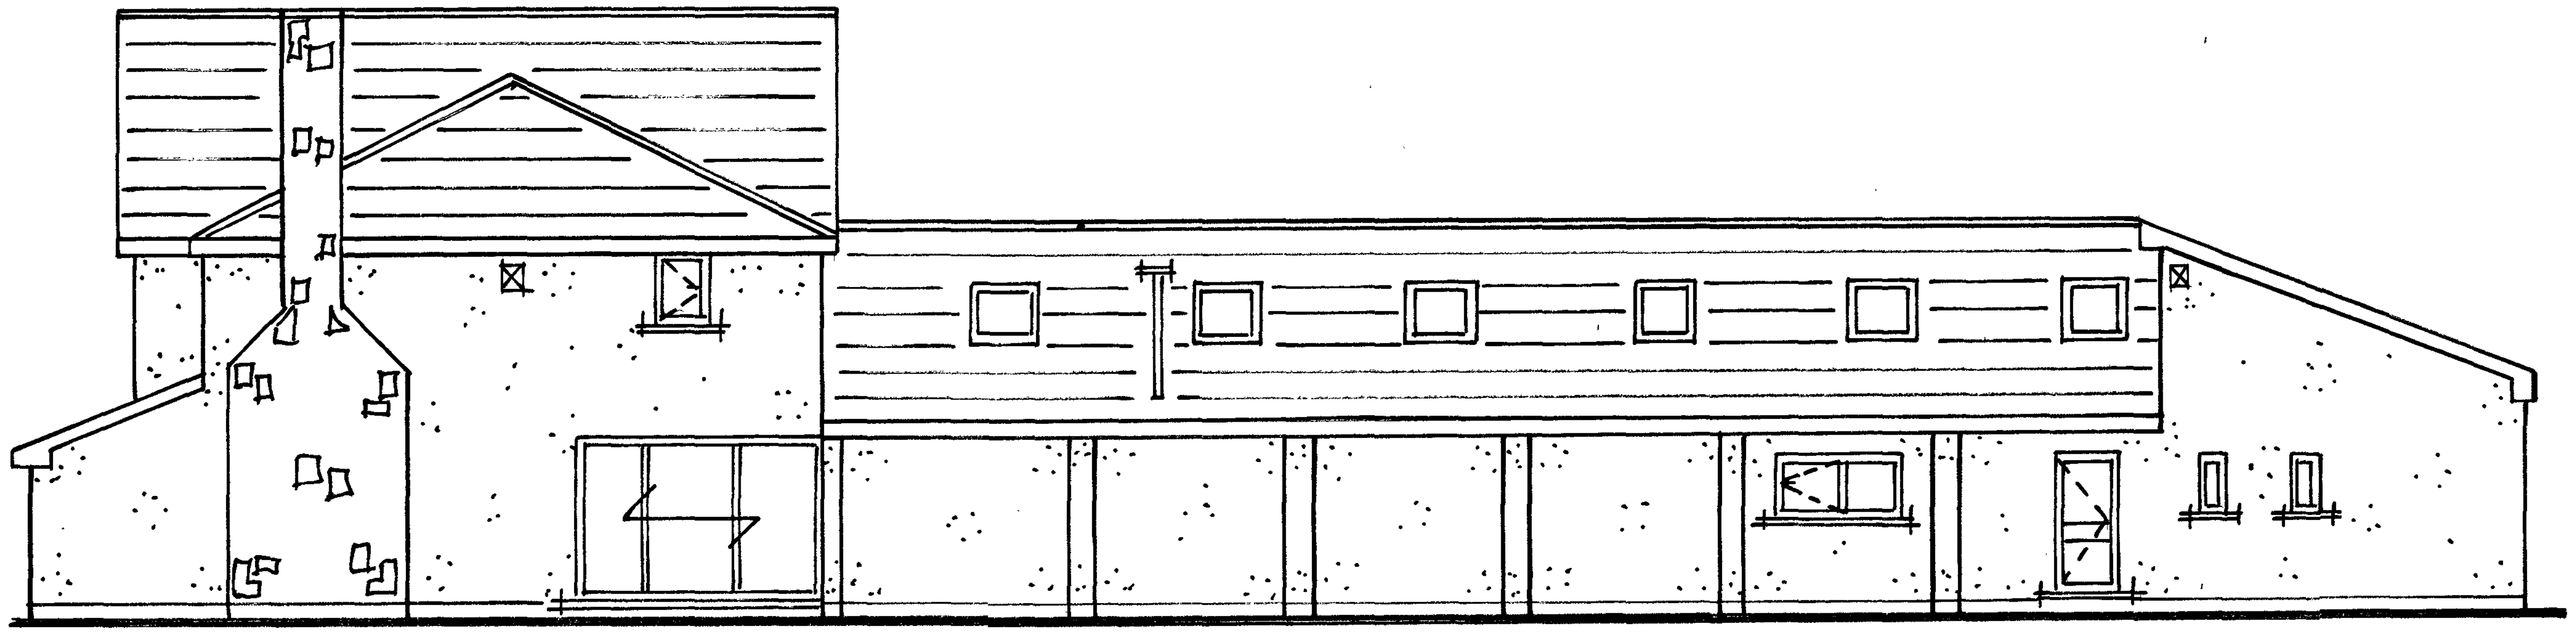

PROPOSED SIDE ELEVATION 1:100

DRAWING Nº 7A