


PROPOSED FIRST FLOOR (1:100)

DRAWING N° 4

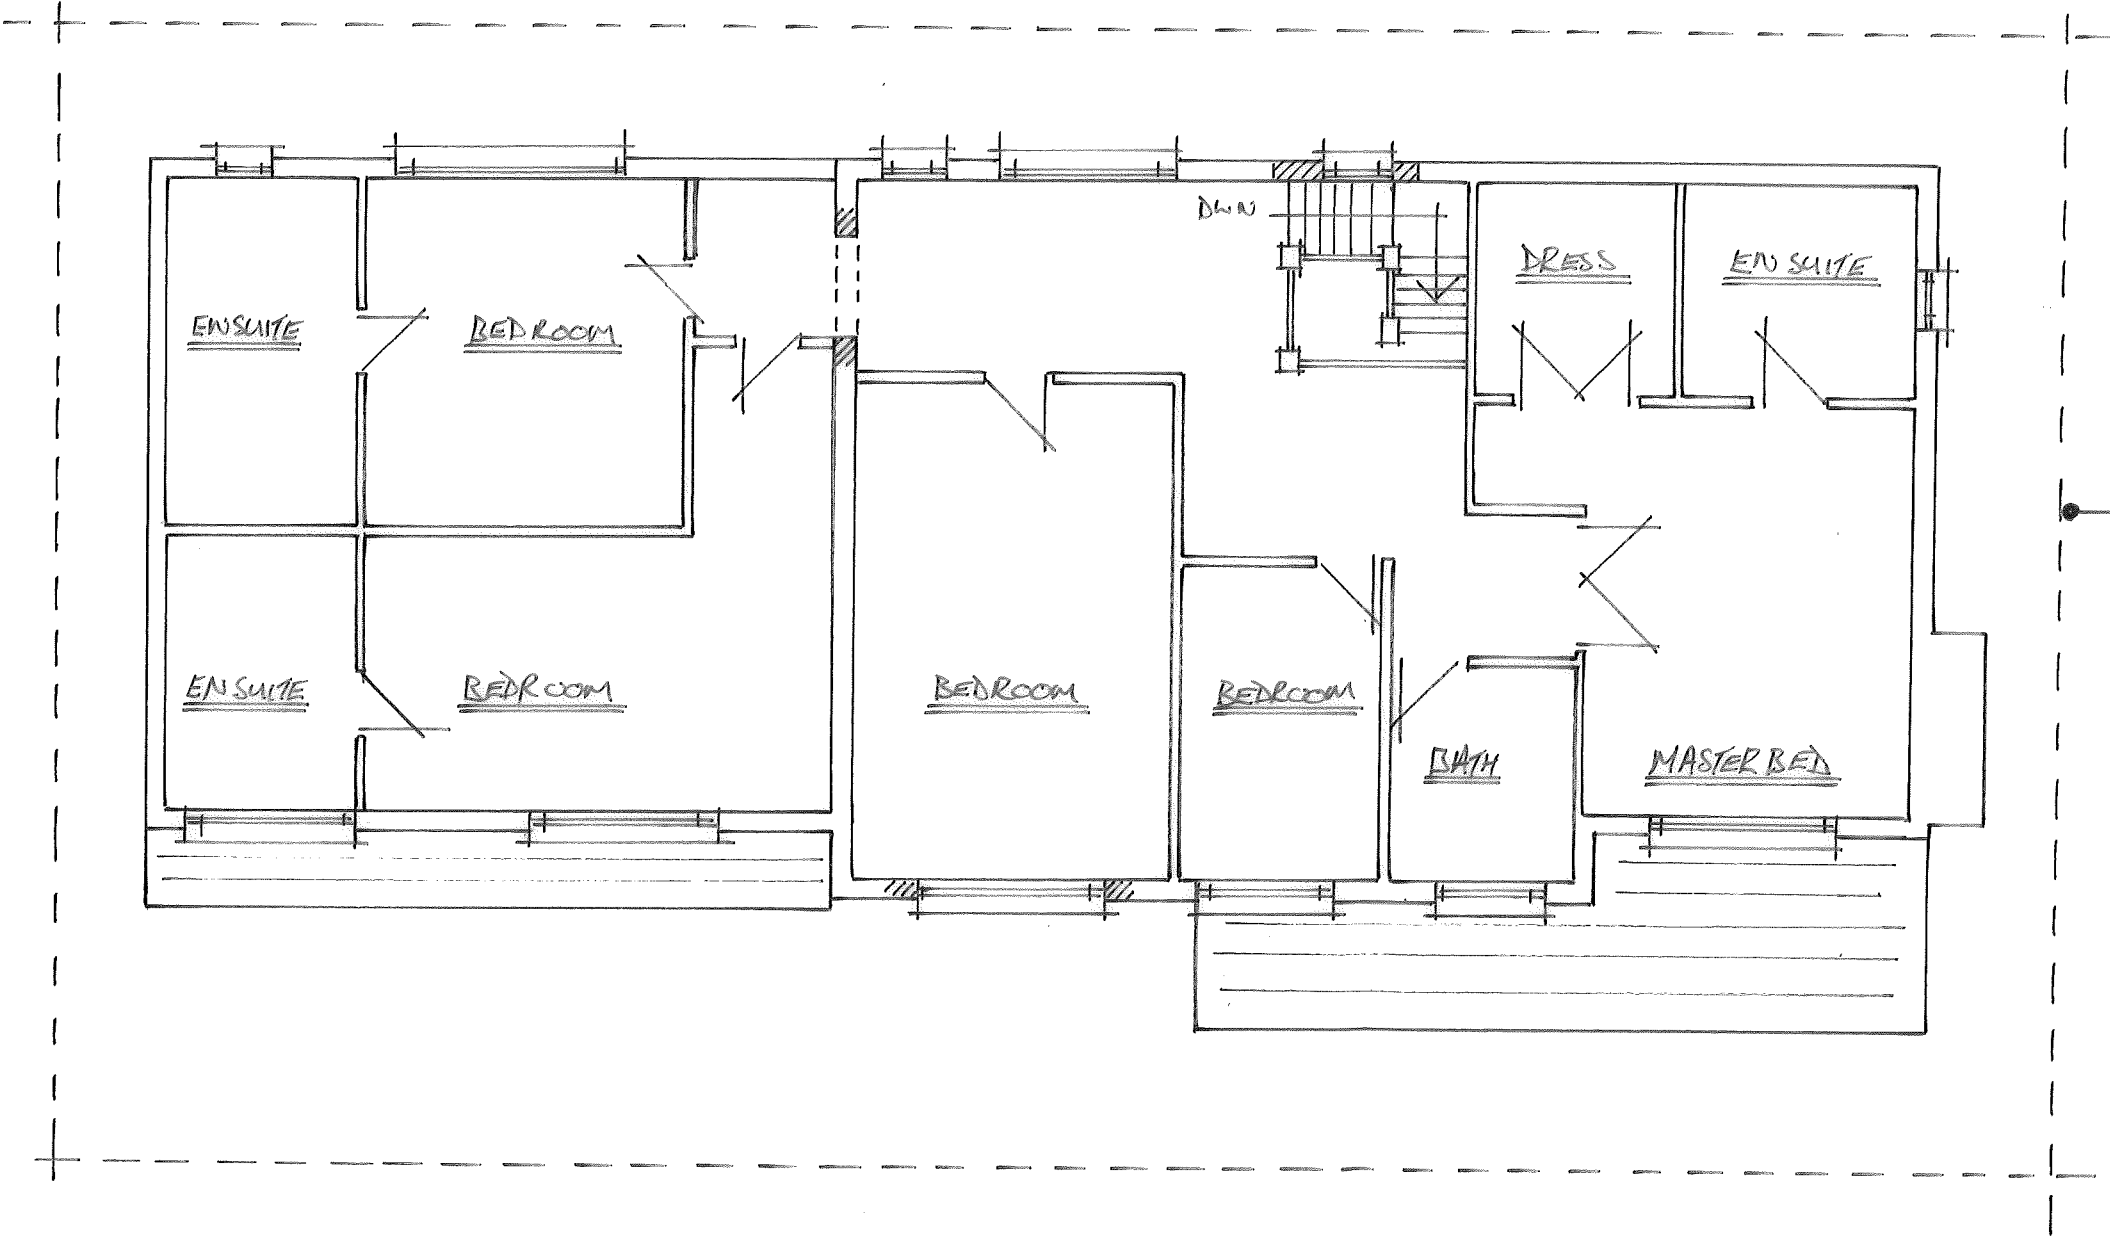

	NOTES: All dimensions must be checked on site and not scaled from this drawing.	Client	Scale 1:100	Drawing Title Drg No. Rev EA mm18x08
		Job Title	Drawn by	
			Date	