


PROPOSED FIRST FLOOR (1:100)

DRAWING Nº 4

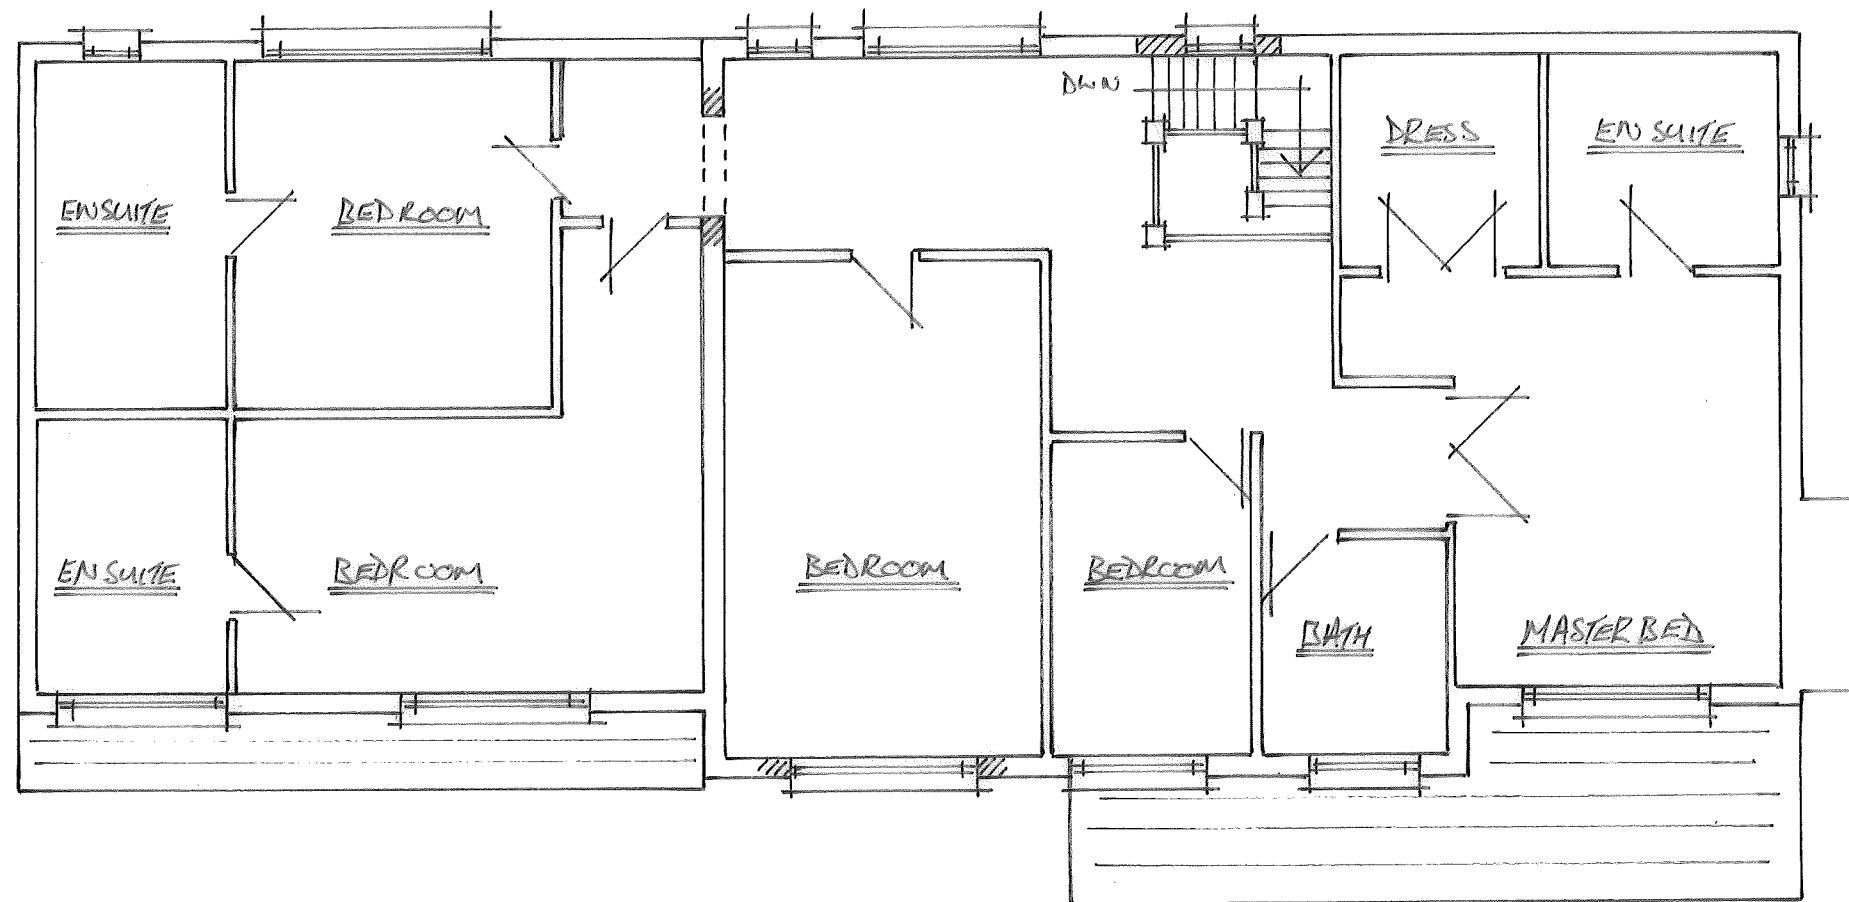

SEE DRAWING
4A

NOTES:

All dimensions must be checked on site and
not scaled from this drawing.

Client

Job Title

Scale

1:100

Drawn by

Date

Drawing Title

Drg No.

Nº 4

Rev