



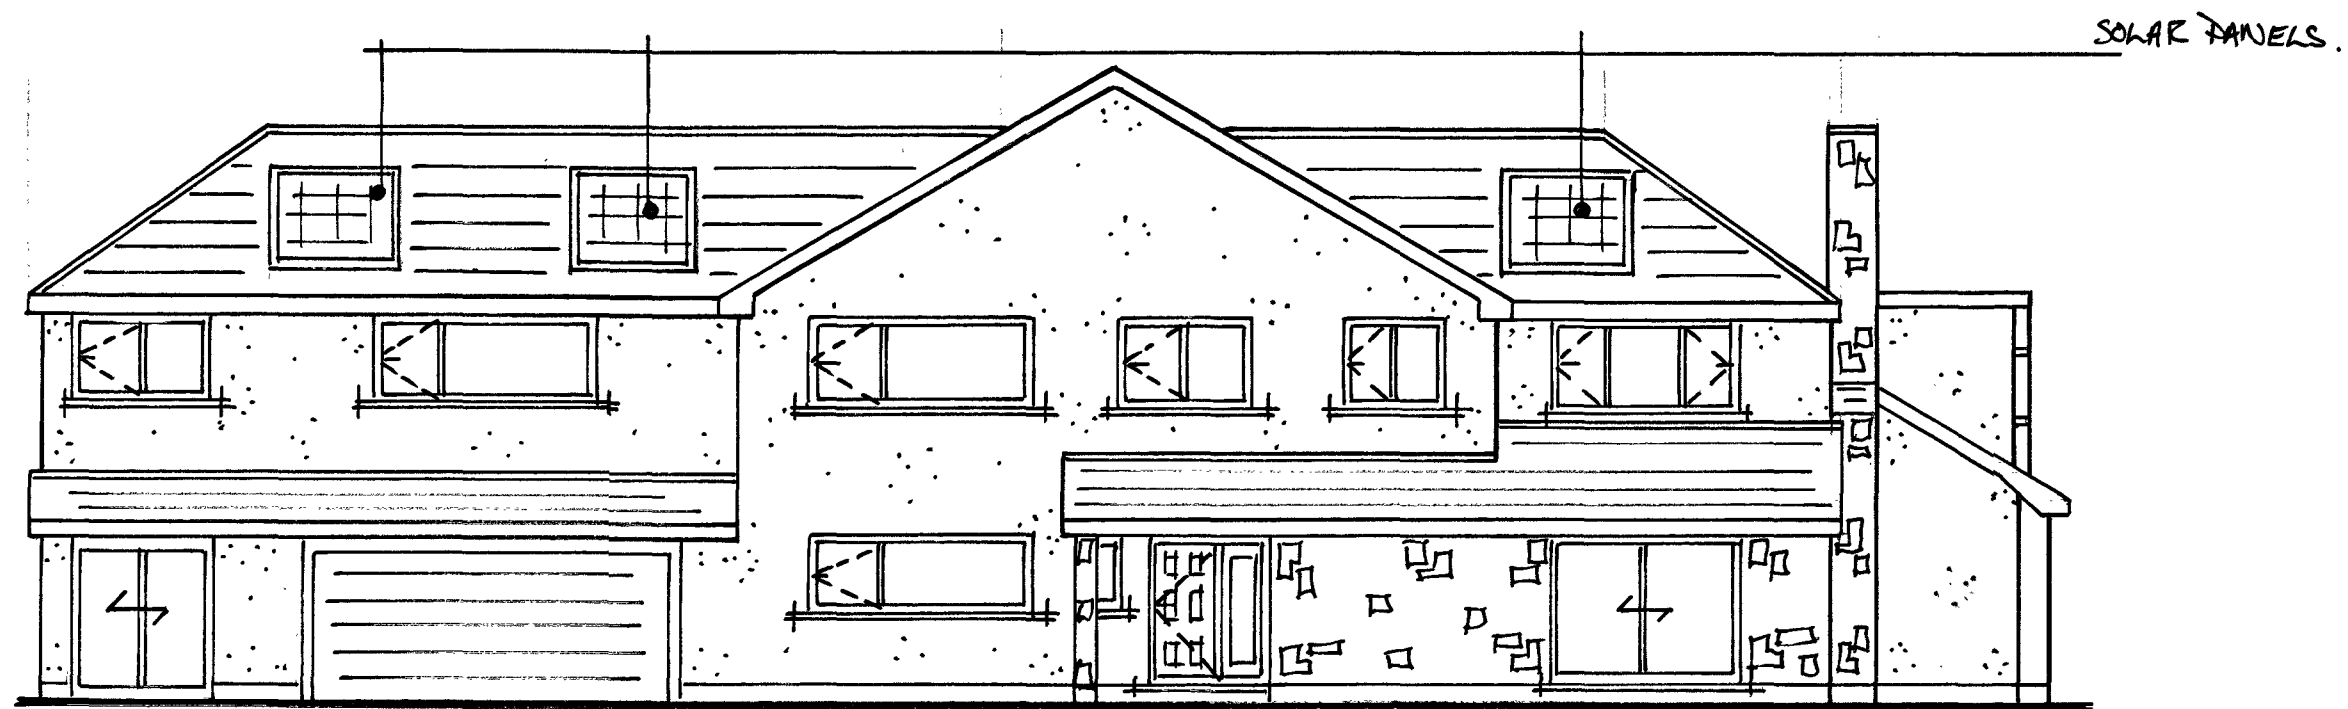

PROPOSED FRONT

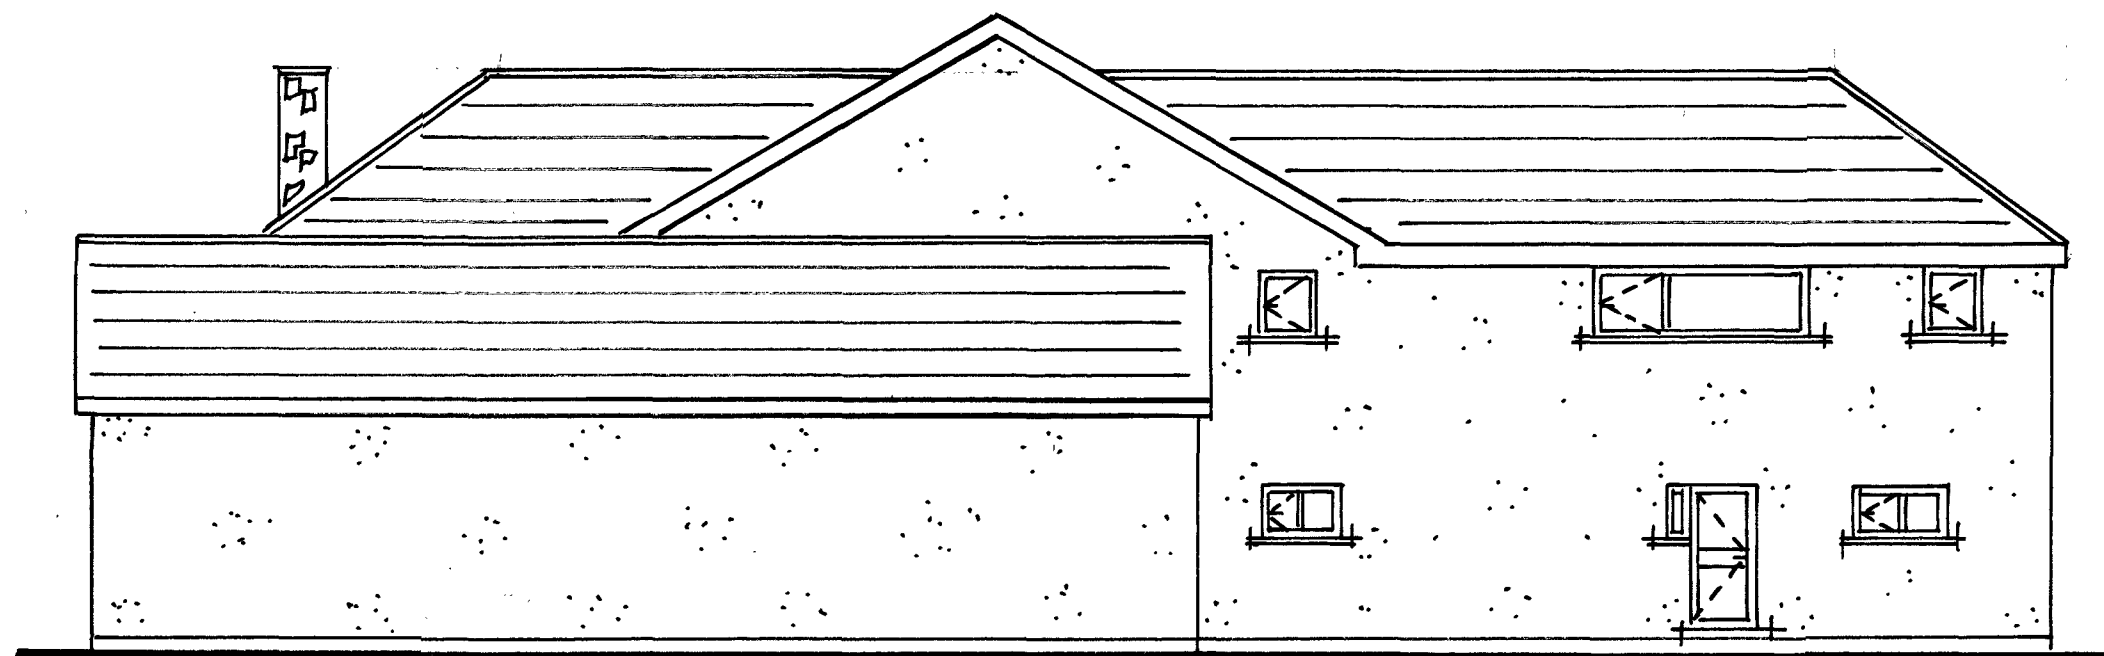

PROPOSED REAR (DRAWING NO 5A)

NOTES:

All dimensions must be checked on site and not scaled from this drawing.

Client

Job Title

Scale

1:100

Drawn by

Date

Drawing Title

Drg No.

Rev