


EXISTING SIDE ELEVATION

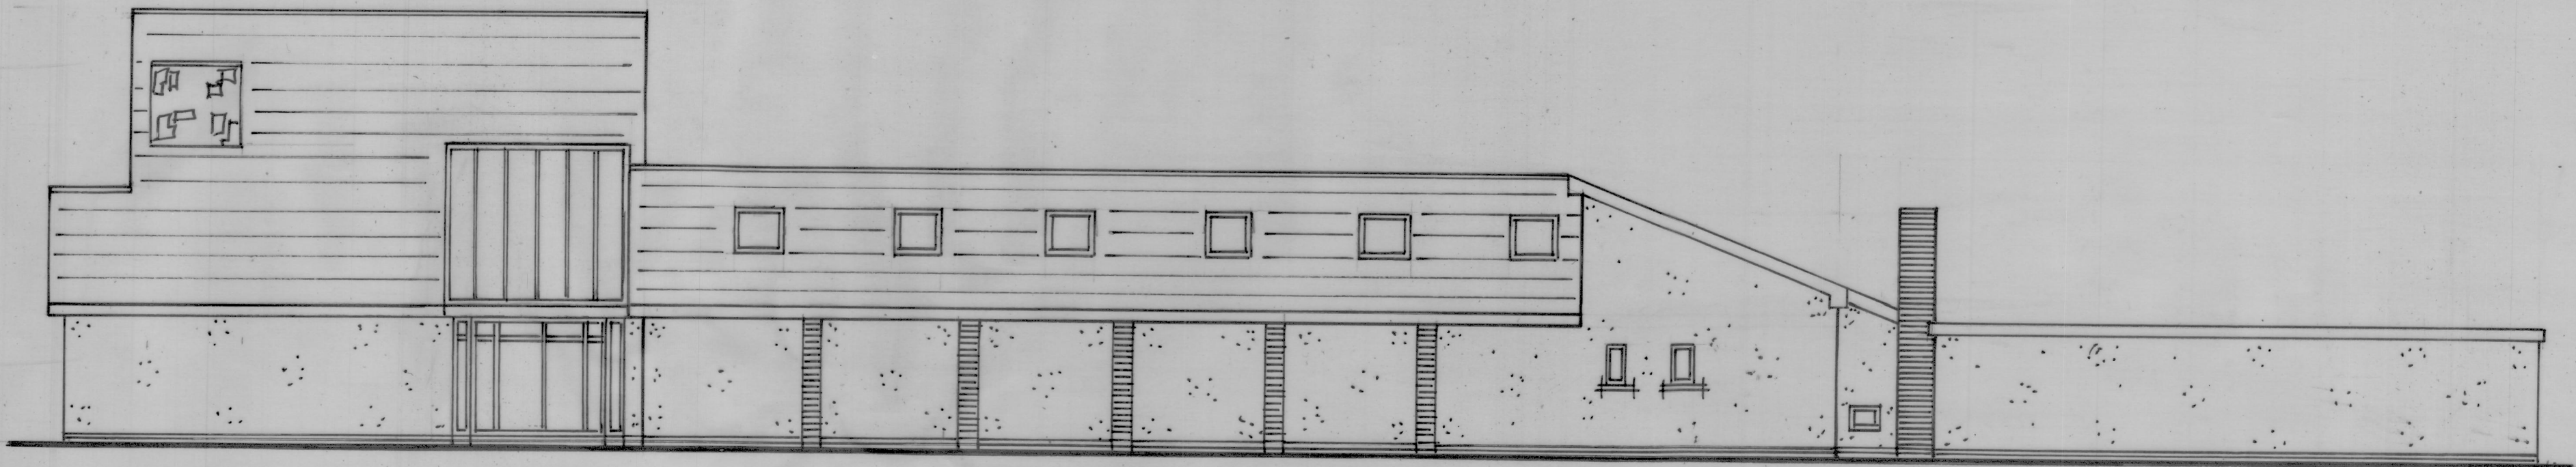

EXISTING SIDE ELEVATION

Scale 1:100

DRAWING NO 7