PROPOSED ROOF PLAN (1:100)
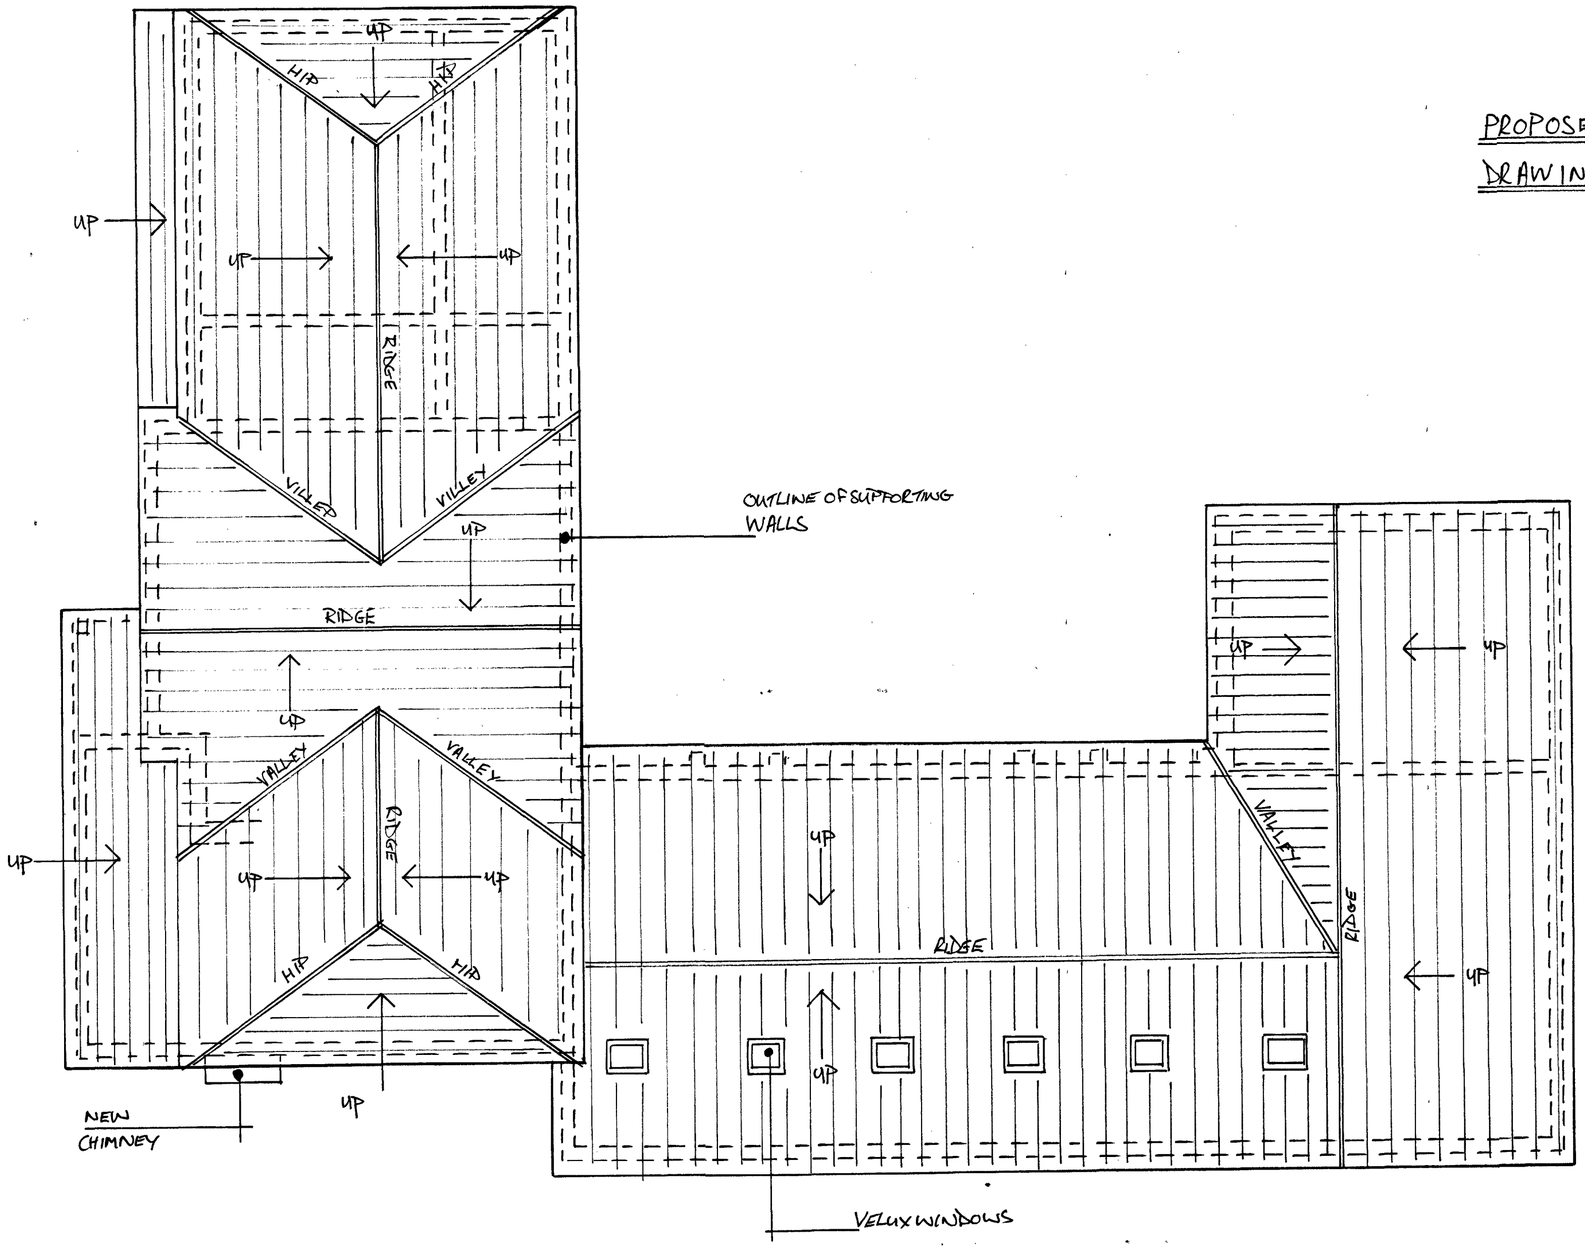
DRAWING N° 8A