





ATS SITE
Scale 1:200

BARRIER DETAIL.

900mm spaces between each hoop.
Hoops to be positioned centrally about car parking bays, otherwise set at equal distances over the boundary length.
See general arrangement drawing for detail.

Provide and fix o/a 1500mm wide by min 1400mm deep, with 800mm above ground level, by 125mm dia RHS tube barriers with radius bends.
All to be primed and painted with 1 undercoat and 2 gloss coats green RAL 6029.


To set barriers in ground drill 225mm core hole and fill with concrete before setting barrier in position. Minimum barrier depth to be 600mm. Make good surface area to match existing finishes.

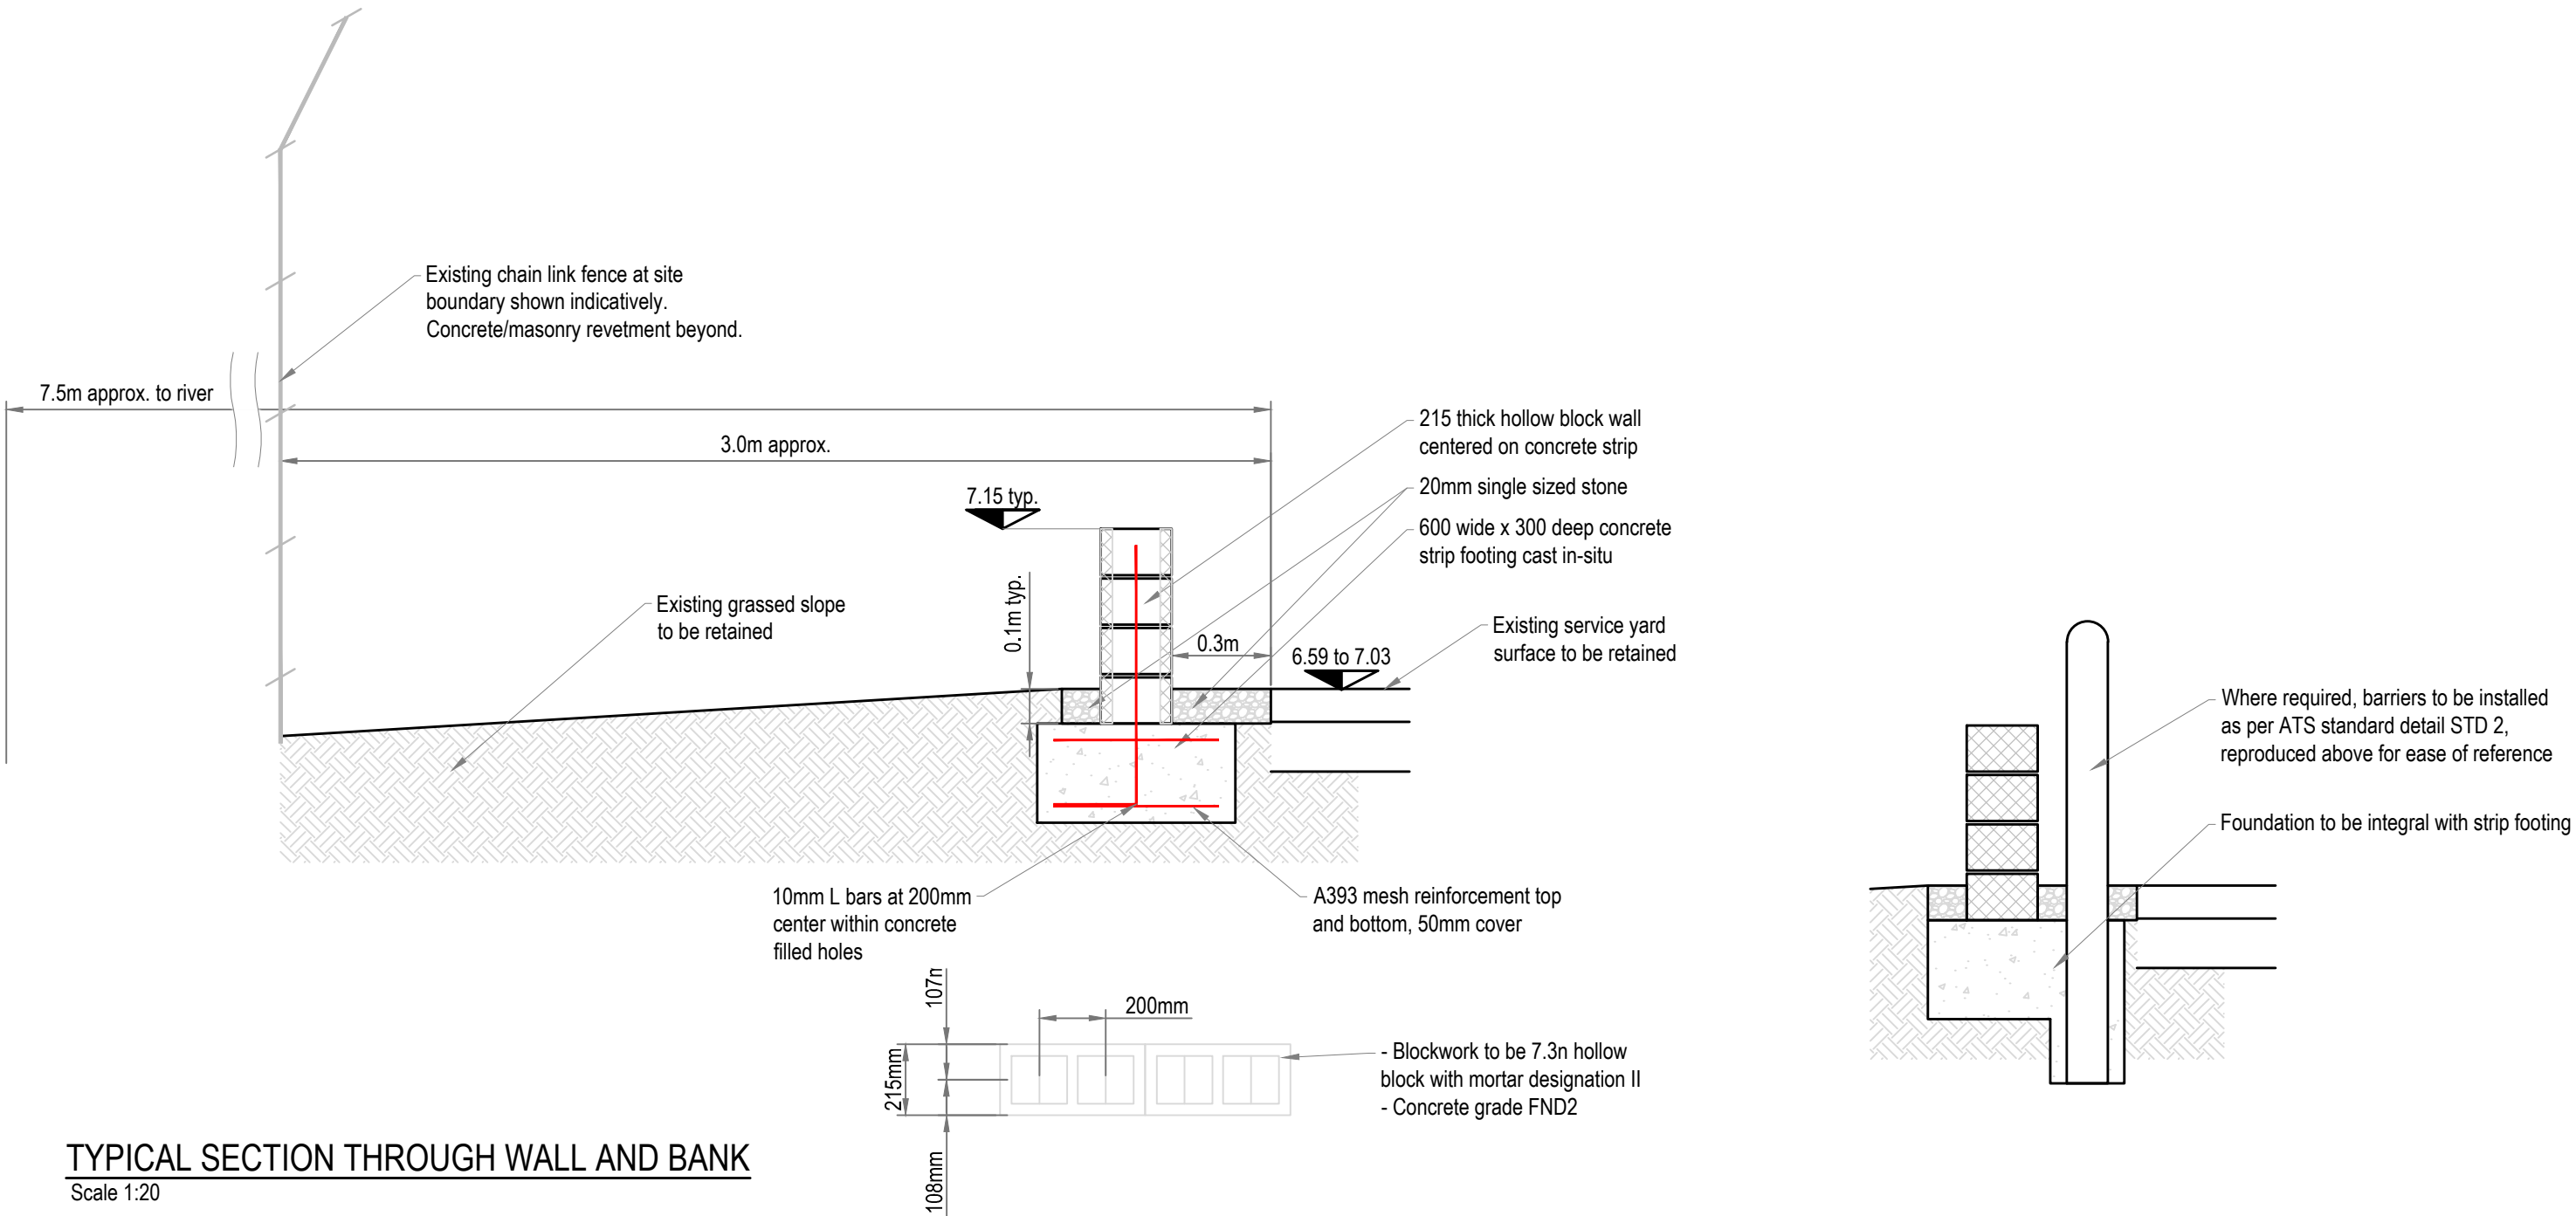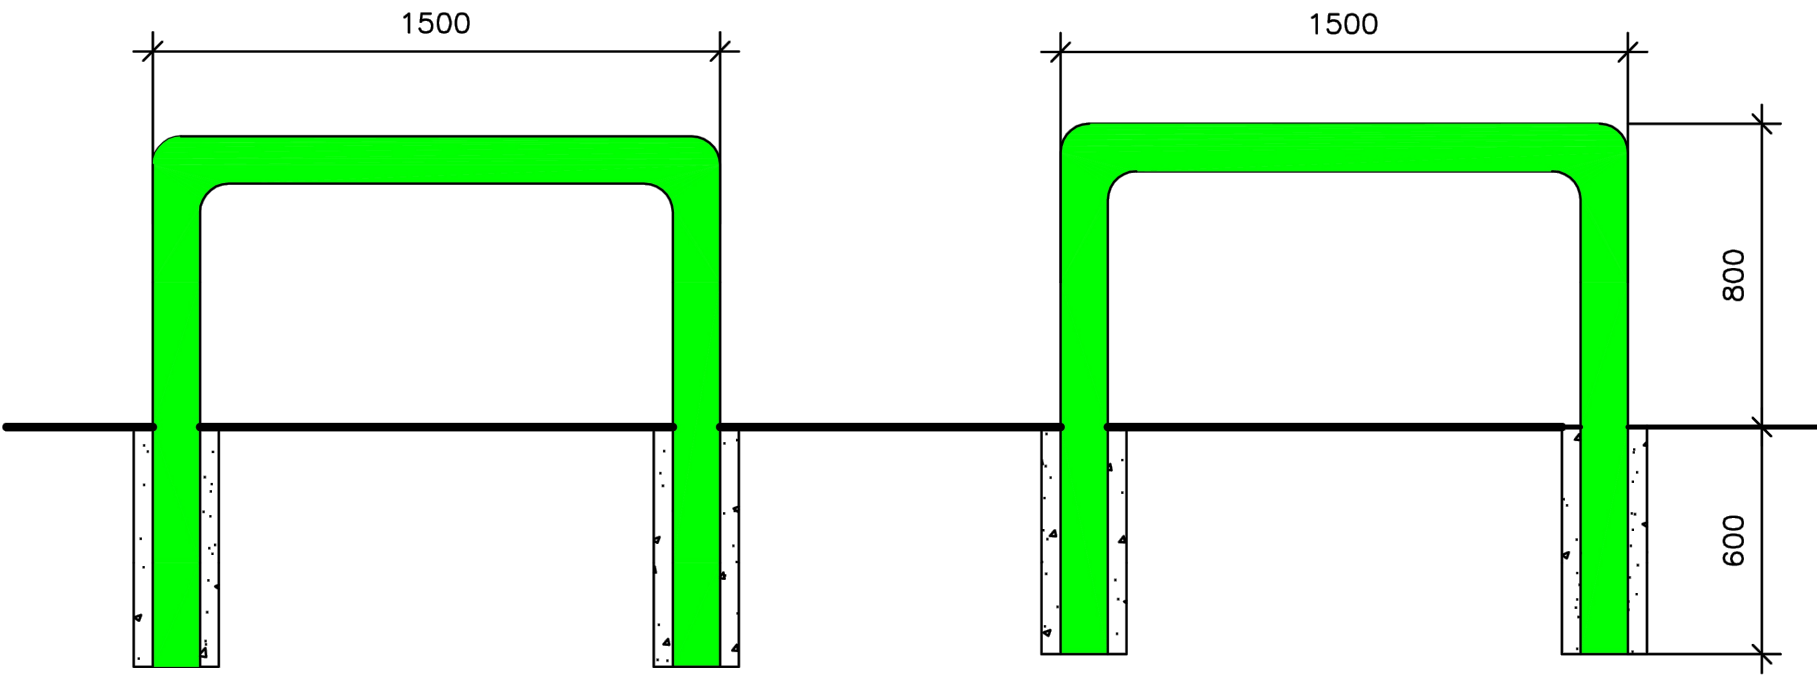

TYPICAL SECTION THROUGH WALL AND BANK
Scale 1:20



KEY PLAN
Scale 1:1000

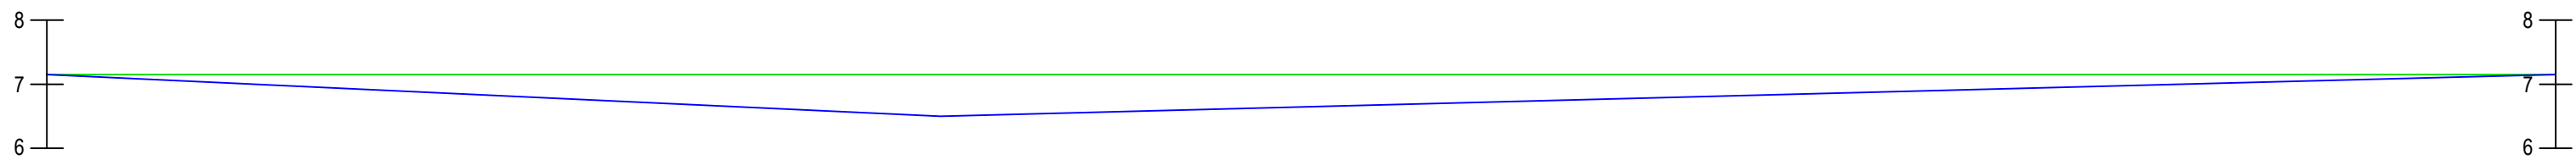

RETAINING WALL ELEVATION
Scale 1:100

Elevation key :

Top of wall

Bottom of wall

IF YOU HAVE A QUERY CALL US
SCALING FROM THIS DRAWING OR OBTAINING DIMENSIONS ELECTRONICALLY MAY NOT PROVIDE ACCURATE INFORMATION AND SHOULD BE AVOIDED. WORK ONLY FROM FIGURED DIMENSIONS.

GENERAL NOTES

DRAWINGS AND SPECIFICATIONS: This drawing is to be read in conjunction with all relevant Architects, Engineers and Specialists drawings together with the specification.

C D M : SIGNIFICANT HAZARDS
THE FOLLOWING HEALTH AND SAFETY HAZARDS ARE IDENTIFIED BY THE DESIGNER AS ABNORMAL IN PURSUANCE OF THE CURRENT CONSTRUCTION DESIGN AND MANAGEMENT REGULATIONS.

RISKS DURING CONSTRUCTION:
• No abnormal risks have been identified relating to this design element.

OPERATION / MAINTENANCE RISKS:
• No abnormal risks have been identified relating to this design element.

RISKS DURING DEMOLITION / DECOMMISSIONING / DISMANTLING / ALTERATIONS:
• No abnormal risks have been identified relating to this design element.

IT IS ASSUMED THAT ALL WORKS WILL BE CARRIED OUT BY COMPETENT & ADEQUATELY RESOURCED CONTRACTOR(S) WORKING TO SAFE SYSTEMS OF WORK.

E	UPDATED TO HOLLOW BLOCK WALL DETAIL, ADDED RETAINING WALL ELEVATION.	JJH	04.09.25
D	VEHICLE BARRIER ADDED	WAH	09.02.24
C	GENERAL REFINEMENTS FOLLOWING DESIGN TEAM MEETING	WAH	31.01.24
B	UPDATES TO SUIT REQUIRED LEVEL	WAH	22.12.23
A	FIRST ISSUE	WAH	06.12.23
REV	REVISION DETAILS	BY	DATE

CRADDYS
Consulting Civil and Structural Engineers
www.cradrys.co.uk

THIS DRAWING IS THE COPYRIGHT OF CRADDY PITCHERS LTD AND MUST NOT BE COPIED, REPRODUCED OR SUBMITTED TO OTHER PARTIES WITHOUT THEIR PERMISSION.

PROJECT TITLE
**COMMERCIAL DEVELOPMENT
AFAN WAY
PORT TALBOT**

DRAWING TITLE
**PROPOSED ENABLING WORKS
AT NEIGHBOURING ATS SITE**

CLIENT
ALDI STORES LTD

STATUS
INFORMATION

SCALE AT A1	DRG SIZE	DRAWN	CHECKED	APPROVED
AS NOTED	A1	WAH	RAG	RAG

JOB NO.	DRAWING NUMBER	REV
10985	sk0012	E