


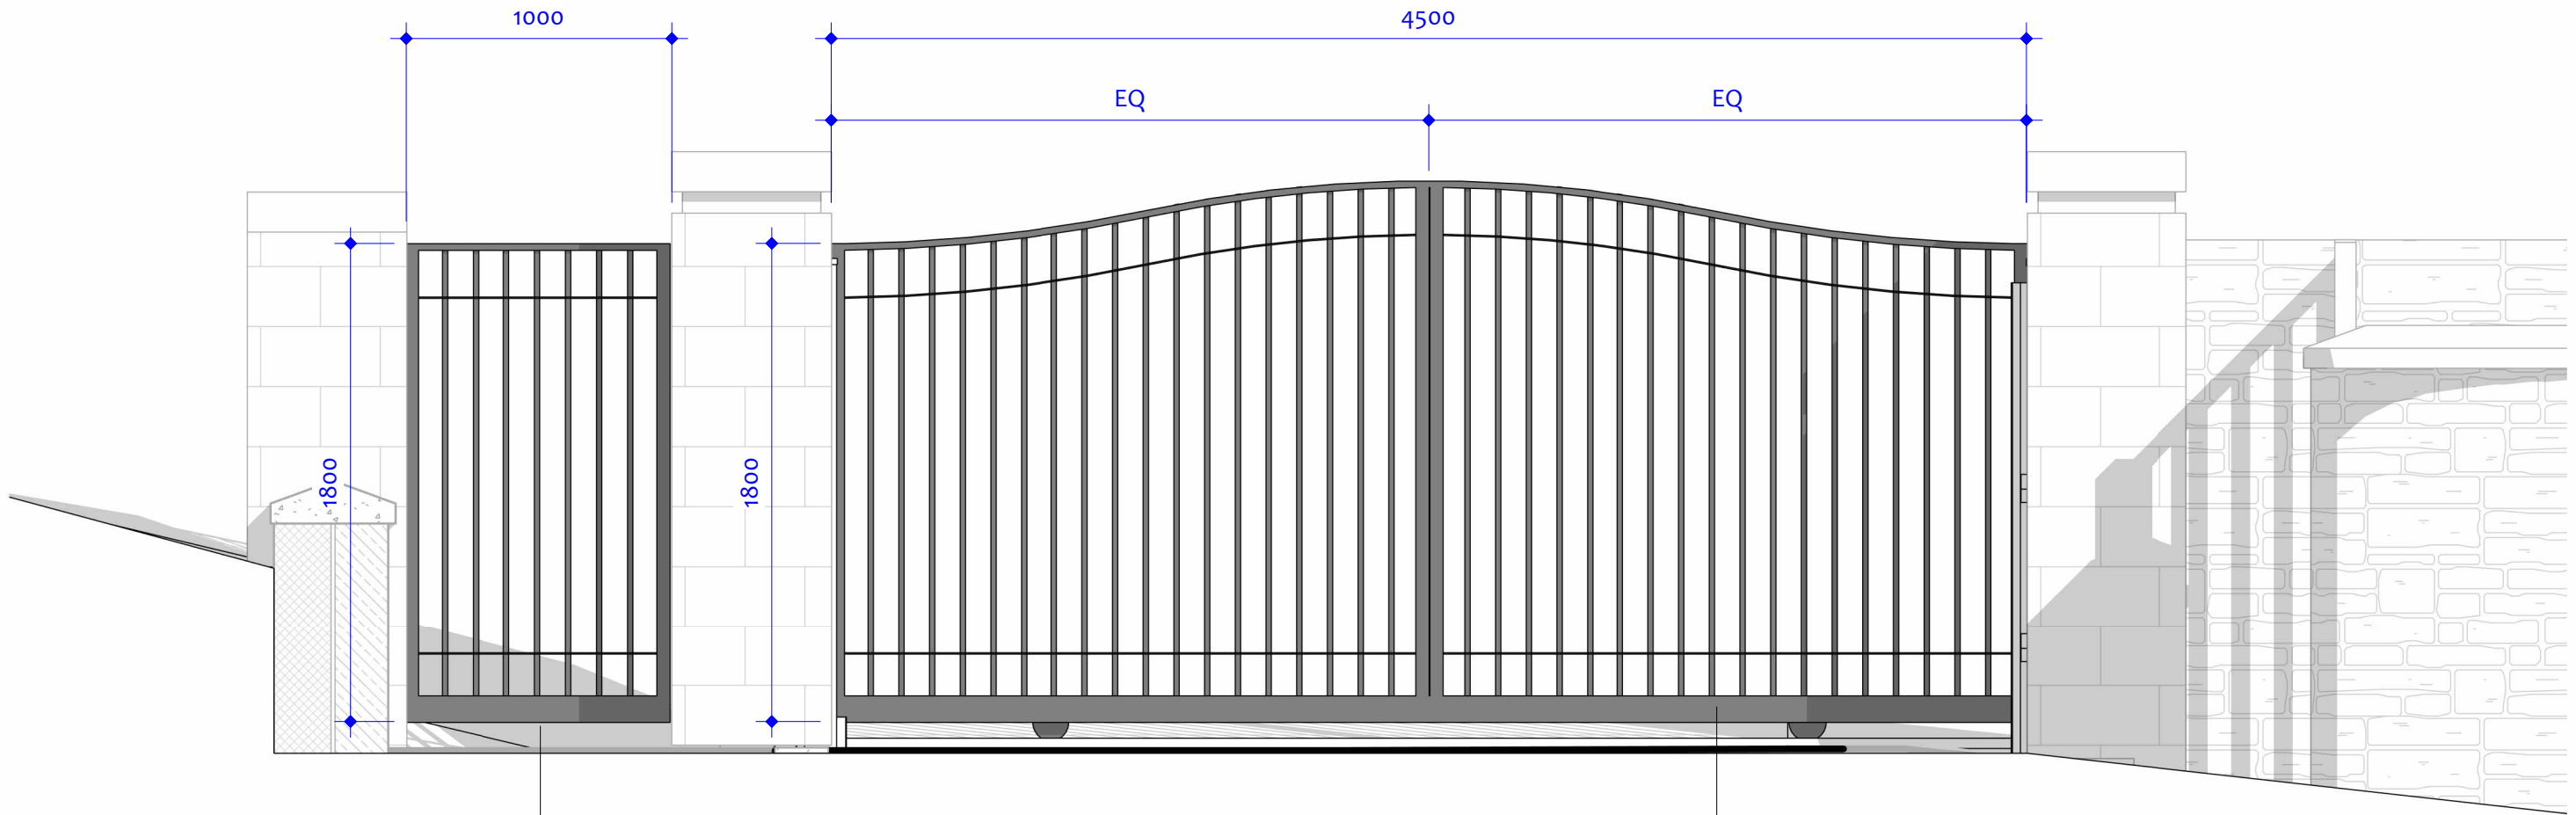

01 Proposed Entrance Gates
1 : 25

Pedestrian Gate
Base Frame 100mm x 50mm bottom frame
Uprights and middle frame 50mm x 50mm
Top Frame 50mm x 25mm
Infill Bars 20mm x 20mm
Banding Features 20mm x 5mm

Vehicle Gate
Base Frame 100mm x 50mm bottom frame
Uprights and middle frame 50mm x 50mm
Top Frame 50mm x 25mm
Infill Bars 20mm x 20mm
Banding Features 20mm x 5mm

**CHAMBERLAIN
MOSS
KING**
architecture

97a Glebe Street | Penarth
Vale of Glamorgan | CF64 1EE
T. 02920 306400
chamberlainkingmoss.co.uk

Notes

Do not scale from this drawing. Use figured dimensions only, which are displayed in millimeters unless stated otherwise.
The contractor is requested to check all dimensions before work is put in hand. Any discrepancies within the drawing should be reported prior to commencement of works.
Copyright of this drawing belongs solely to CMKA Ltd. This drawing must only be used for the purpose for which it is supplied and its contents must not be reproduced for any purpose without written permission.

Project	DREAM FIELDS, LLANDARCY, NEATH
Project number	N395-A
Client	MR & MRS HALE
Title	Proposed Entrance Gates
Drawing number	A04
Scale	1 : 25 at A3
Revision	
Status	INFORMATION
Drawn	PC
Date	04.09.25