




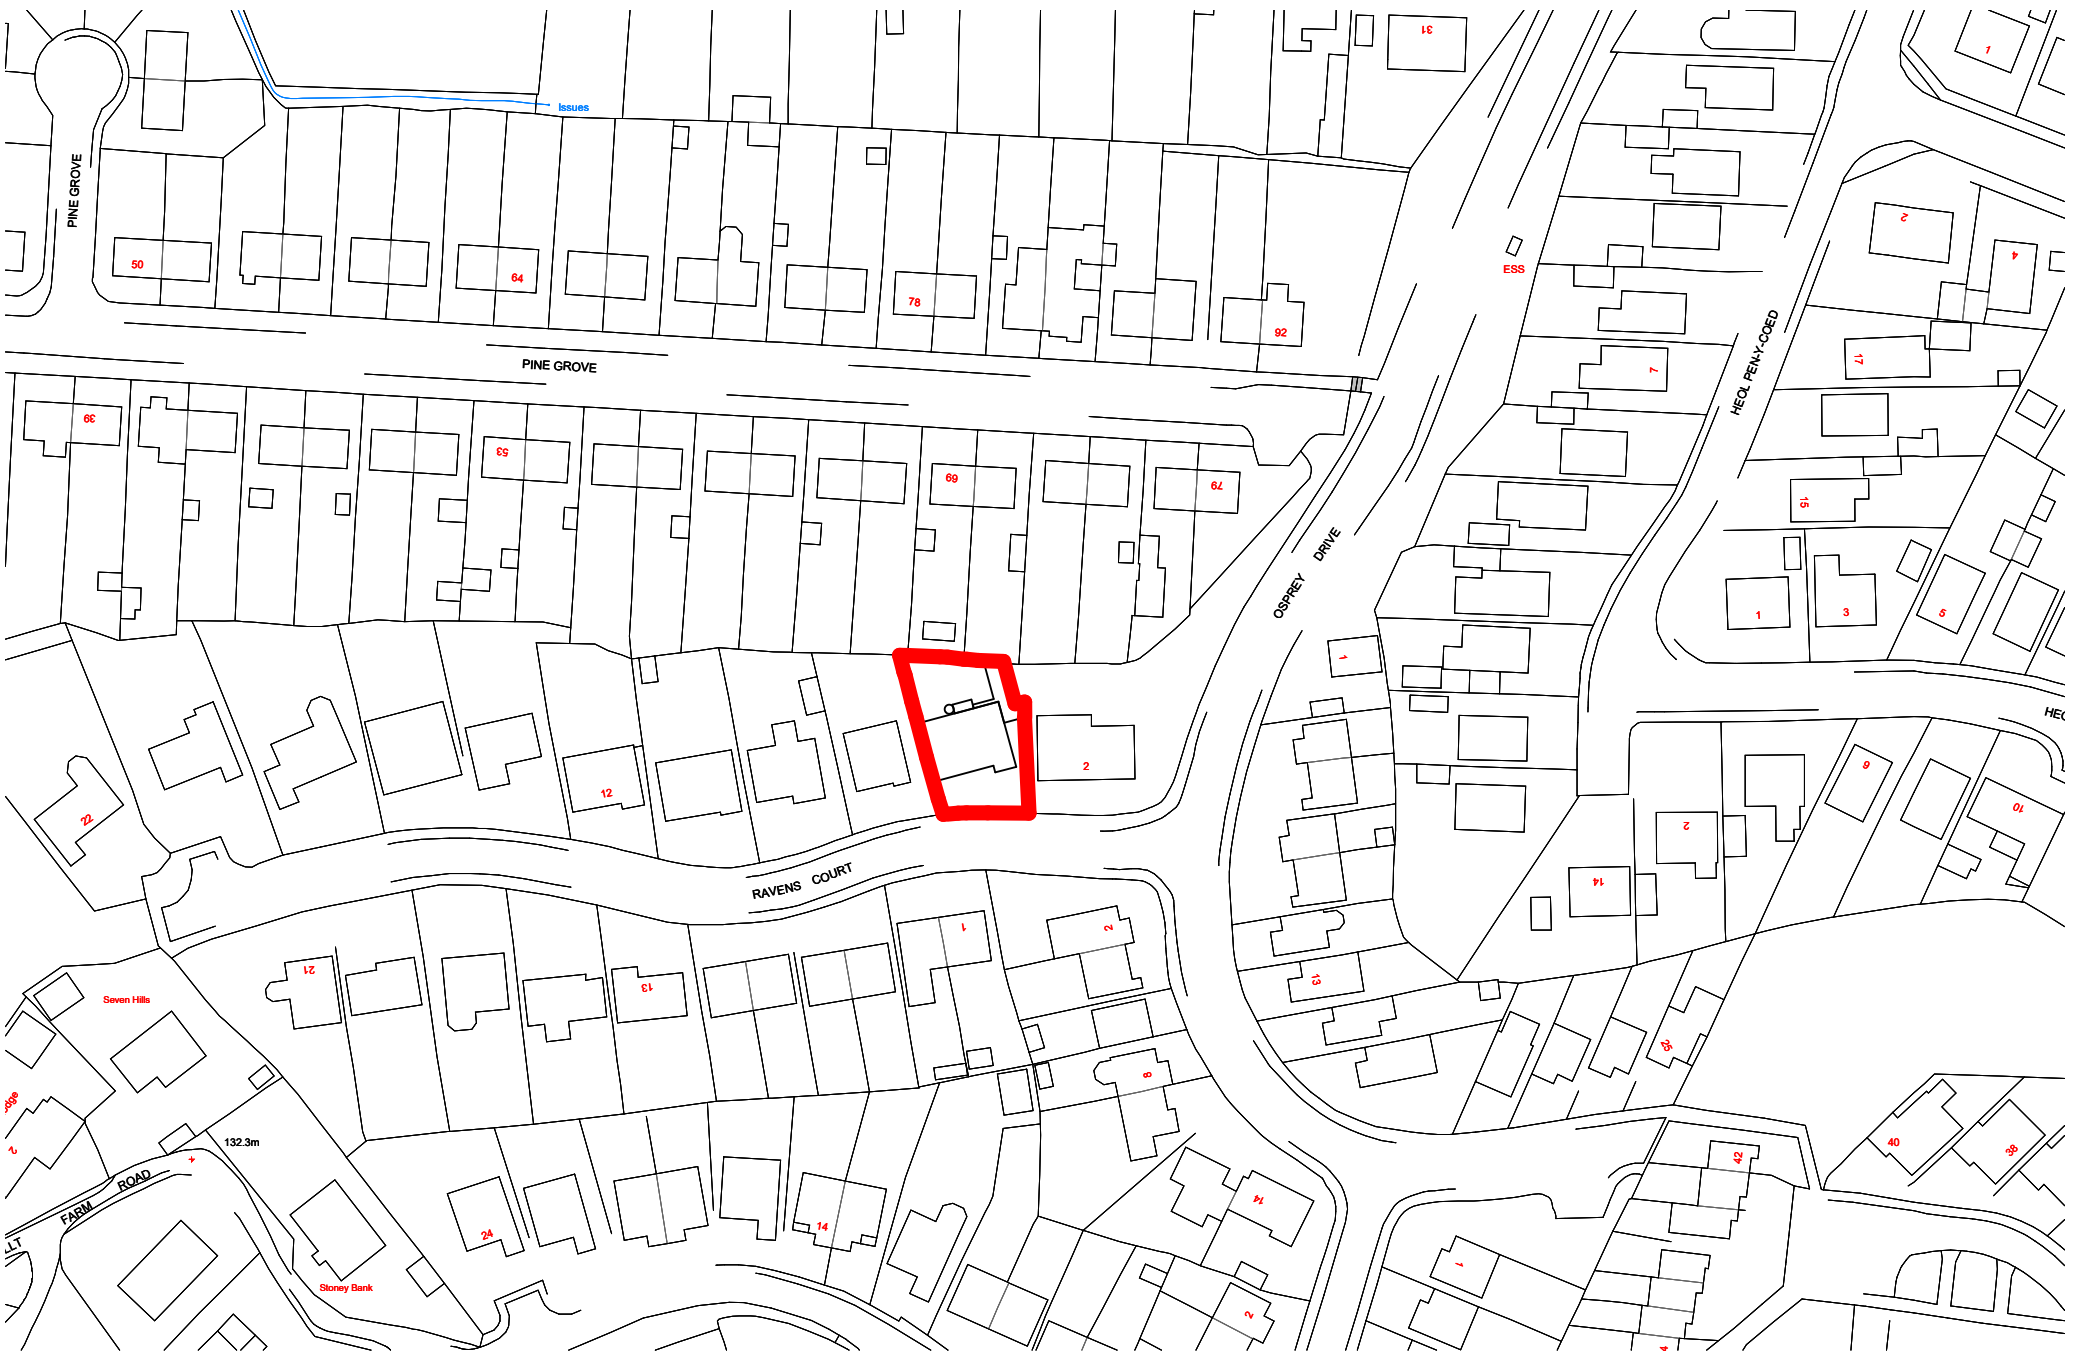

1 0.1 - Site Location Plan
1 : 1250

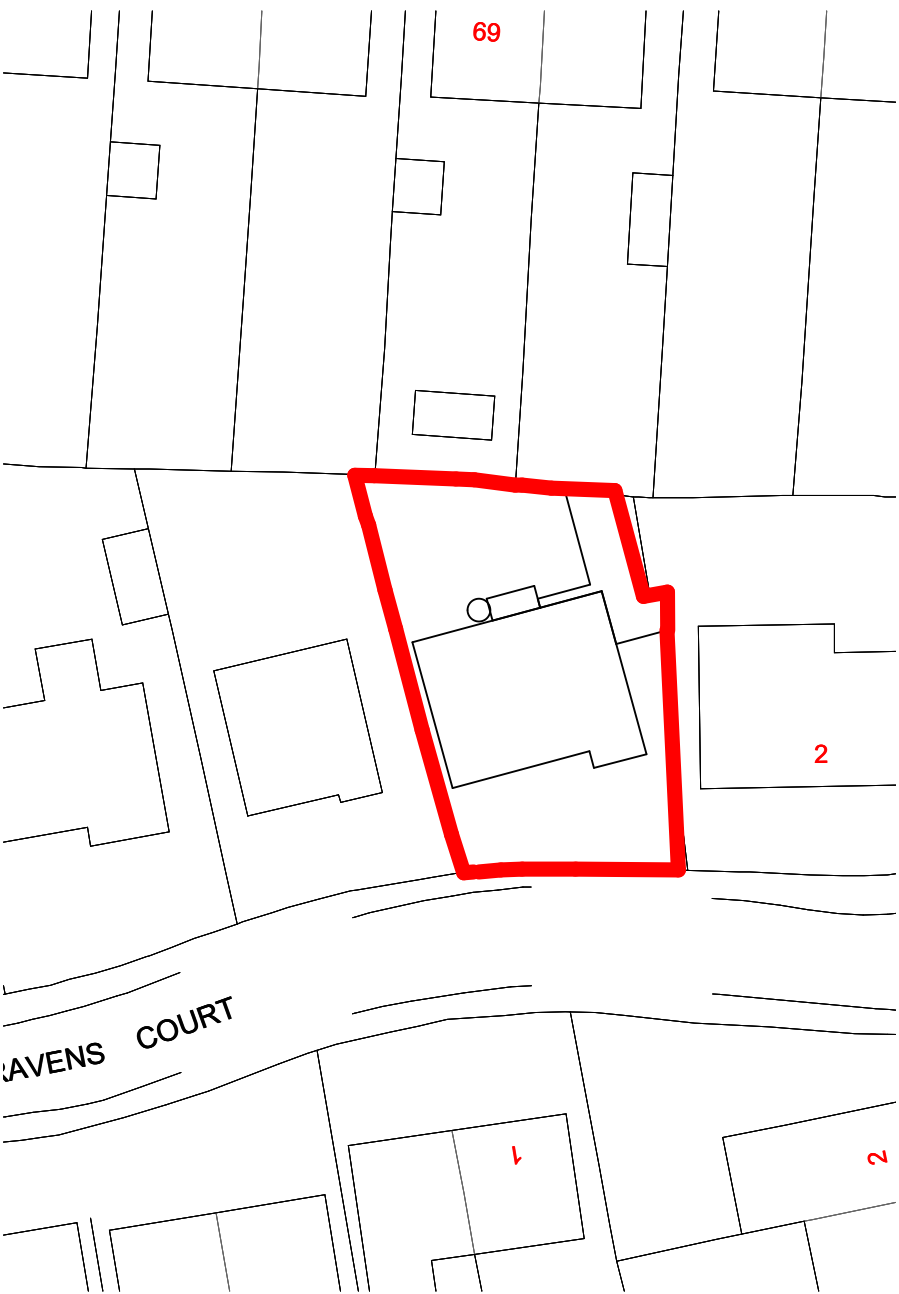

3 0.2 - Site Block Plan
1 : 500

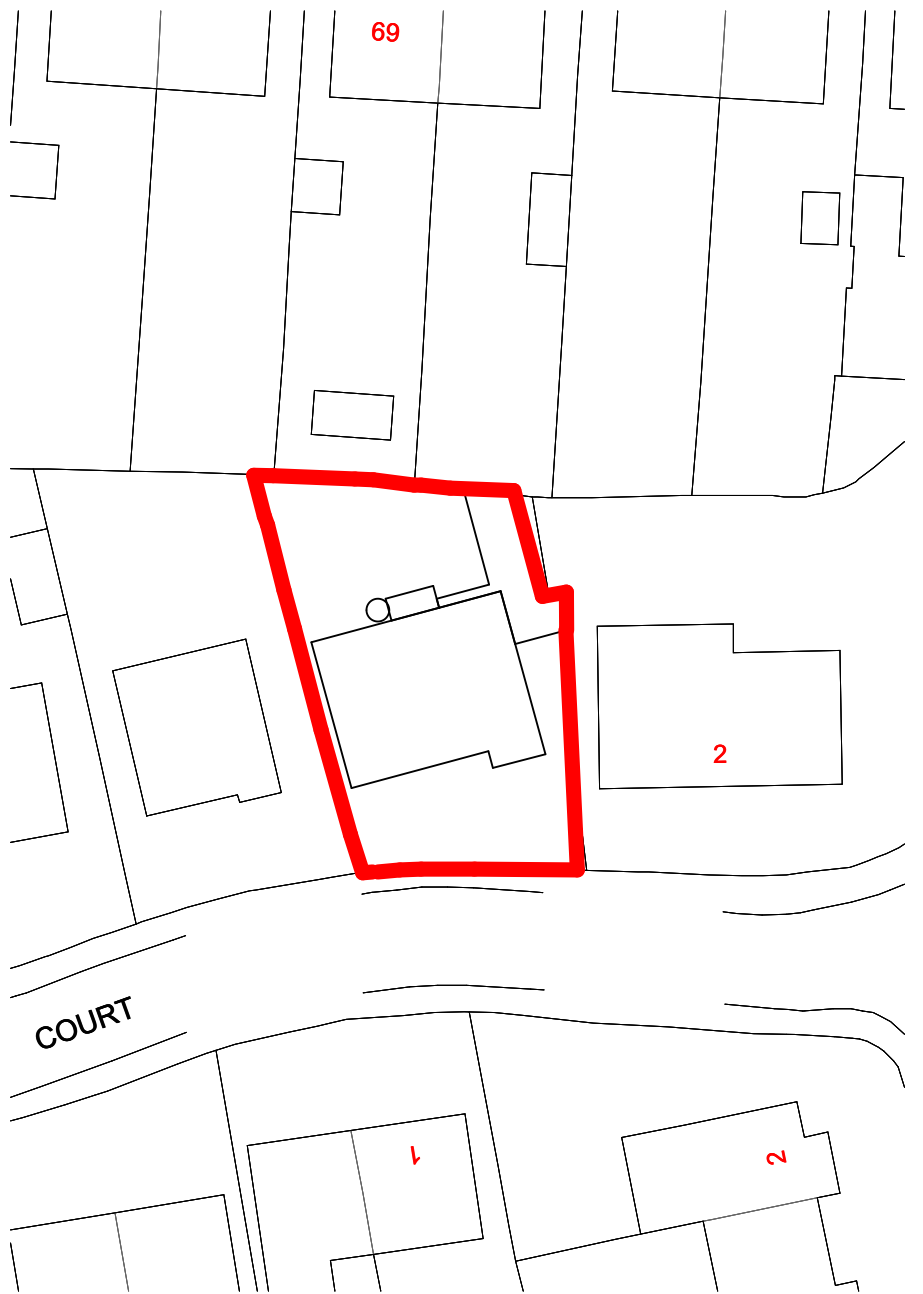

2 0.3 - Proposed Site Block Plan
1 : 500

PROJECT NAME: <i>Garden Room & Balcony</i>	DRAWING TITLE: <i>Location Plans</i>	DRAWING 001	PAPER SIZE A3	SCALE <i>As indicated</i>	REV <i>D</i>	DATE 27/09/24
---	---	----------------	------------------	------------------------------	-----------------	------------------