


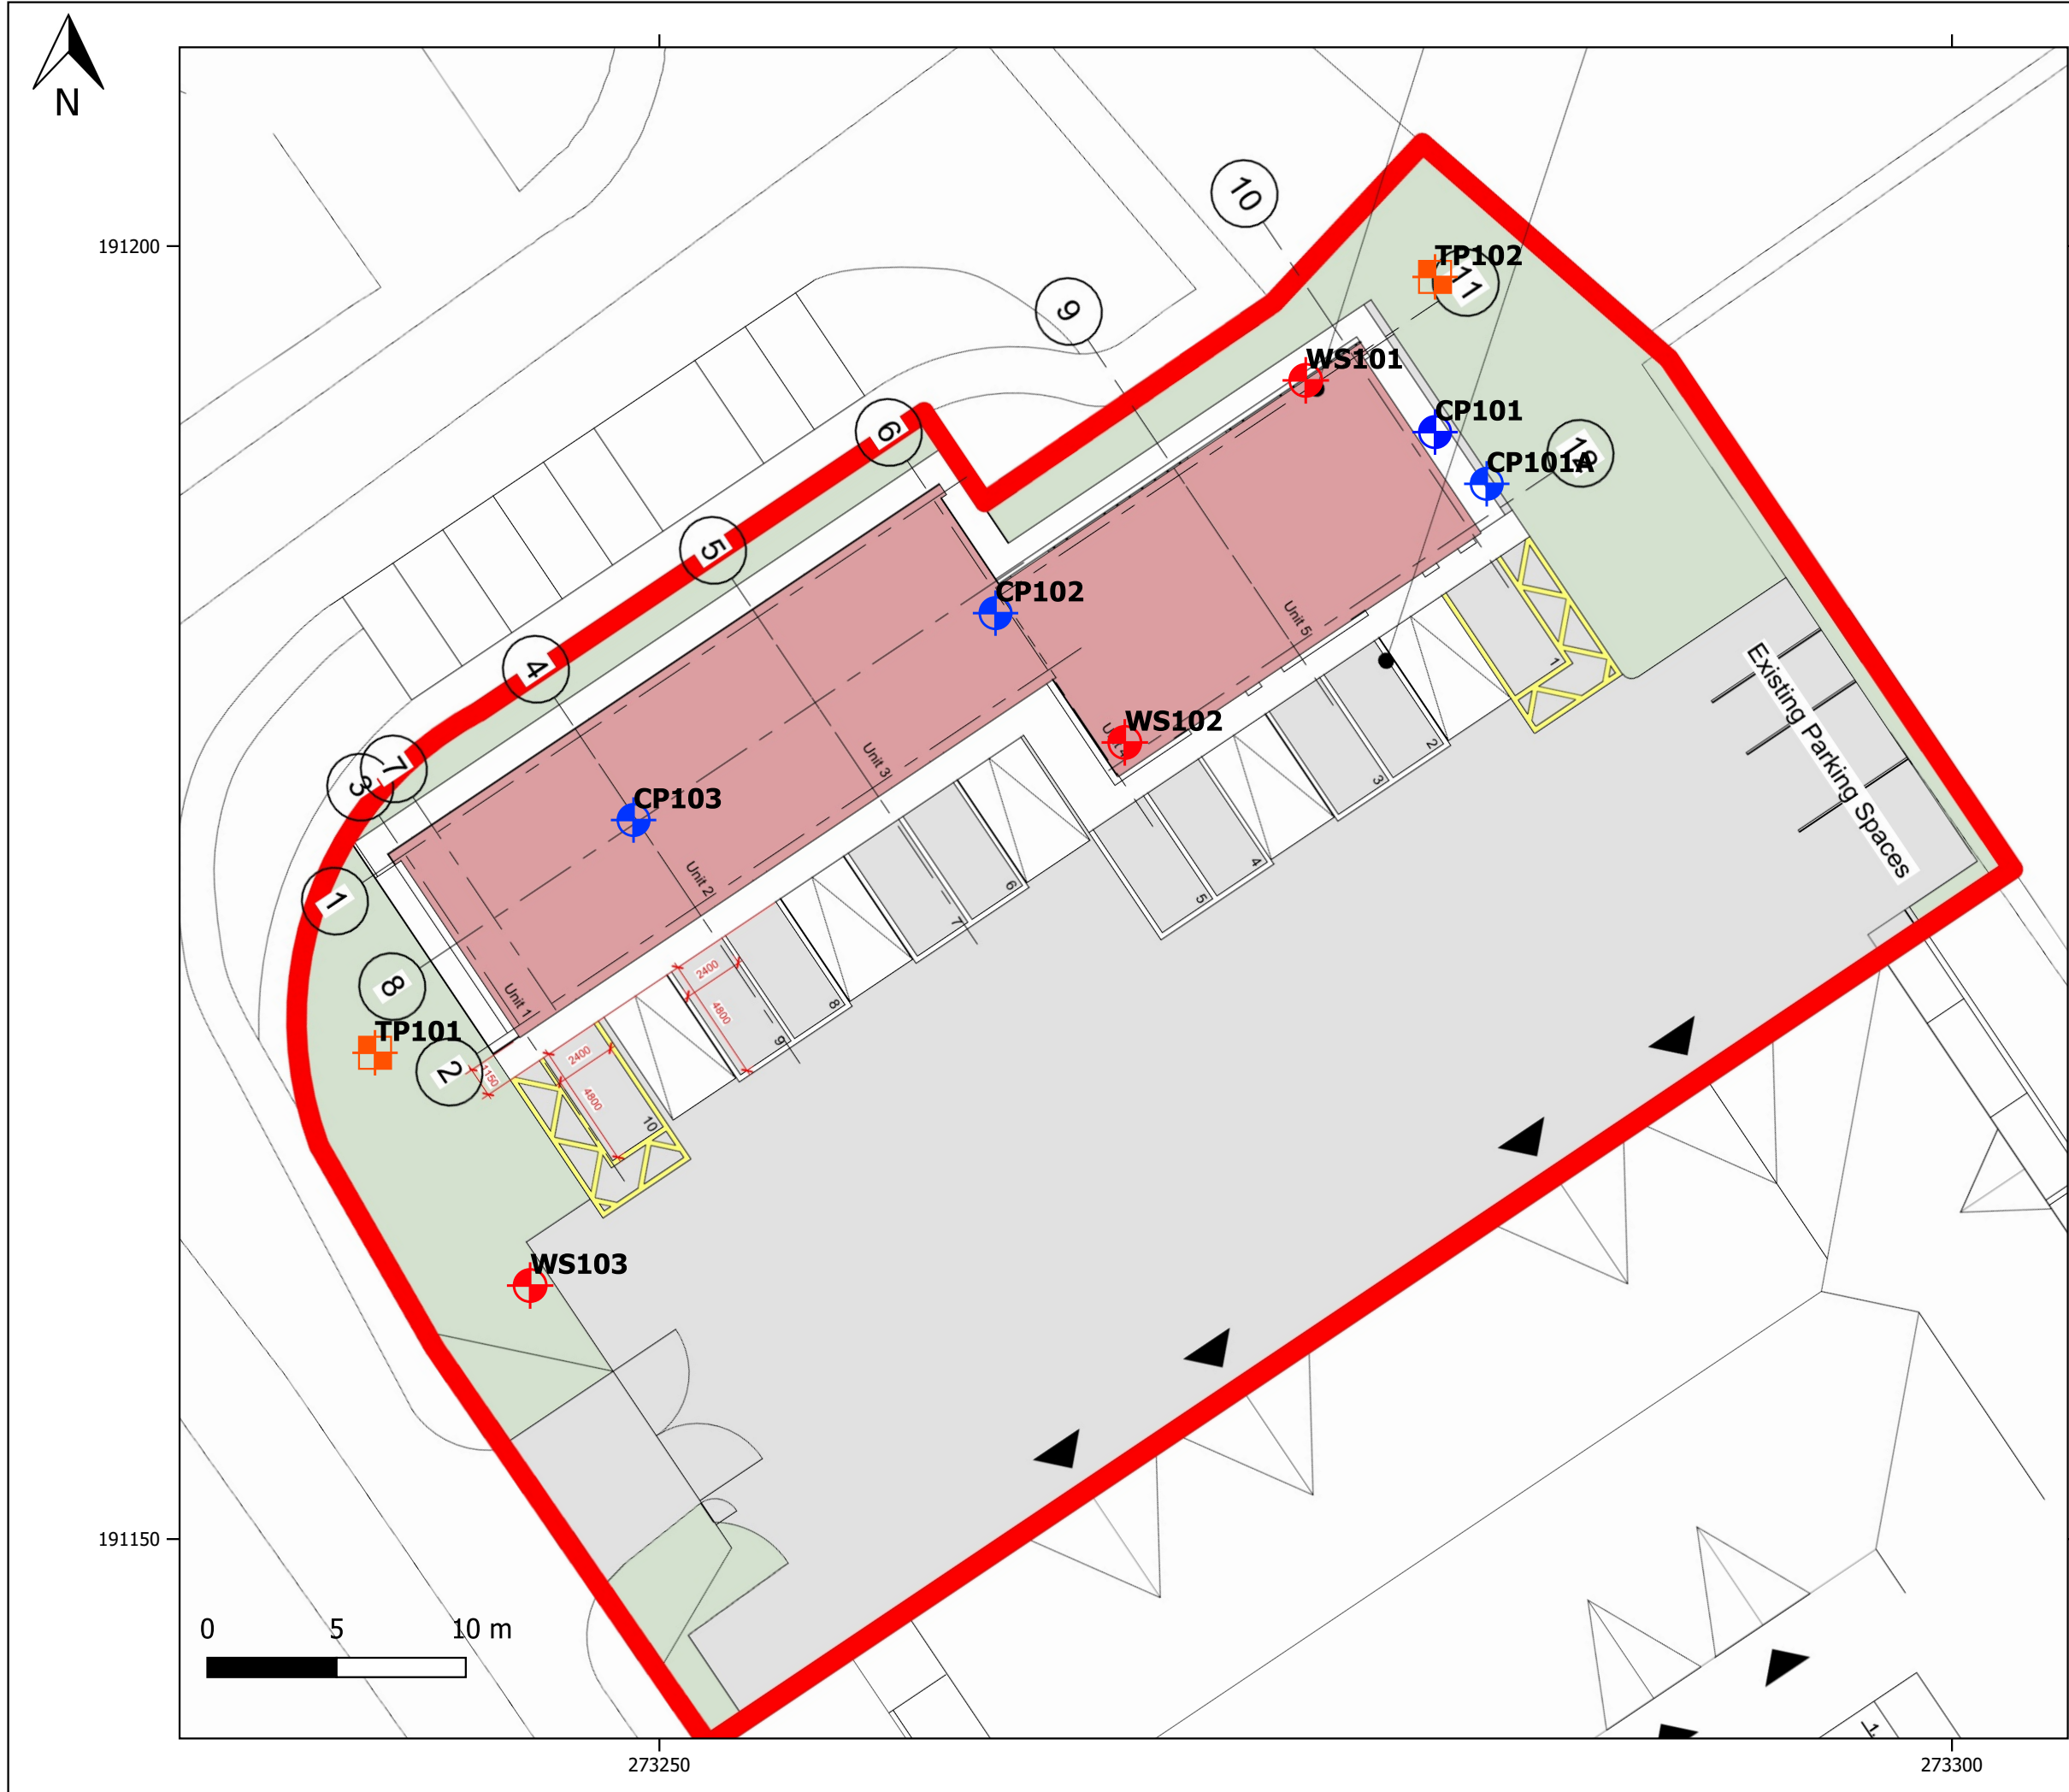

LEGEND:

- Site Boundary
- Cable Percussive Borehole Locations
- Trial Pit Locations
- Winowless Sample Borehole Locations

NOTES:

- Do not scale from drawing. This drawing should be read in conjunction with all other associated project information.
- Contains OS data © Crown copyright and database right (2022). Data may be re-used under the terms of the Open Government Licence (OGL).

PROJECT NAME:	Sandfields Young Business Centre
REPORT REF:	ESP.9222.4325
CLIENT:	NPT County Borough Council
FIGURE TITLE:	Investigation Point Plan
FIGURE NO: 01	REV.: 00
DATE: 10/04/2025	SCALE: 1: 250
DRAWN BY: SW	CHECKED BY: AC