




NO.	NOTES
1	All dimensions in millimetres unless otherwise stated.
2	Do not scale off drawing. All dimensions to be checked on site by contractor.
3	Drawings to be used for purposes of Planning Application only.
4	These are not Construction Drawings.
5	The contractor is to set out, check and co-ordinate all dimensions on site during the course of works.

THIS DRAWING IS FOR COSTING PURPOSES ONLY AND NOT FOR CONSTRUCTION UNTIL APPROVED.

(A S E X I S T I N G)

DRAWING NUMBER; 2519; AL(01)05.

APPROX. BOUNDARY

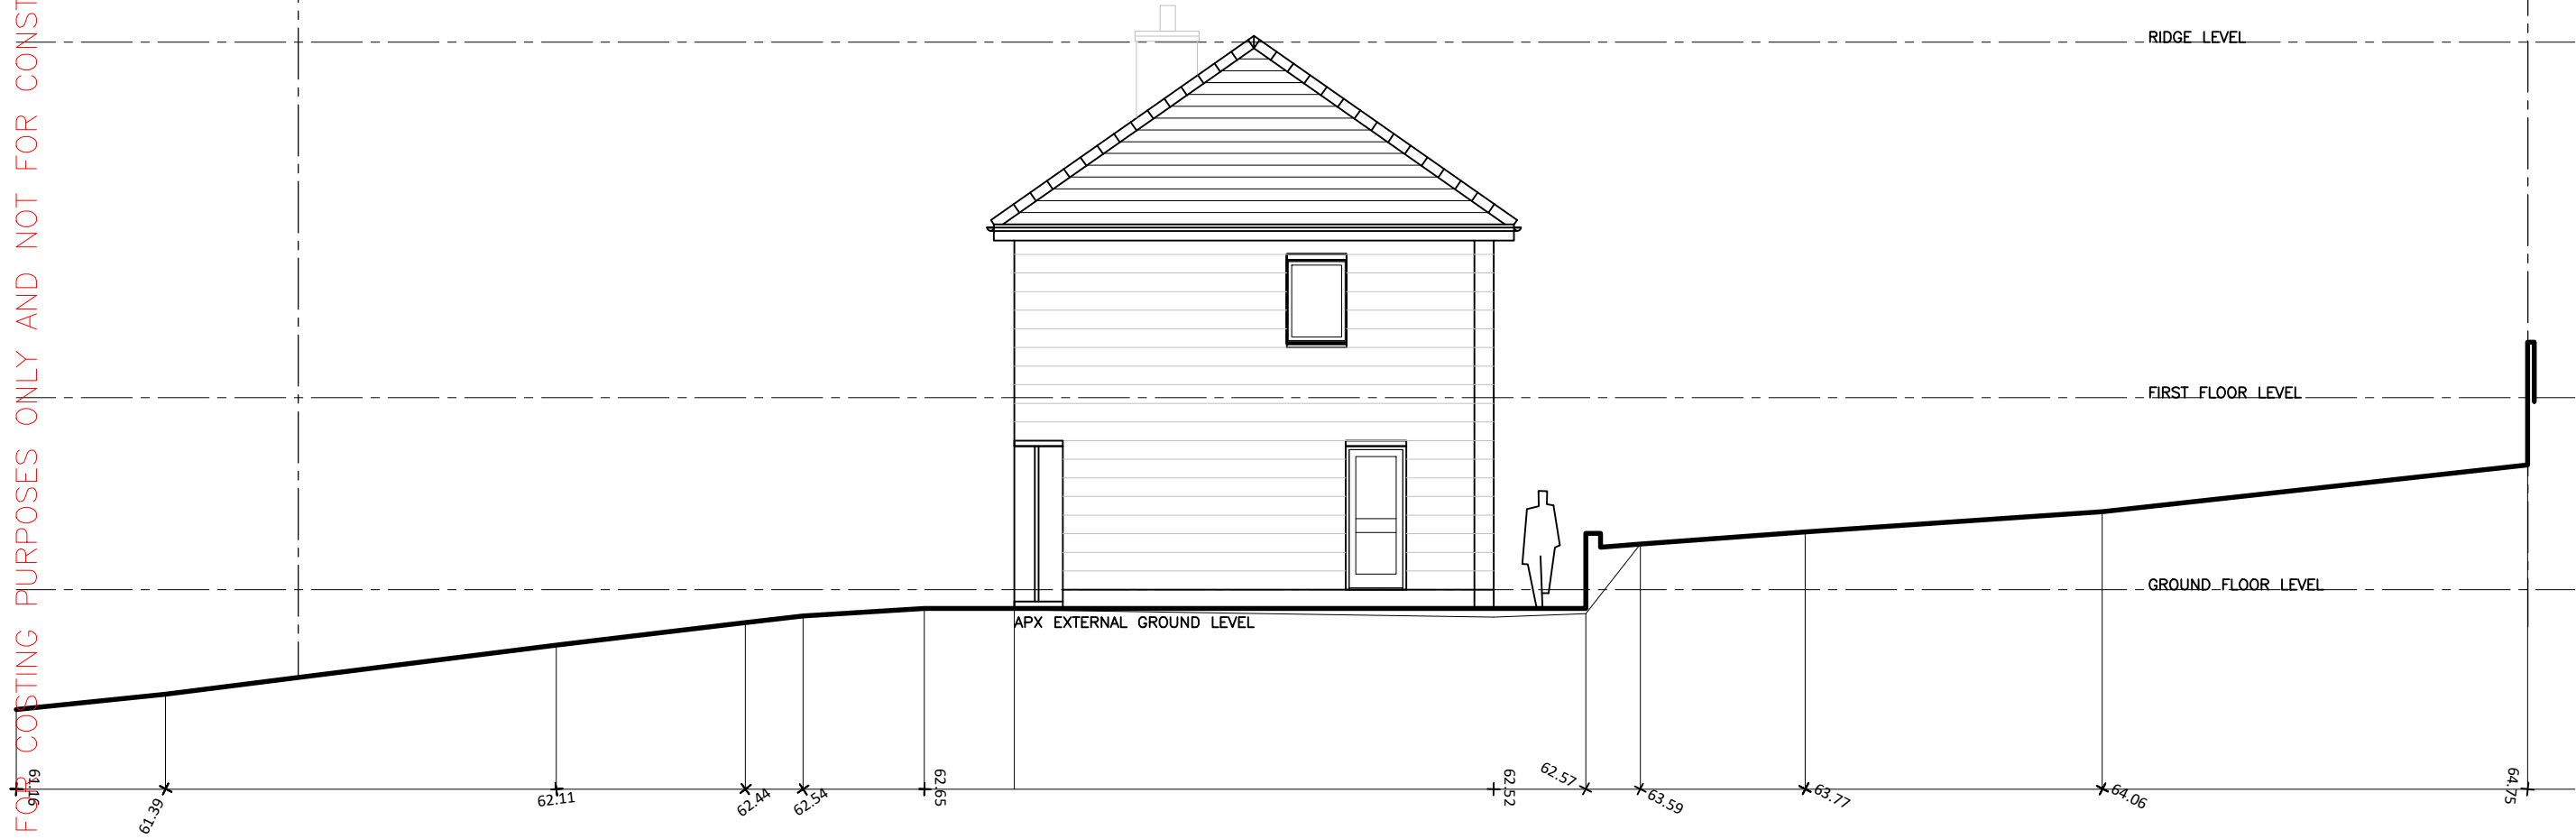

Elevation 3

FACING SOUTH - EAST



REVISIONS :
A. 23/04/25 COMPLETED.
RNU

SHEET TITLE:
AS SHOWN.

PROJECT DESCRIPTION:
CONVERSION OF 2 DWELLINGS INTO 1
AT 63-65 MAIN ROAD,
BRYNCOCH, NEATH, SA10 7TA.
FOR ROBERT STANTON.



DATE:
APRIL 25.

SCALE:
AS SHOWN

SHEET:
A-3