




NO.	NOTES
1	All dimensions in millimetres unless otherwise stated.
2	Do not scale off drawing. All dimensions to be checked on site by contractor.
3	Drawings to be used for purposes of Planning Application only.
4	These are not Construction Drawings.
5	The contractor is to set out, check and co-ordinate all dimensions on site during the course of works.



THIS DRAWING IS FOR COSTING PURPOSES ONLY AND NOT FOR CONSTRUCTION UNTIL APPROVED.

(A S E X I S T I N G)

DRAWING NUMBER; 2519; AL(01)03.

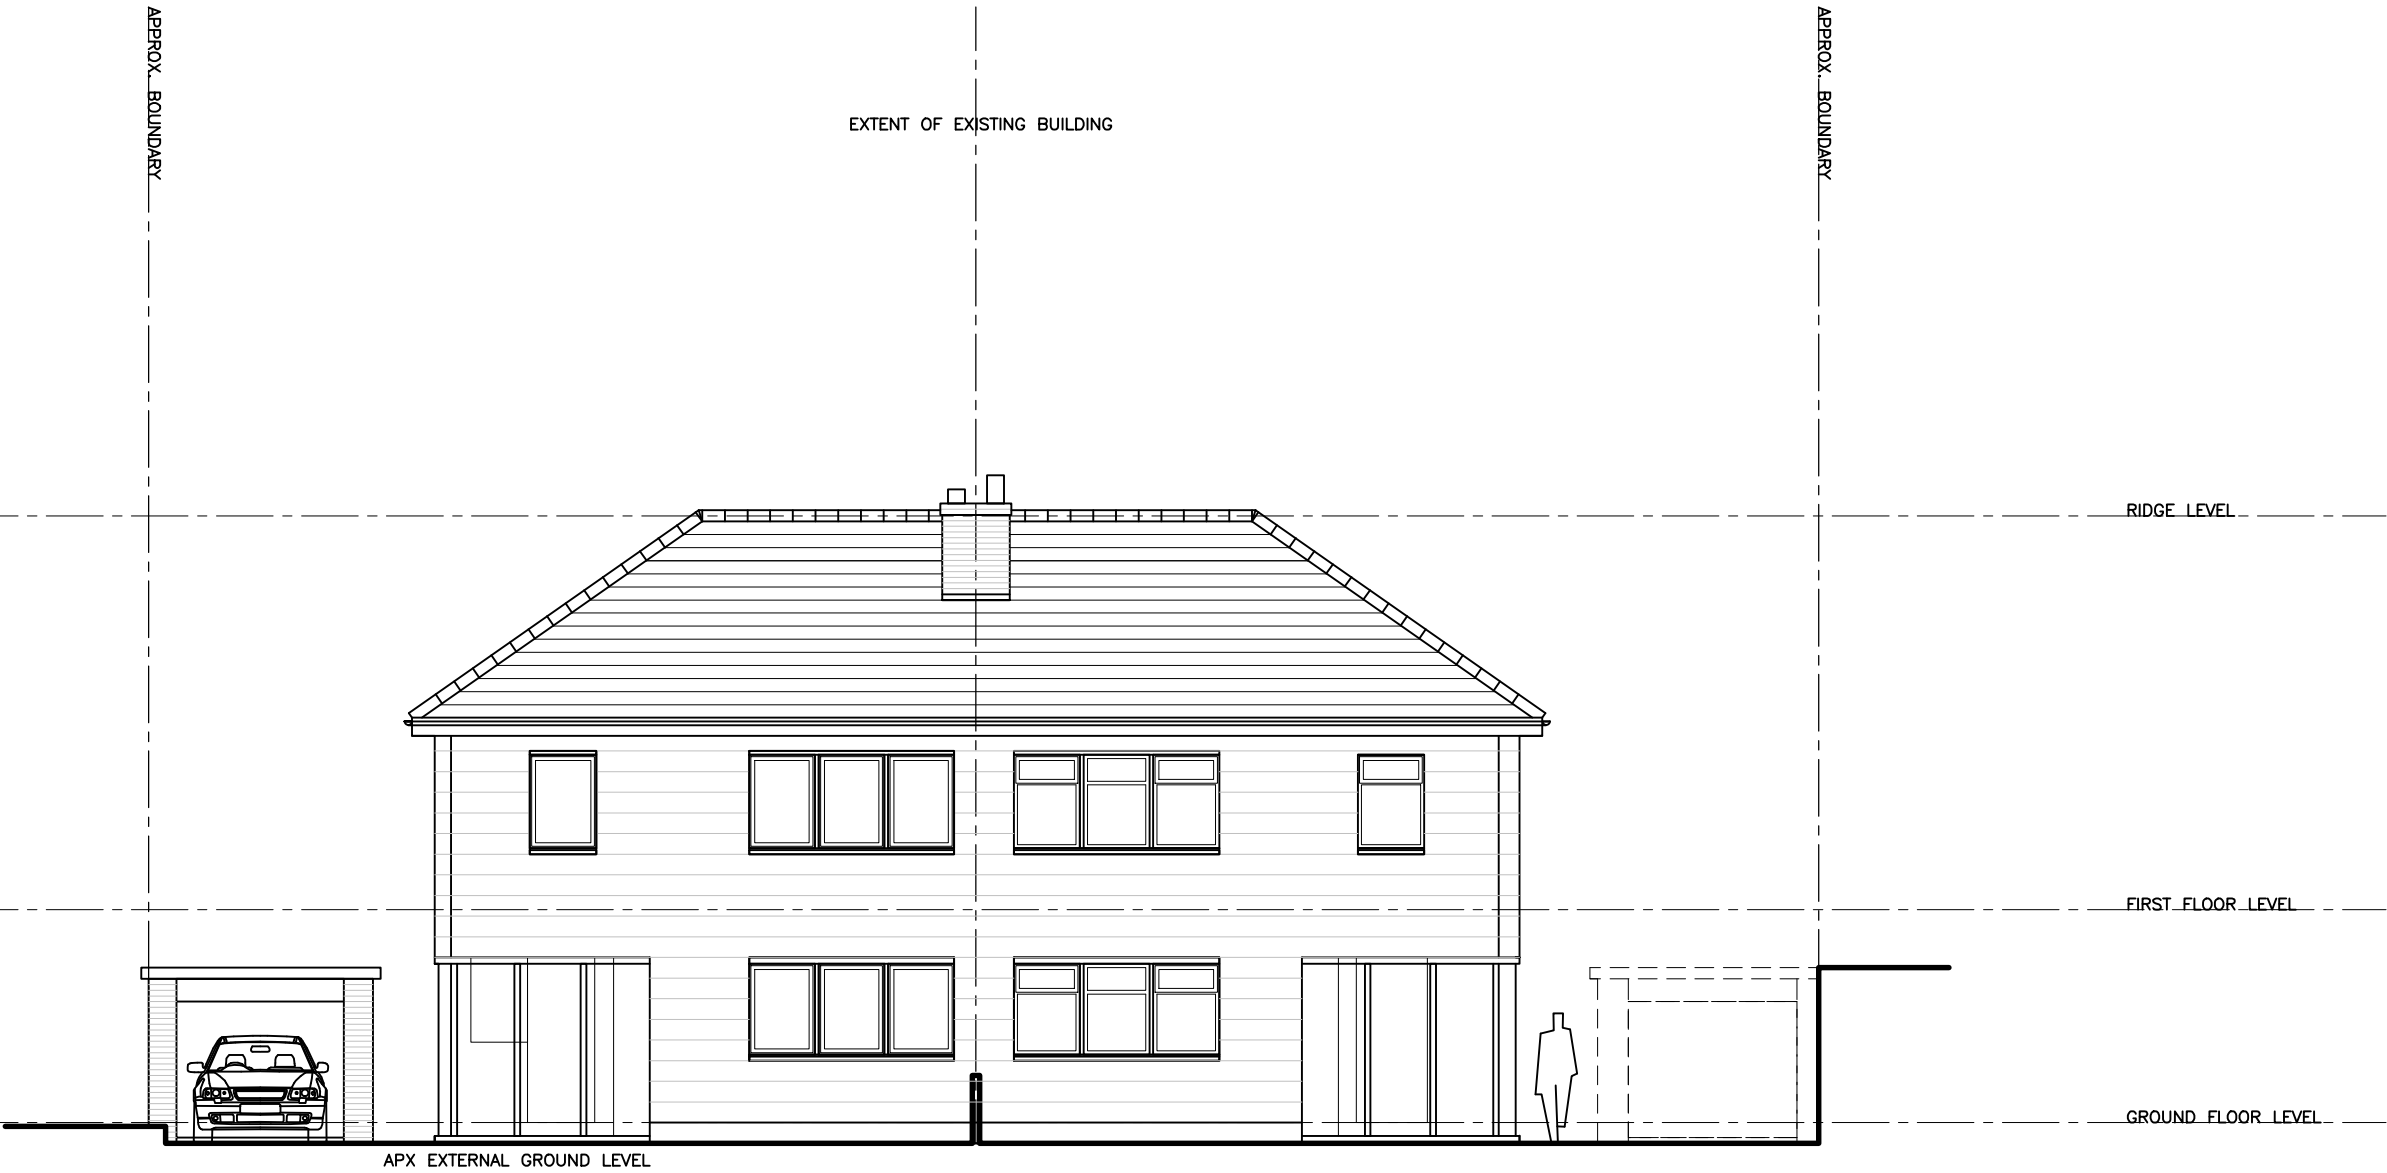

Elevation 1

FACING SOUTH – WEST



REVISIONS :	KNJ
A. 23/04/25	COMPLETED.

SHEET TITLE:	AS SHOWN.
--------------	-----------

PROJECT DESCRIPTION:	CONVERSION OF 2 DWELLINGS INTO 1
	AT 63-65 MAIN ROAD,
	BRYNCOCH, NEATH, SA10 7TA.
	FOR ROBERT STANTON.



DATE:	APRIL 25.
SCALE:	AS SHOWN
SHEET:	A-3