
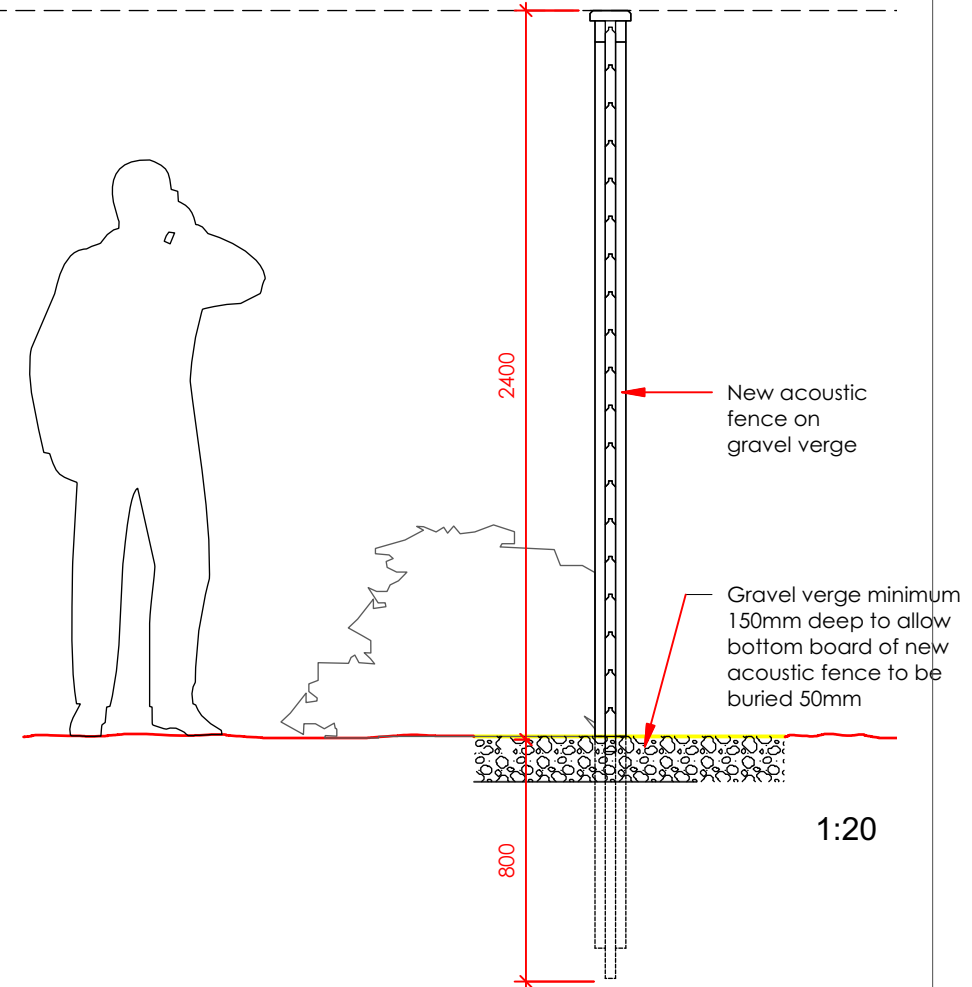


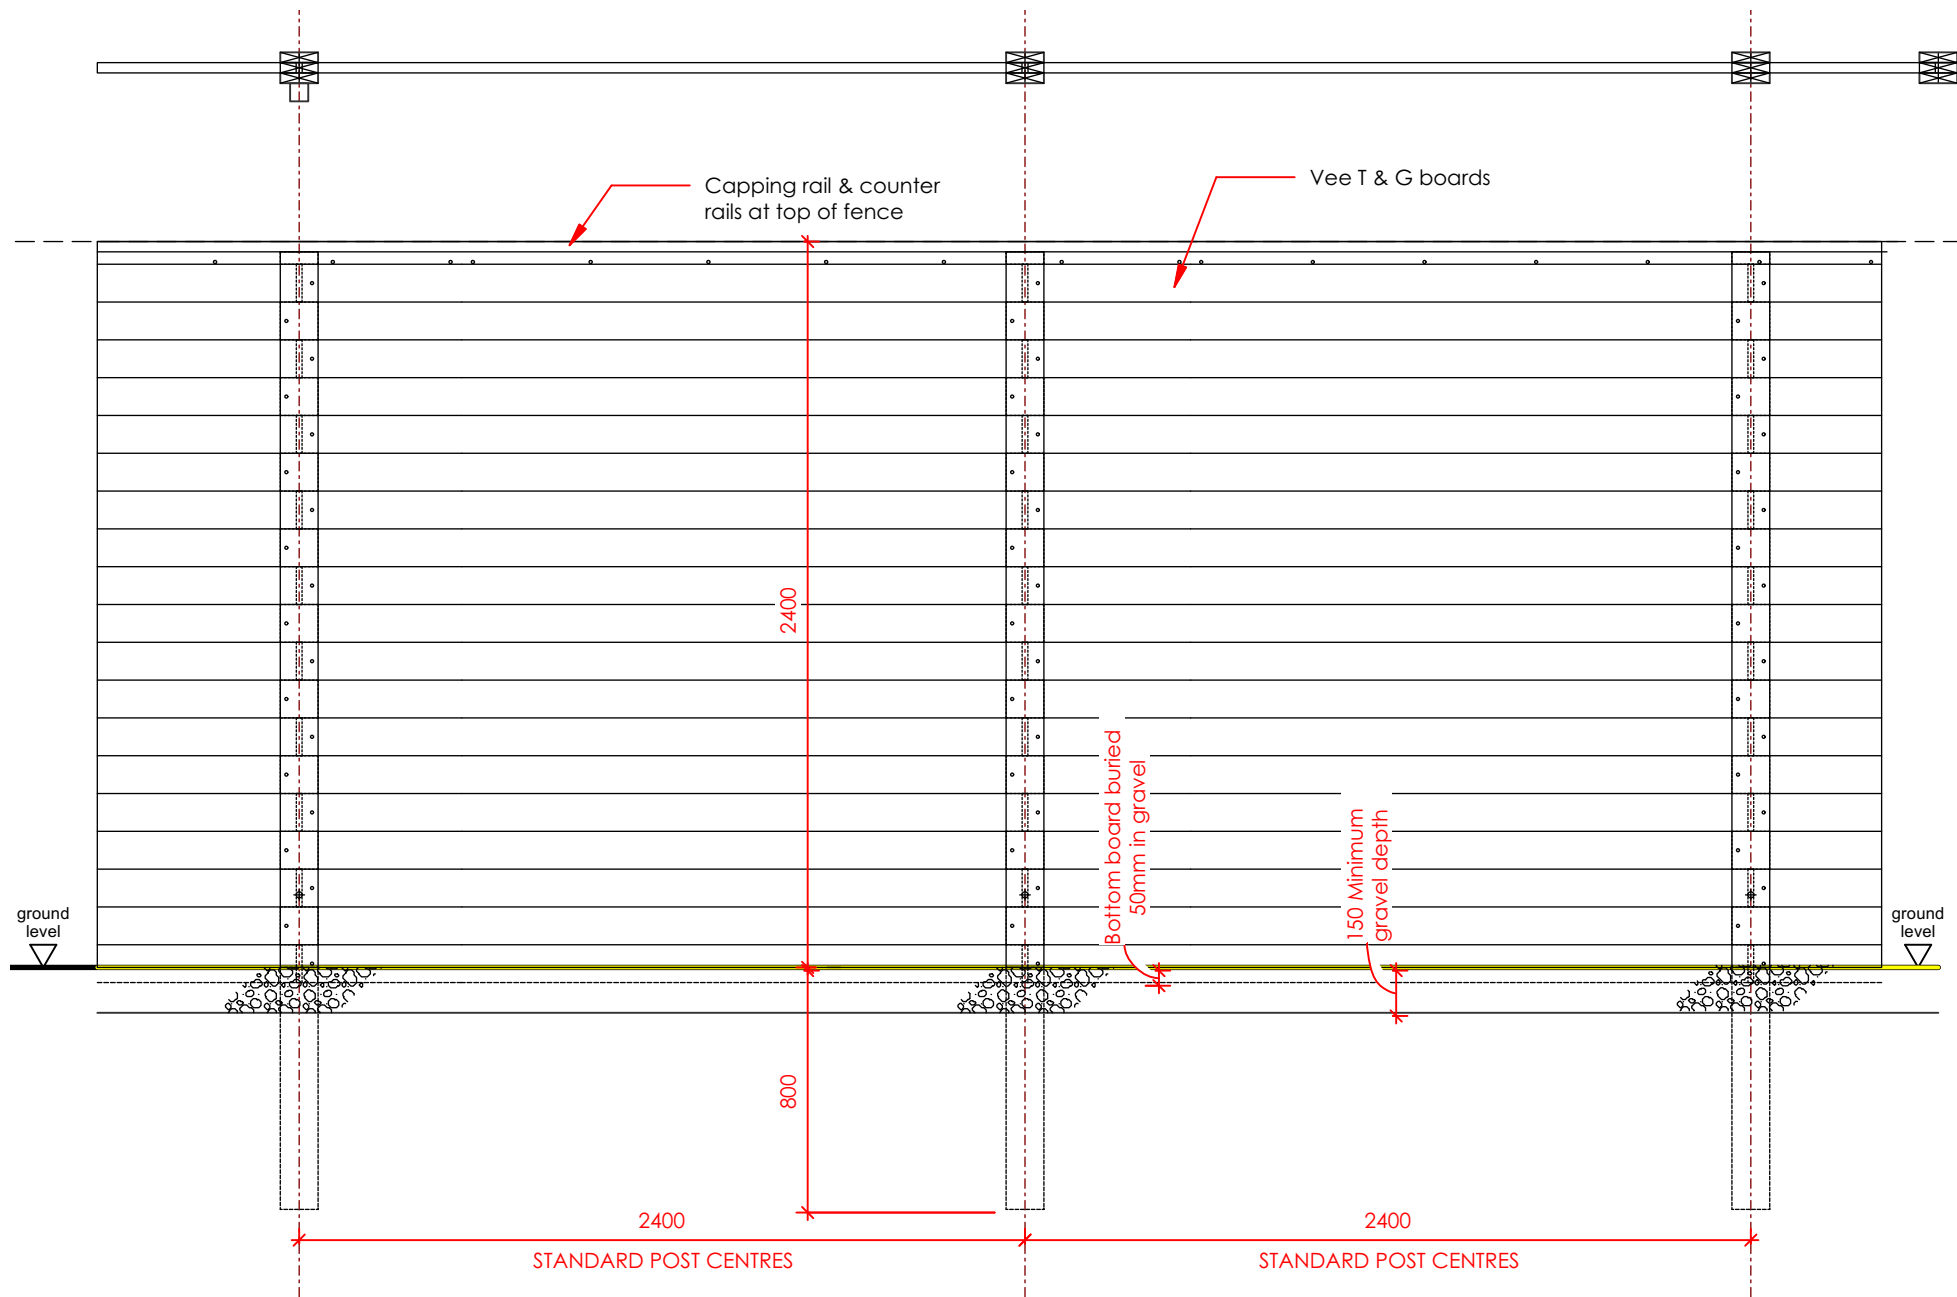

Kendall Kingscott
Glentworth Court, Lime Kiln Close,
Stoke Gifford, Bristol, BS34 8SR
+44 (0)117 931 2062
www.kendallkingscott.co.uk

Do not scale this drawing

Project
Burrows Yard, Afan Way, Port Talbot

Client
Aldi Stores Ltd

Date
29.04.2025

Drawn
AS

Purpose/Status
TENDER

Scale
AS NOTED

Checked
AH

Paper Size
ISO A3

Filename
170466 AD External Master LVWX

PO2 30/06/2025 AH Fence increase in height to meet planning requirements

POI 16/05/2025 TR AH Issued for Tender

Rev Date By Ap Note

Drawing Title
Acoustic Fence

Project Number/Drawing Number
170466 AD5305

Check all dimensions and levels on site

Revision
P02

© Copyright

Only to be used on the site for which designed. The electronic transmission of designs/information contained in this drawing is carried out entirely at the User's risk and Kendall Kingscott Ltd. will have no liability for any errors or inaccuracies arising therefrom. The production of amended or updated information from the said designs/information by the User is entirely the responsibility of the User and Kendall Kingscott Ltd. shall have no responsibility in respect thereof whatsoever.