
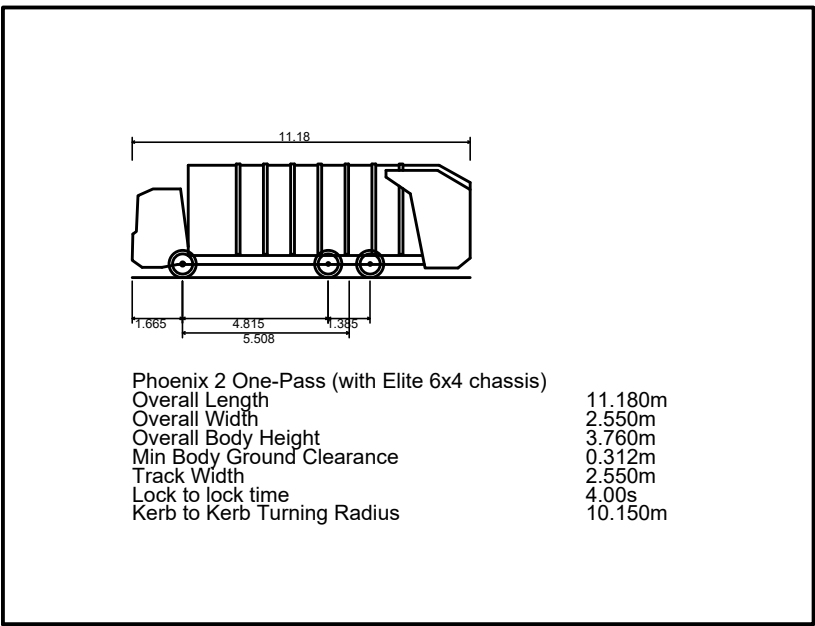
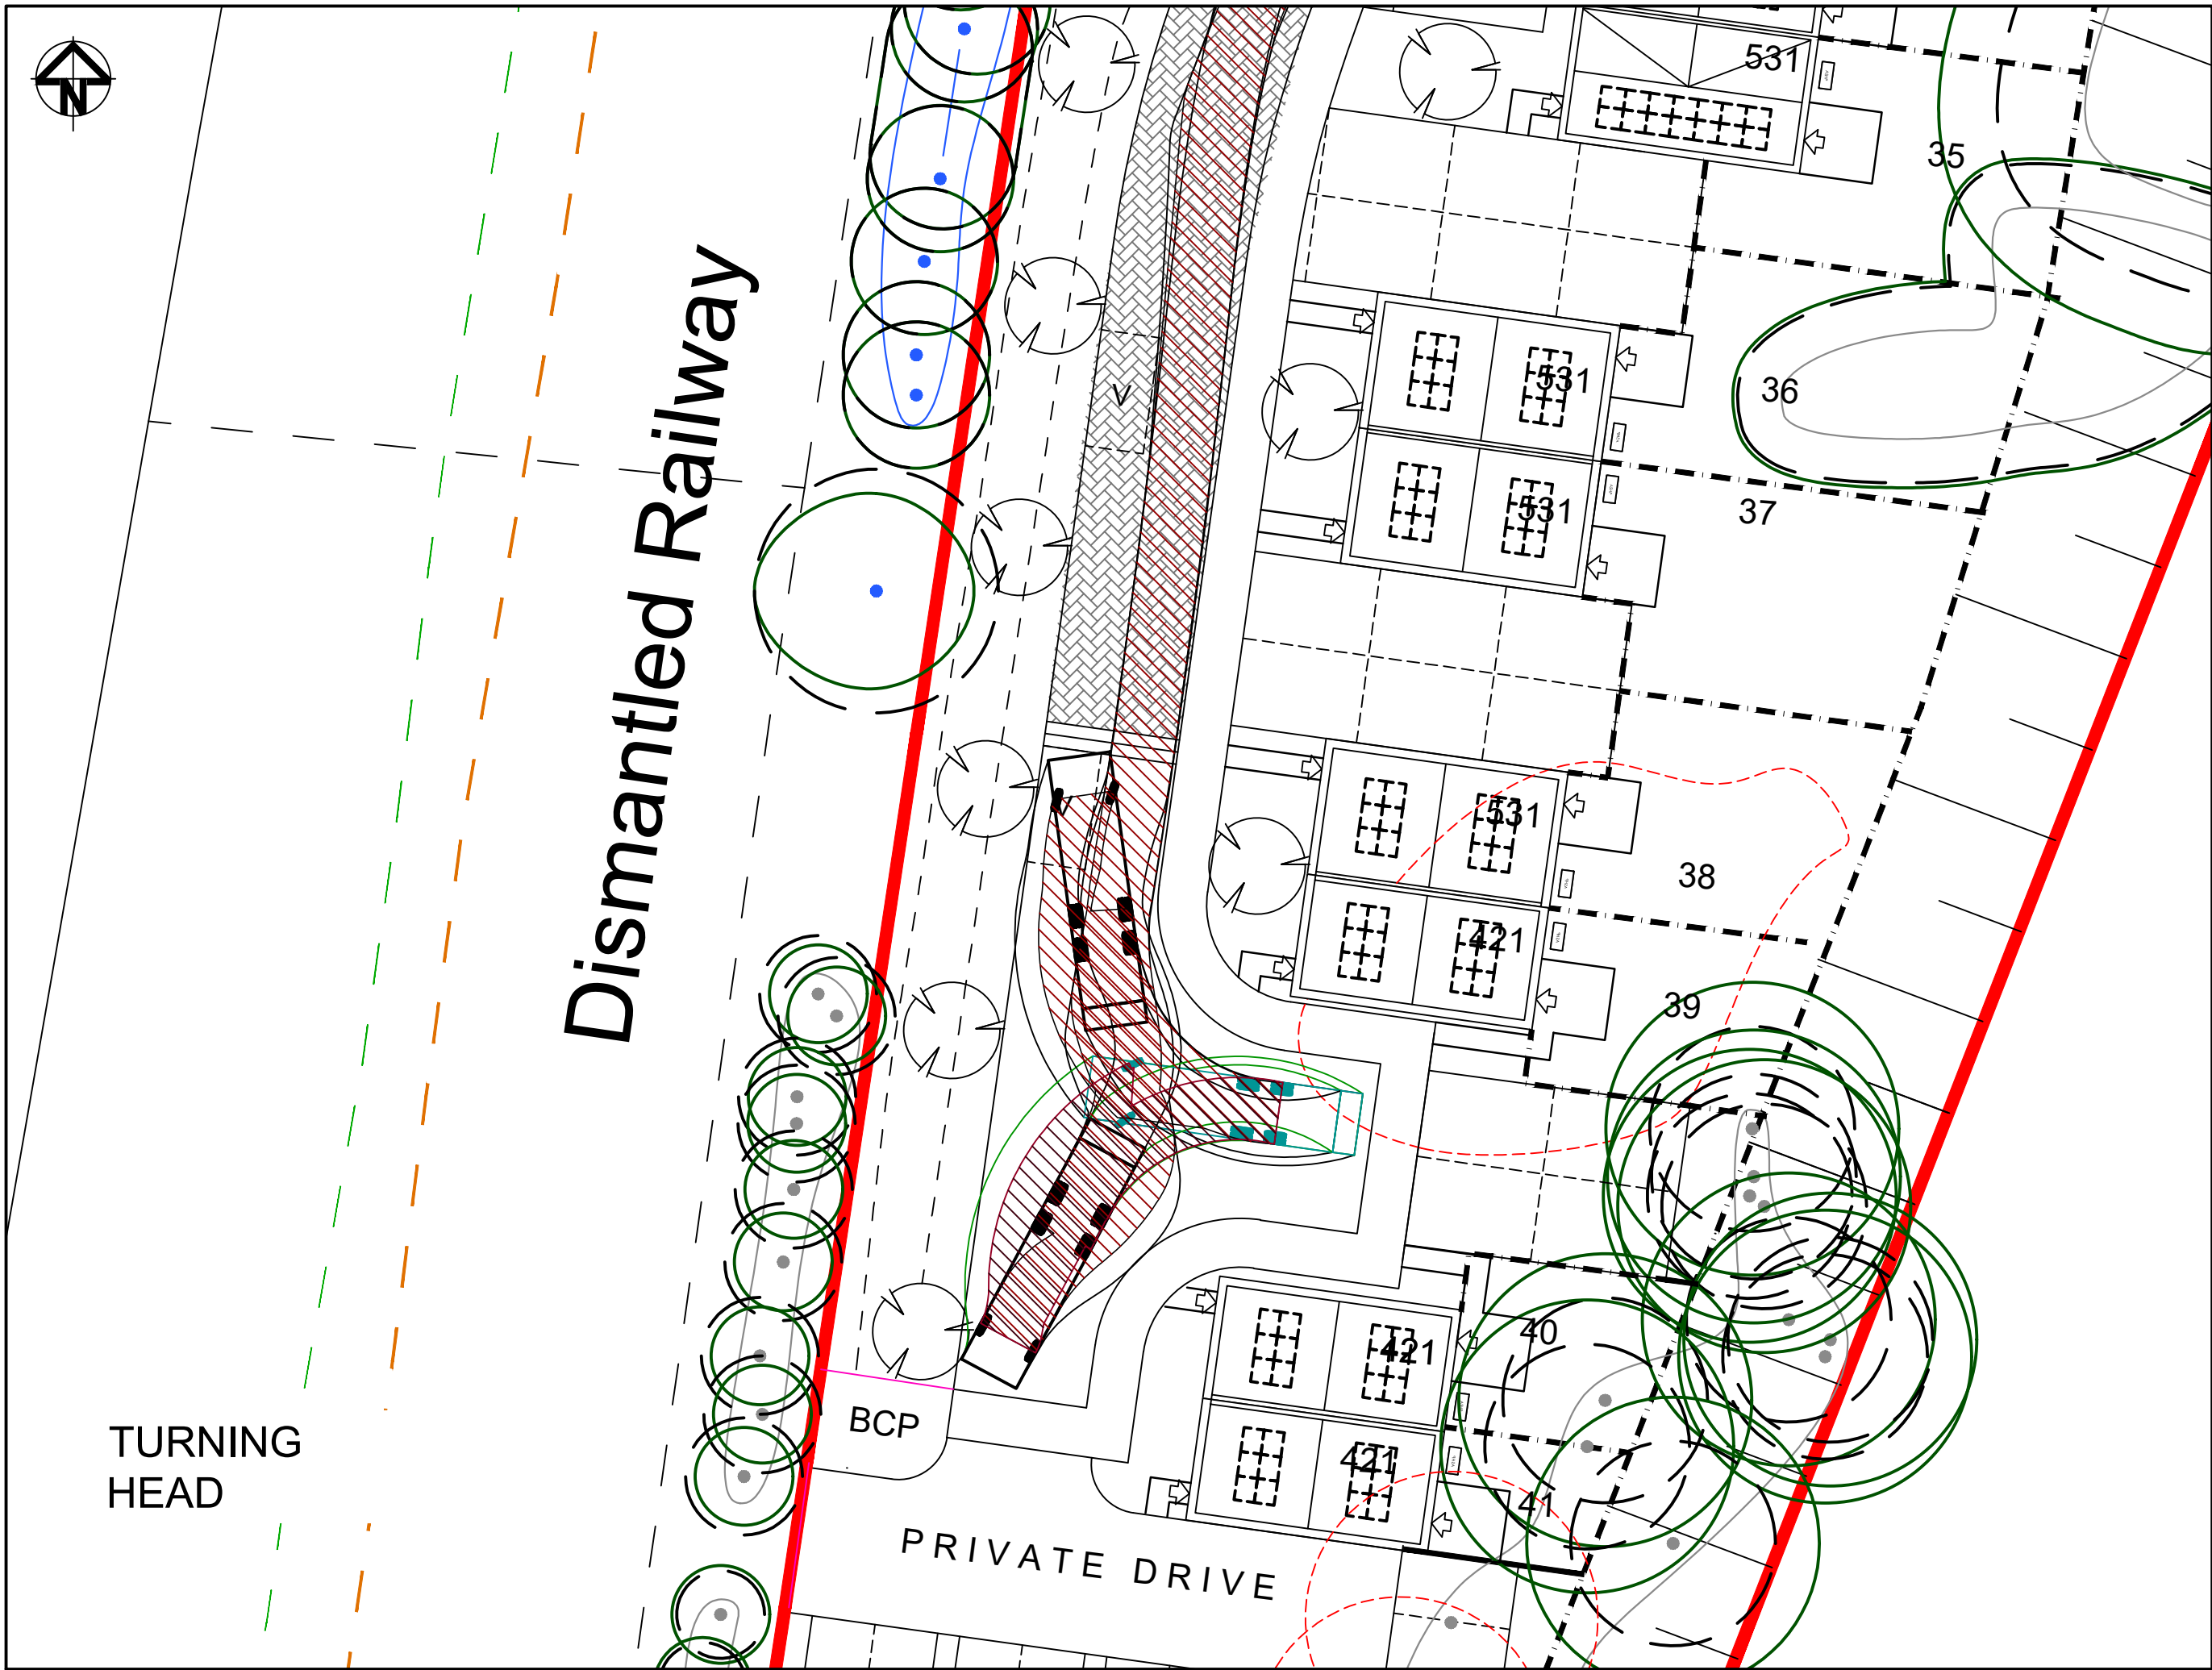
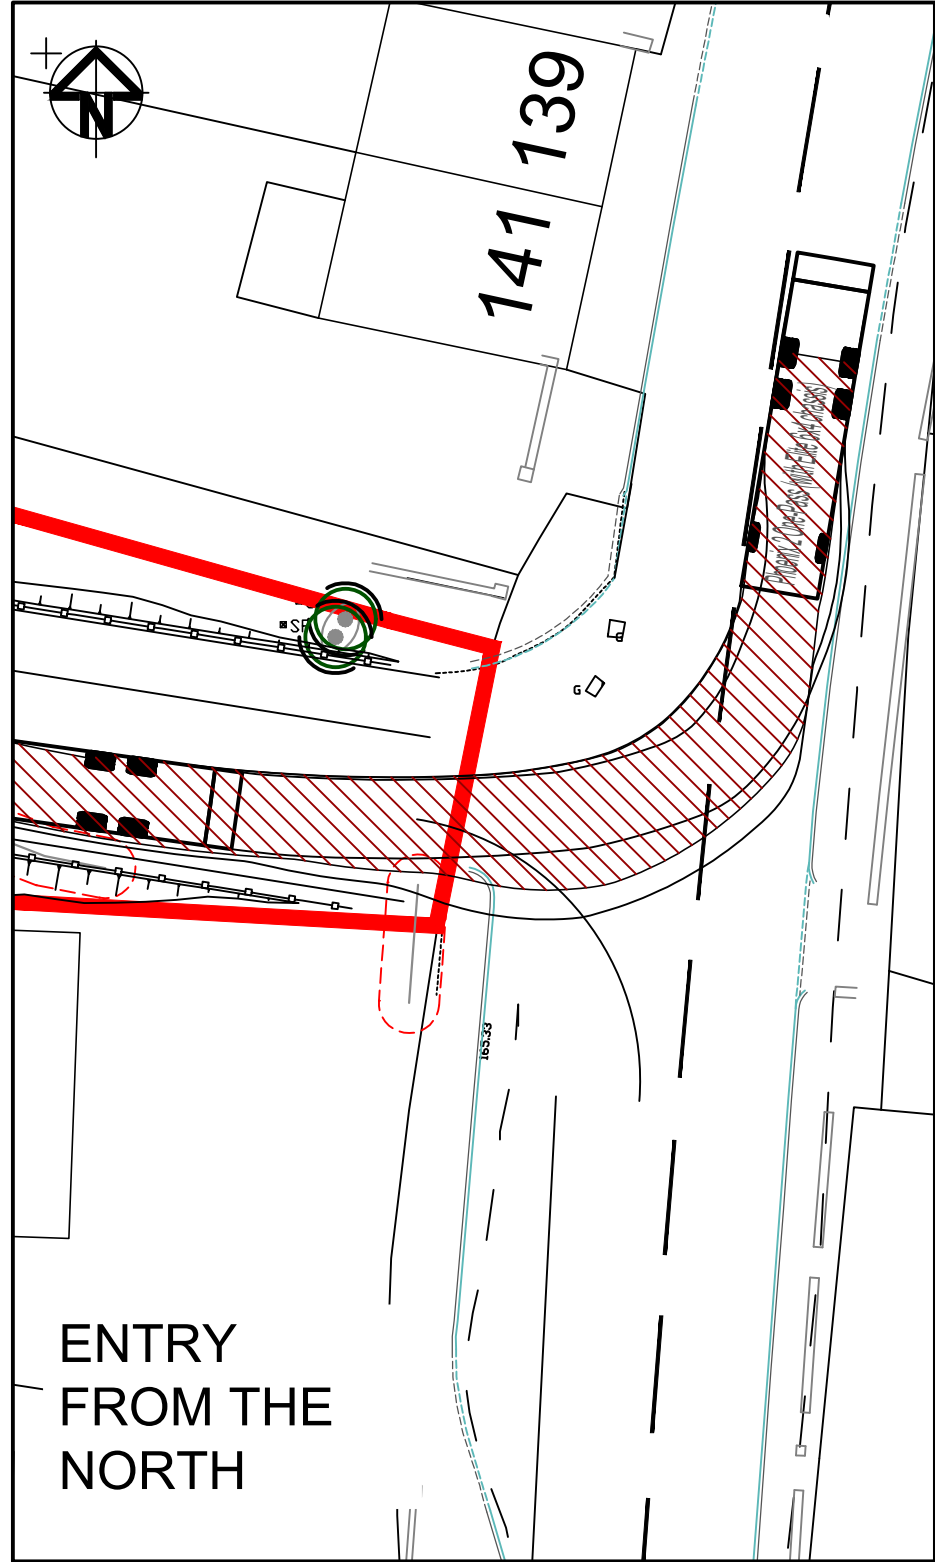
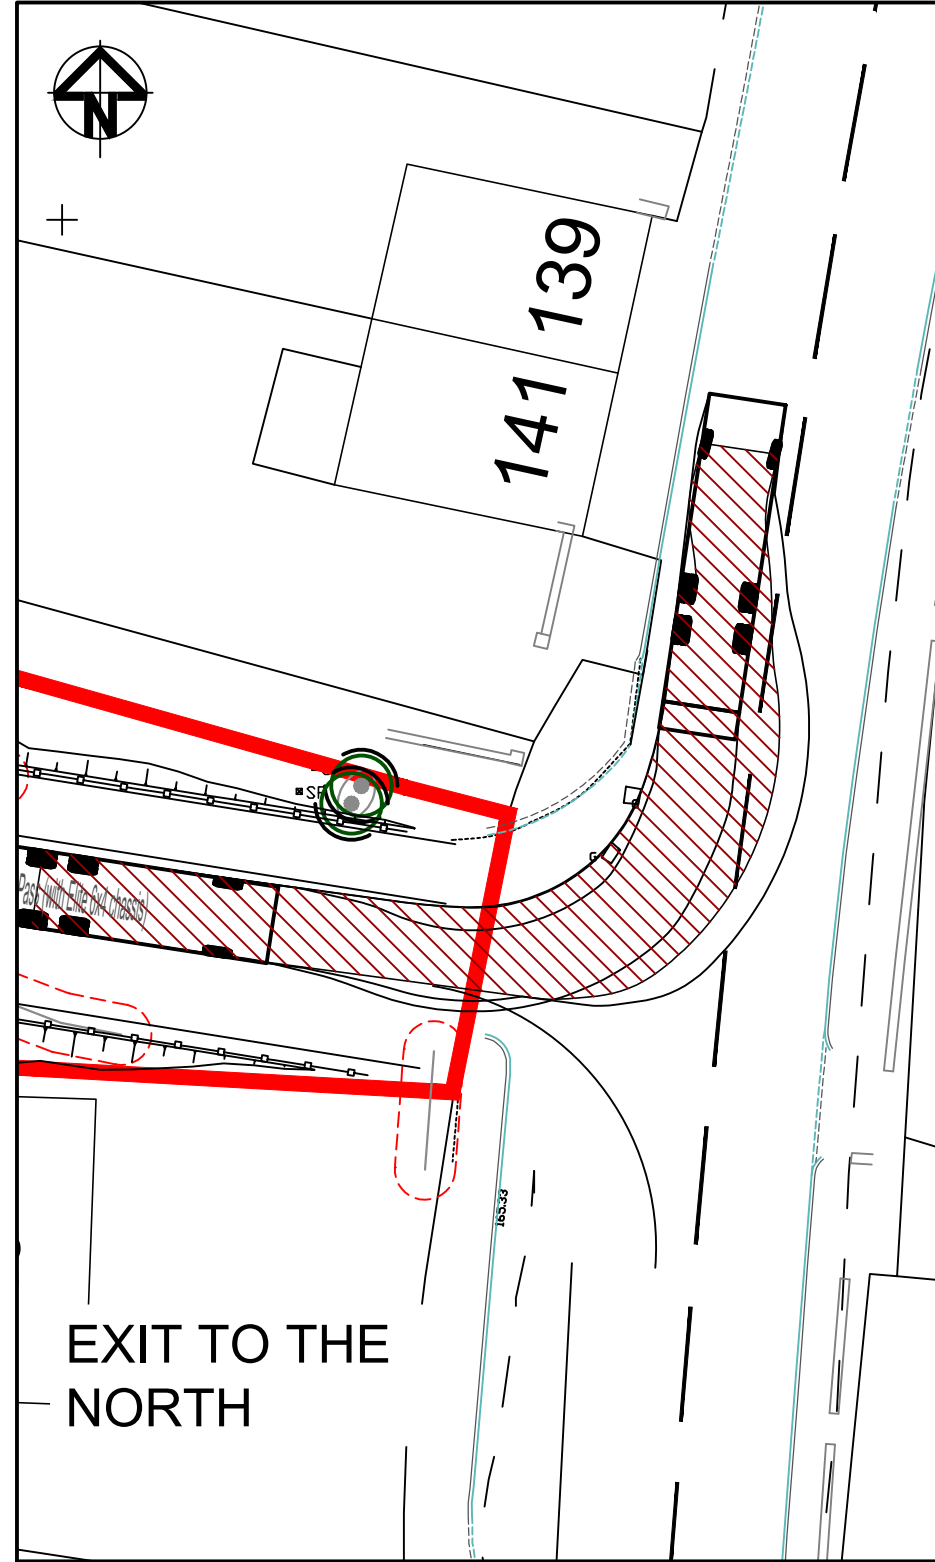
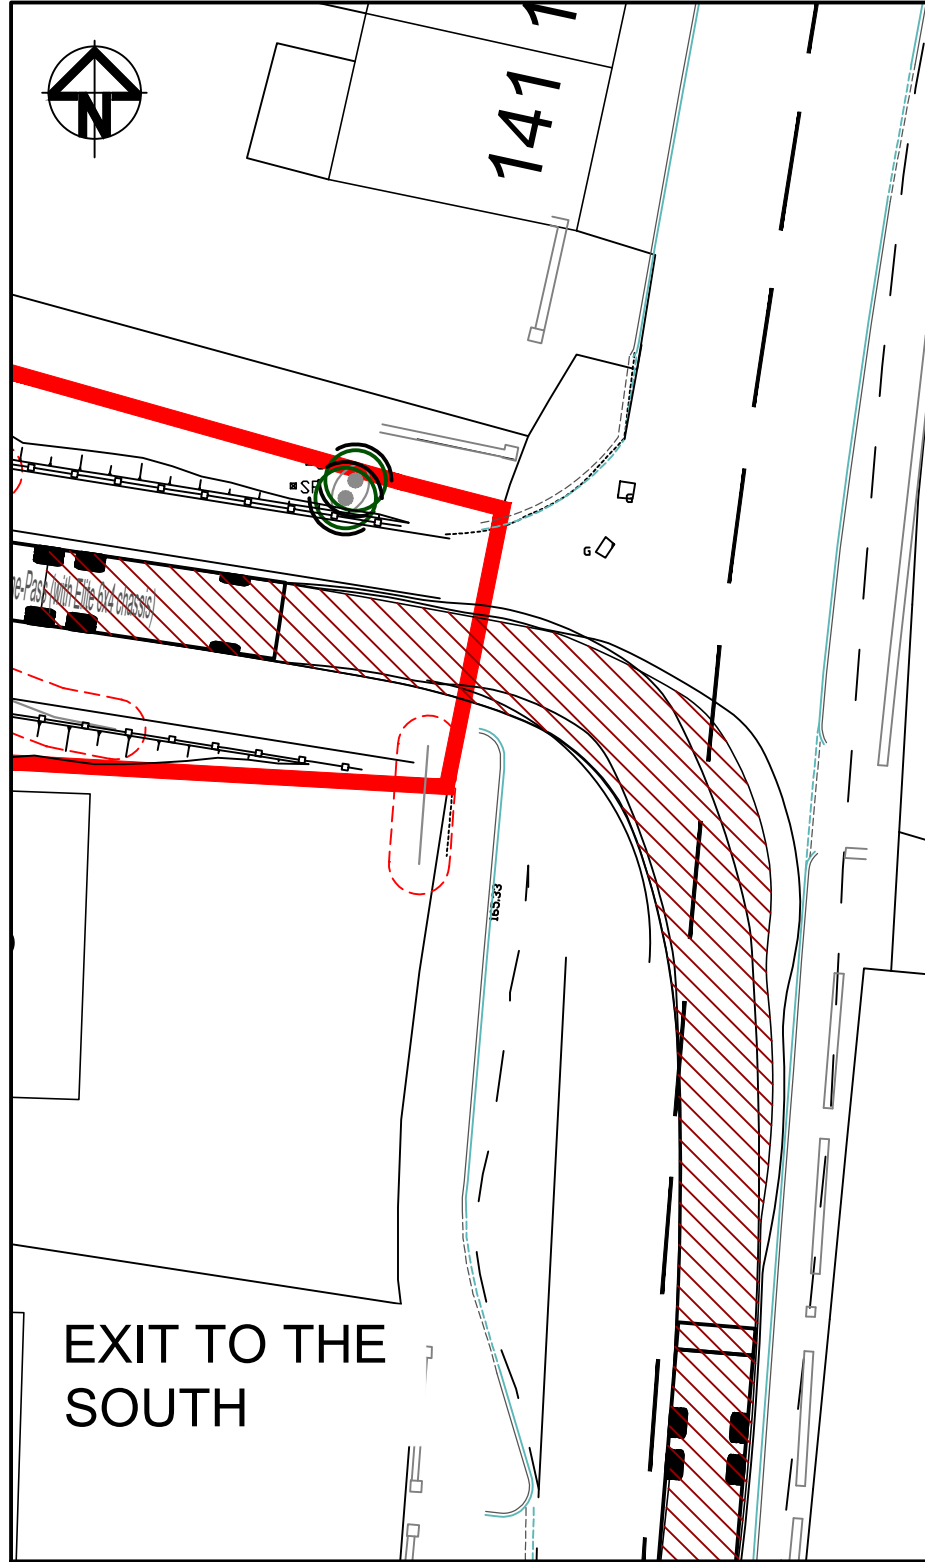


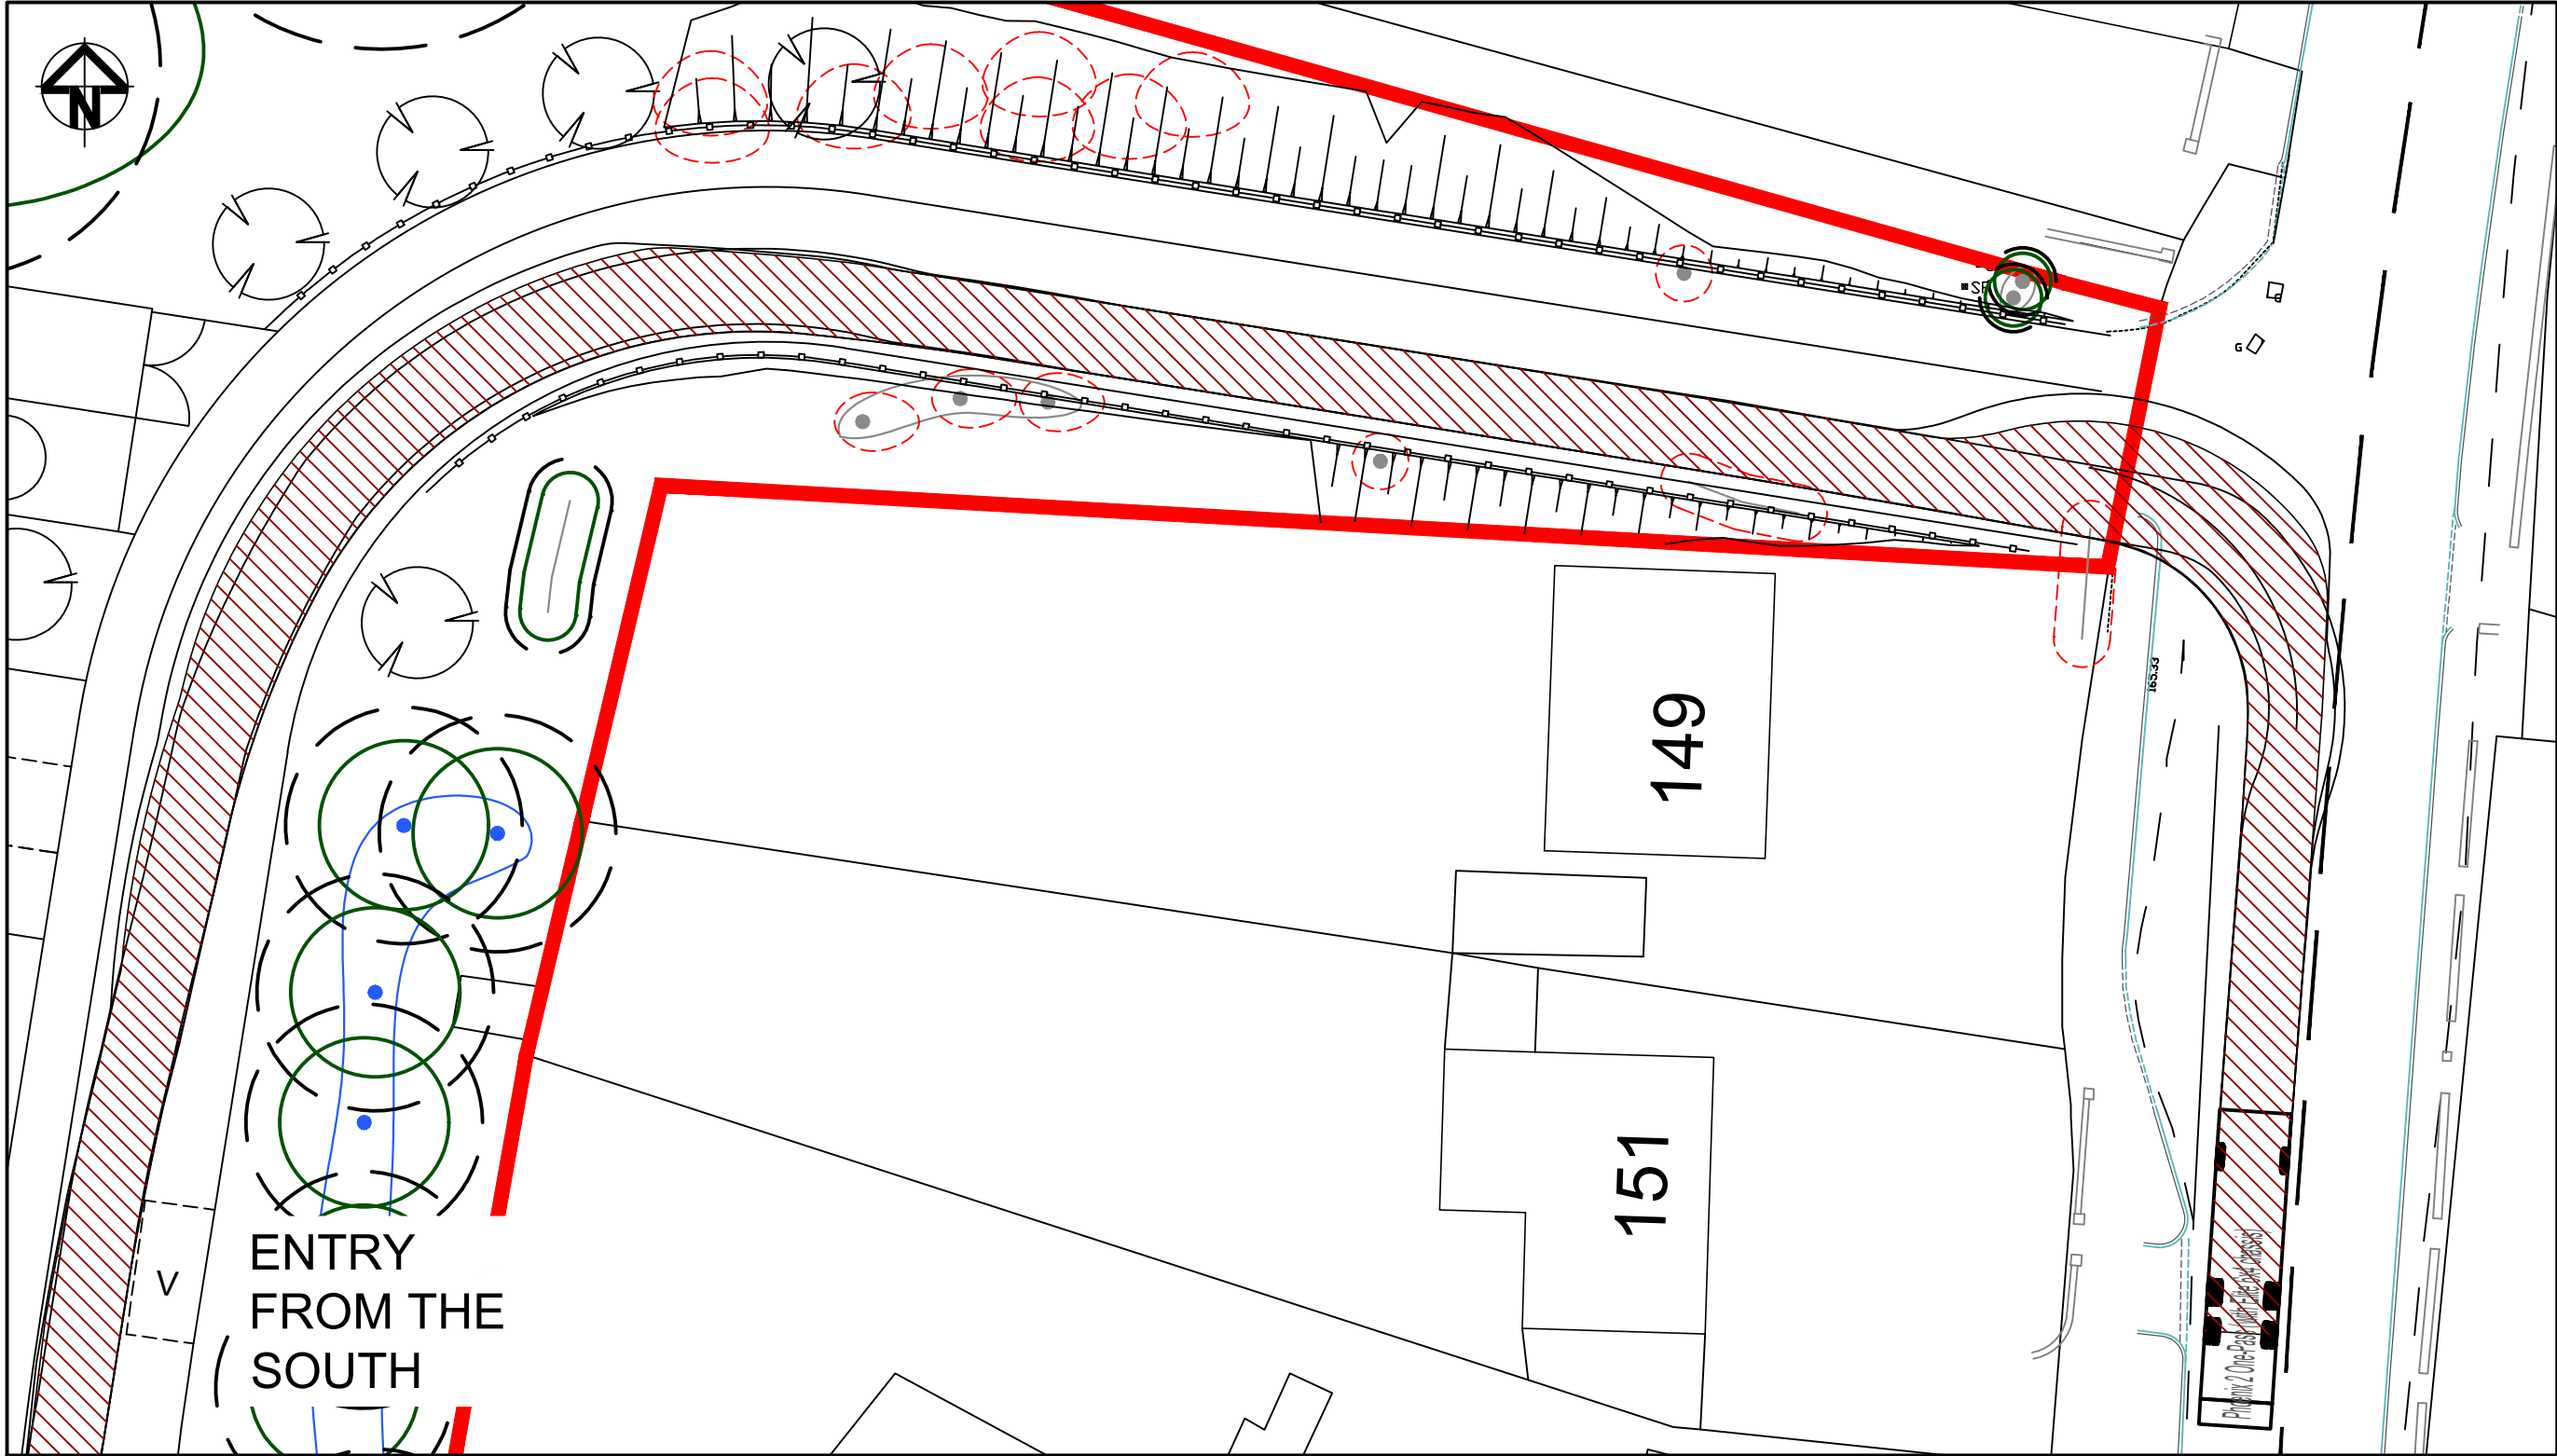

C	Revised Layout & Vehicle	17-07-25
B	Revised Layout	08-05-25
A	First Issue	10-12-24

acstro

Unit 19, Yr Hen Farchnod,
Carmarthen Street, Llandeilo SA19 6BJ

E-mail: mail@acstro.com
www.acstro.com
Tel: 01558 824021

Project	FORMER SWELCO SITE
Drawing	PROPOSED DEVELOPMENT
Drawing No.	1781-ACS-XX-ZZ-DR-T-004-C
Scale	1:250 @ A1