


Cilybebyll Biomass Site Plan RevB

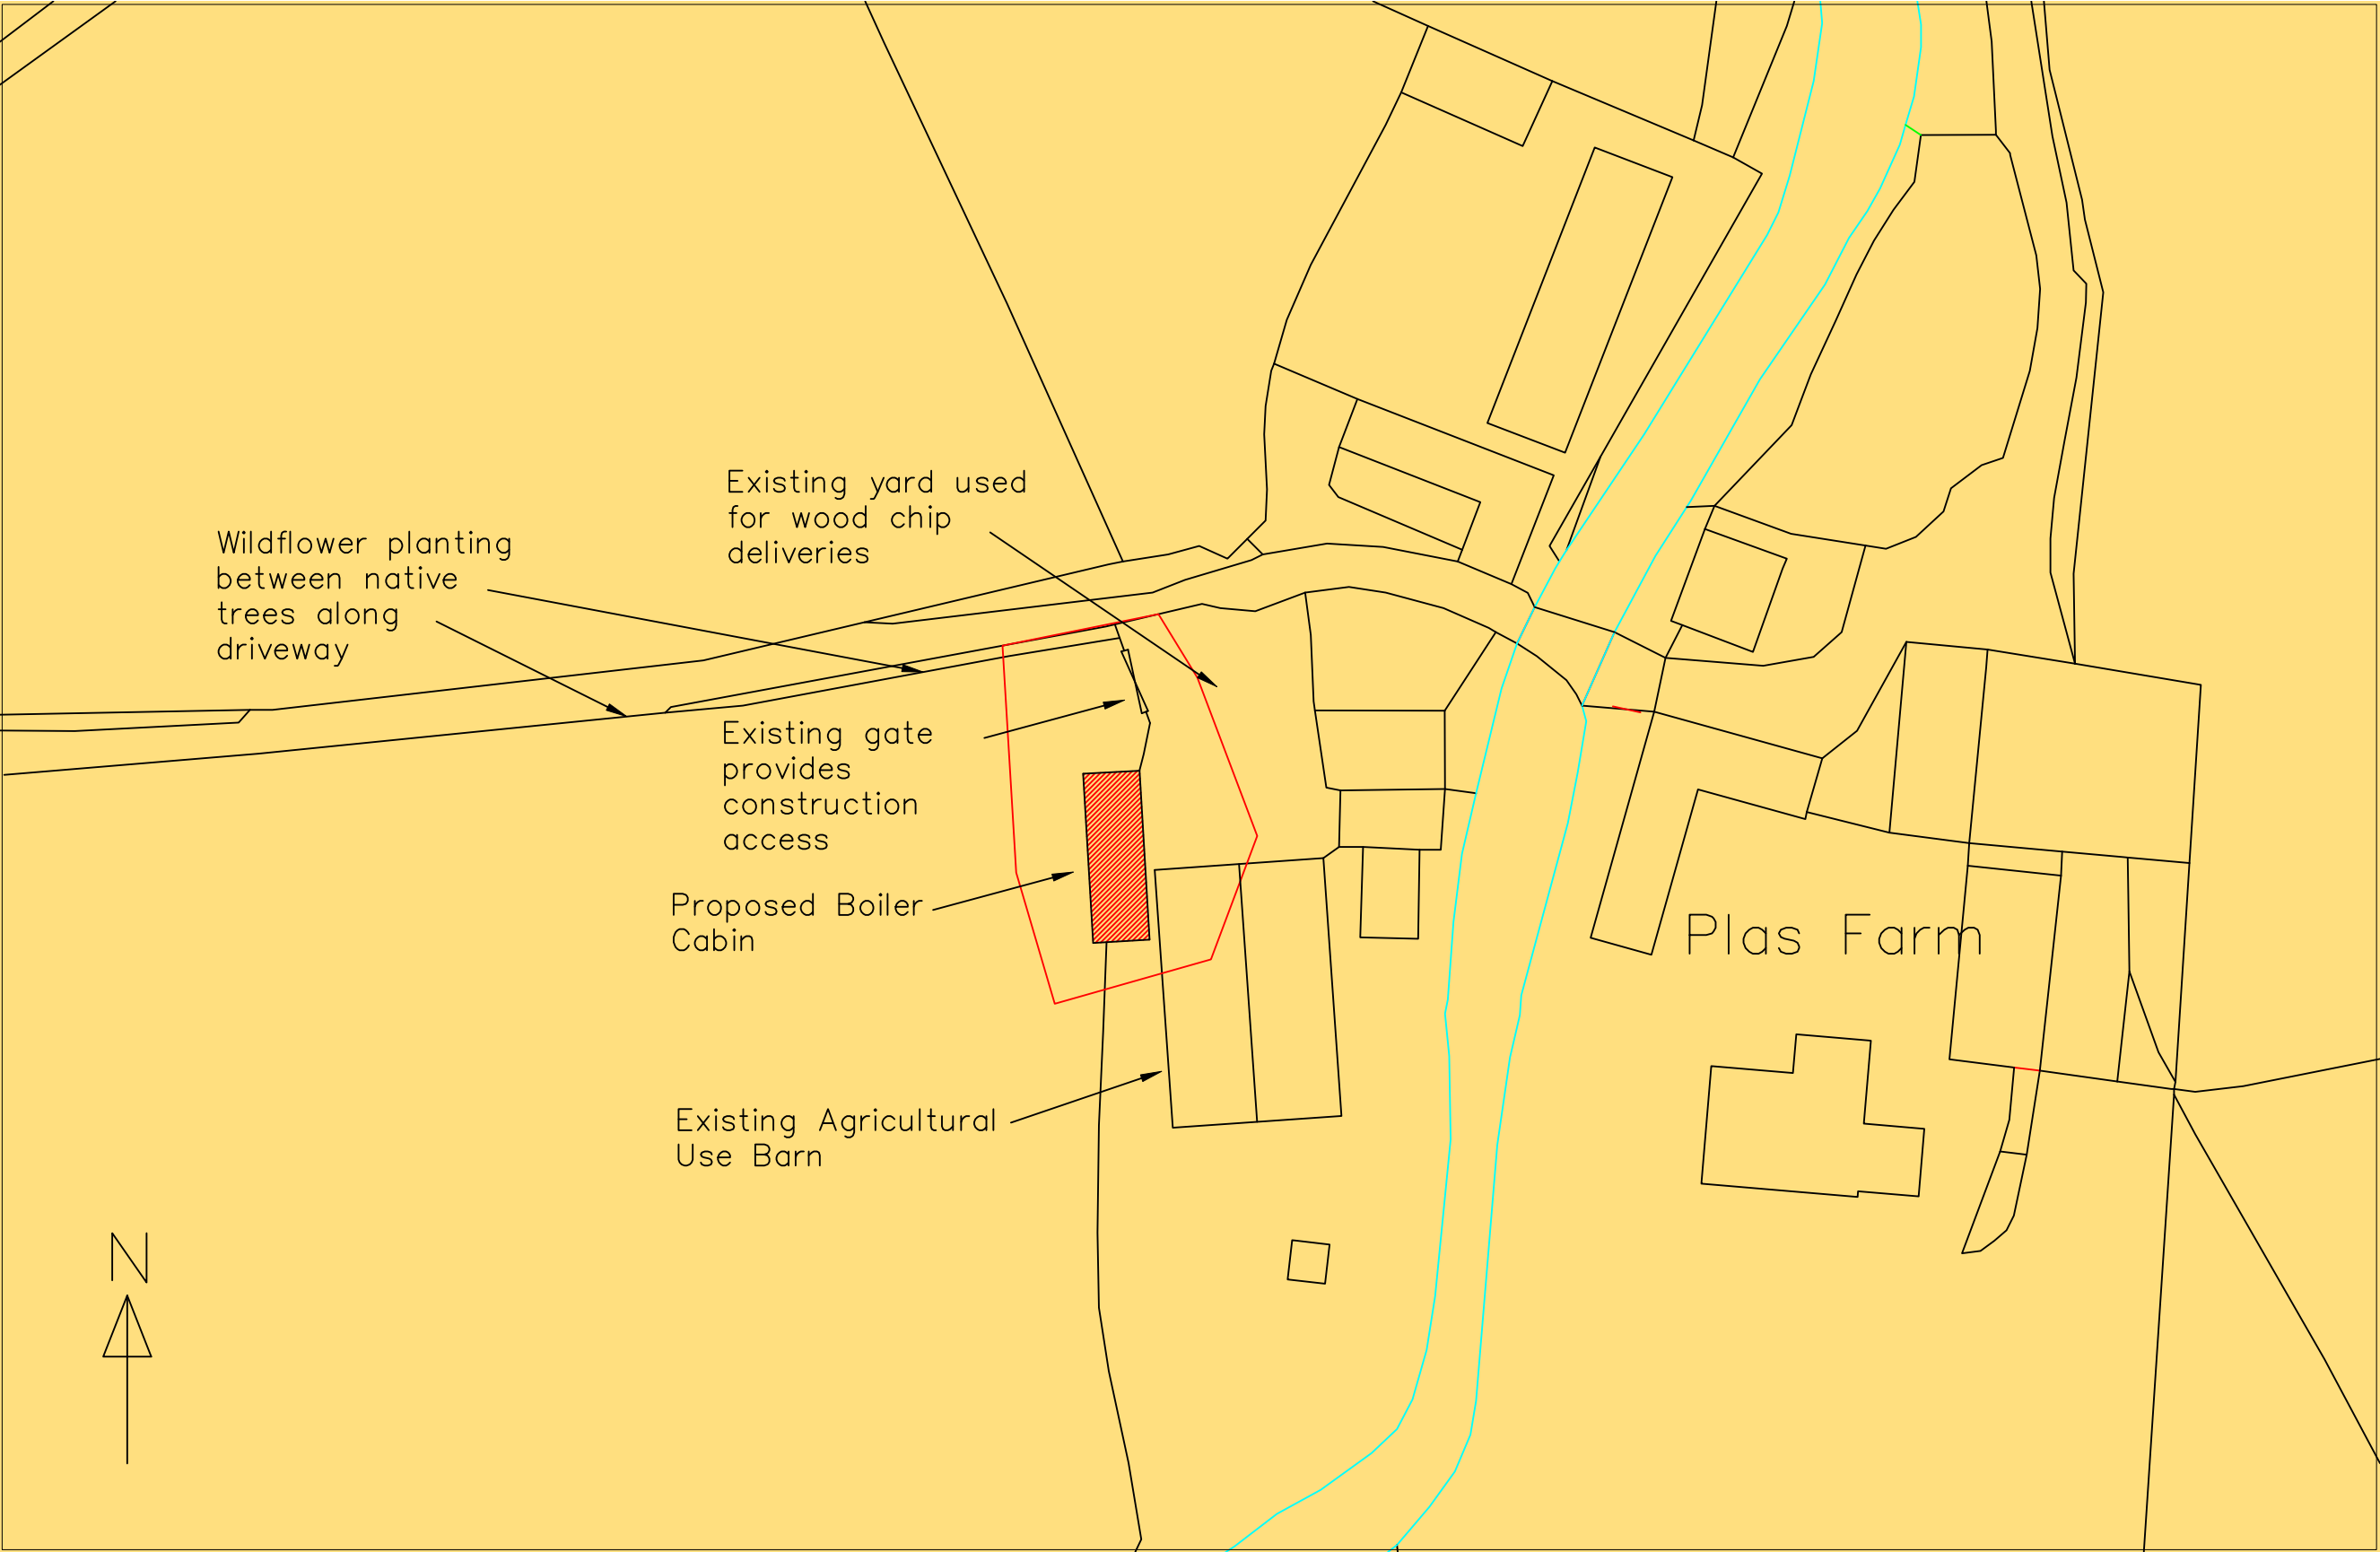

Scale

1: 500@A3

KEY

- Development Boundary
- Proposed Boiler Cabin
- Land Owned by applicant