© Iplan Architecture Ltd.

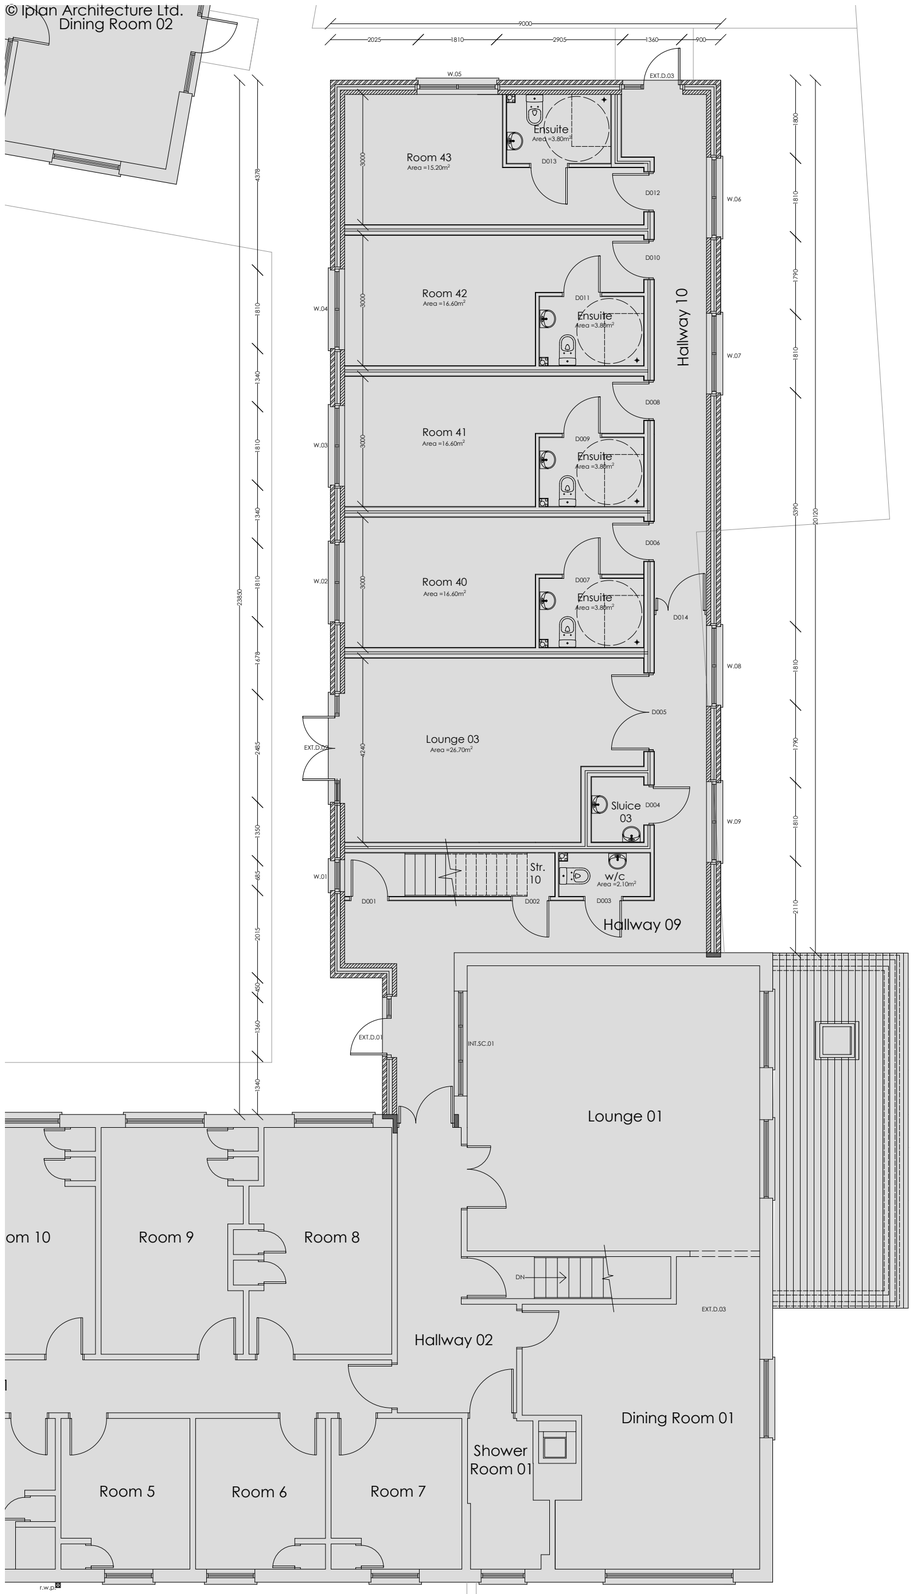

Ground Floor Plan

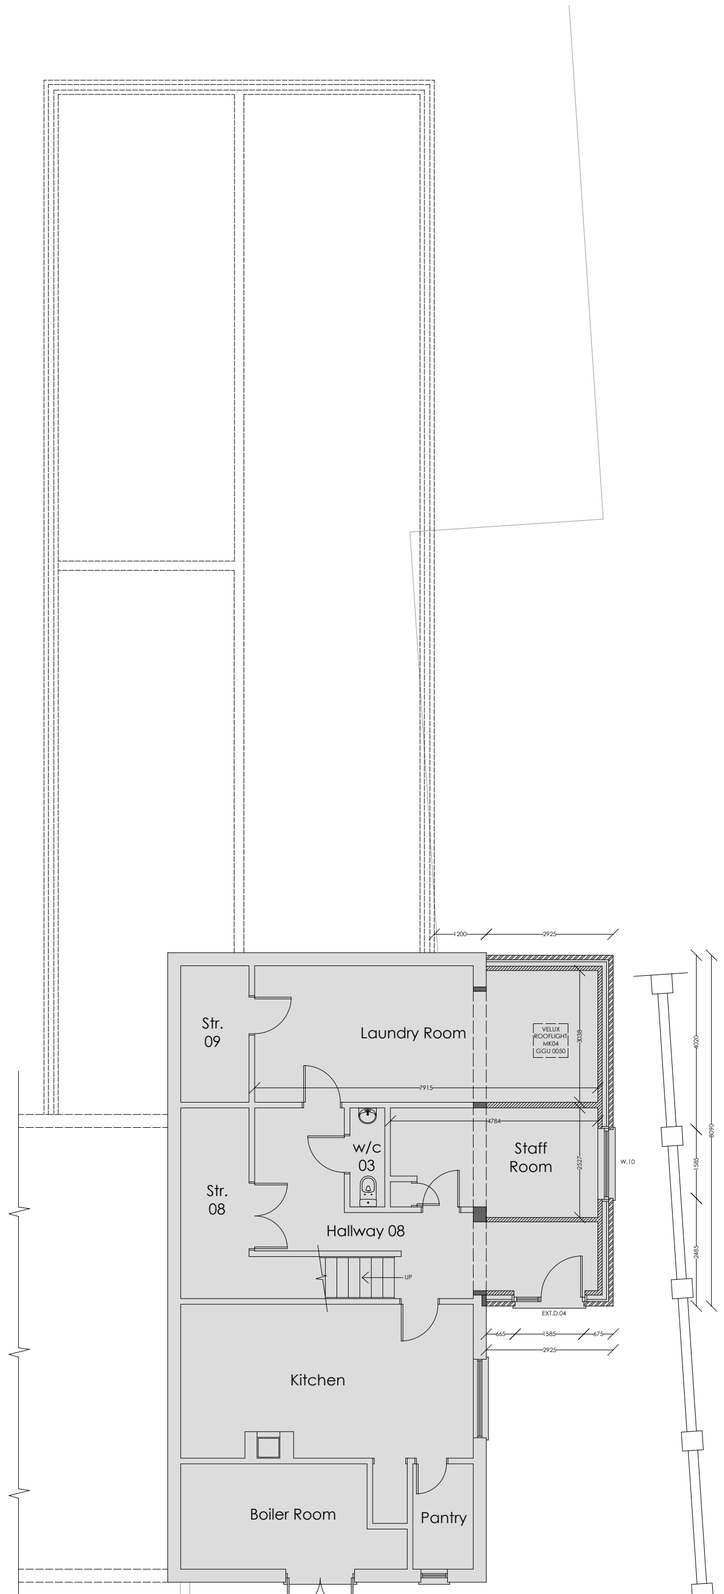

Lower Ground Floor Plan

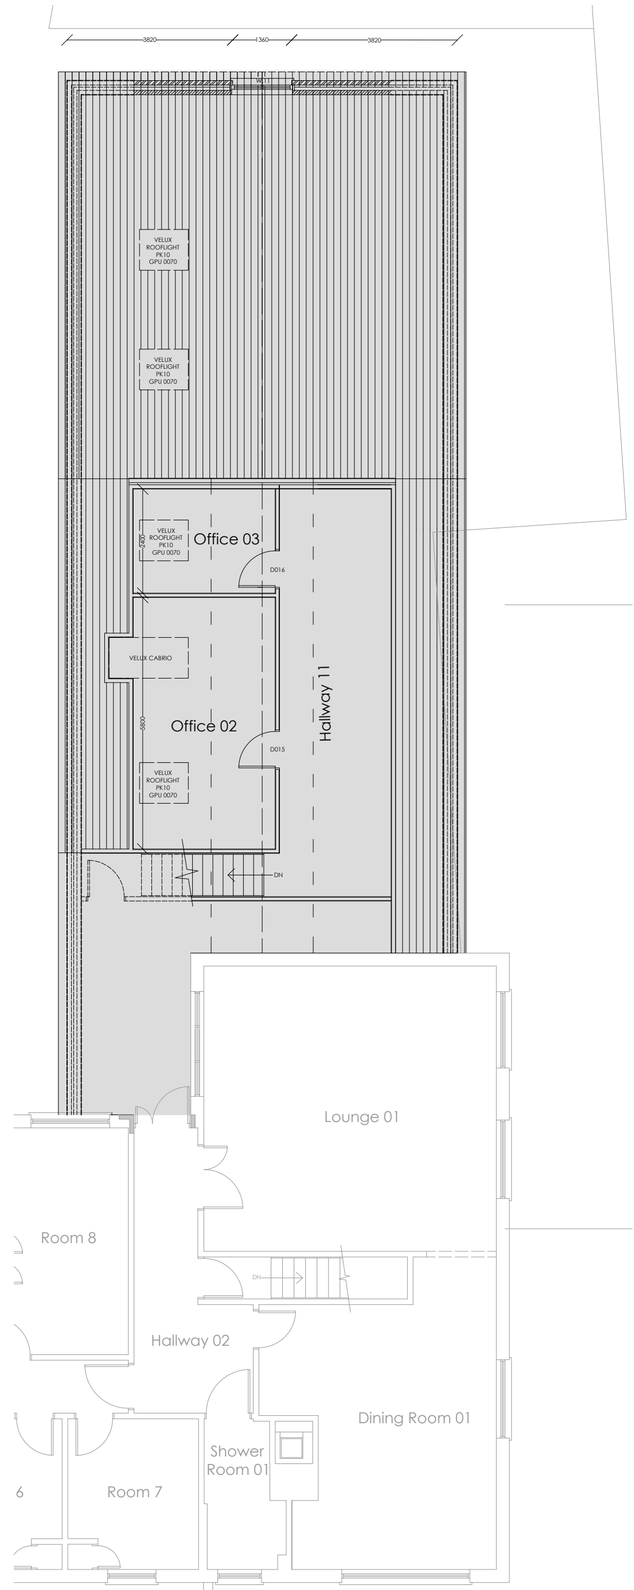

Attic Floor Plan

IPLAN ARCHITECTURE

revision
a
b
c
d
e
f
g

planning

project	drawing	date
GLANGARNANT CARE HOME, NEUADD ROAD, GCG	PARTIAL FLOOR PLANS	SEPTEMBER 2025
client	**drawing no.**	**scale**
ARKASH MANAGEMENT CONSULTANTS LTD	25.173.05	1:100 @ A2
www.iplanarchitecture.co.uk	hello@iplanarchitecture.co.uk	07765 660189