




Reproduced from an Ordnance Survey map with the permission of the
Controller of Her Majesty's Stationary Office.
©Crown Copyright. All rights reserved.

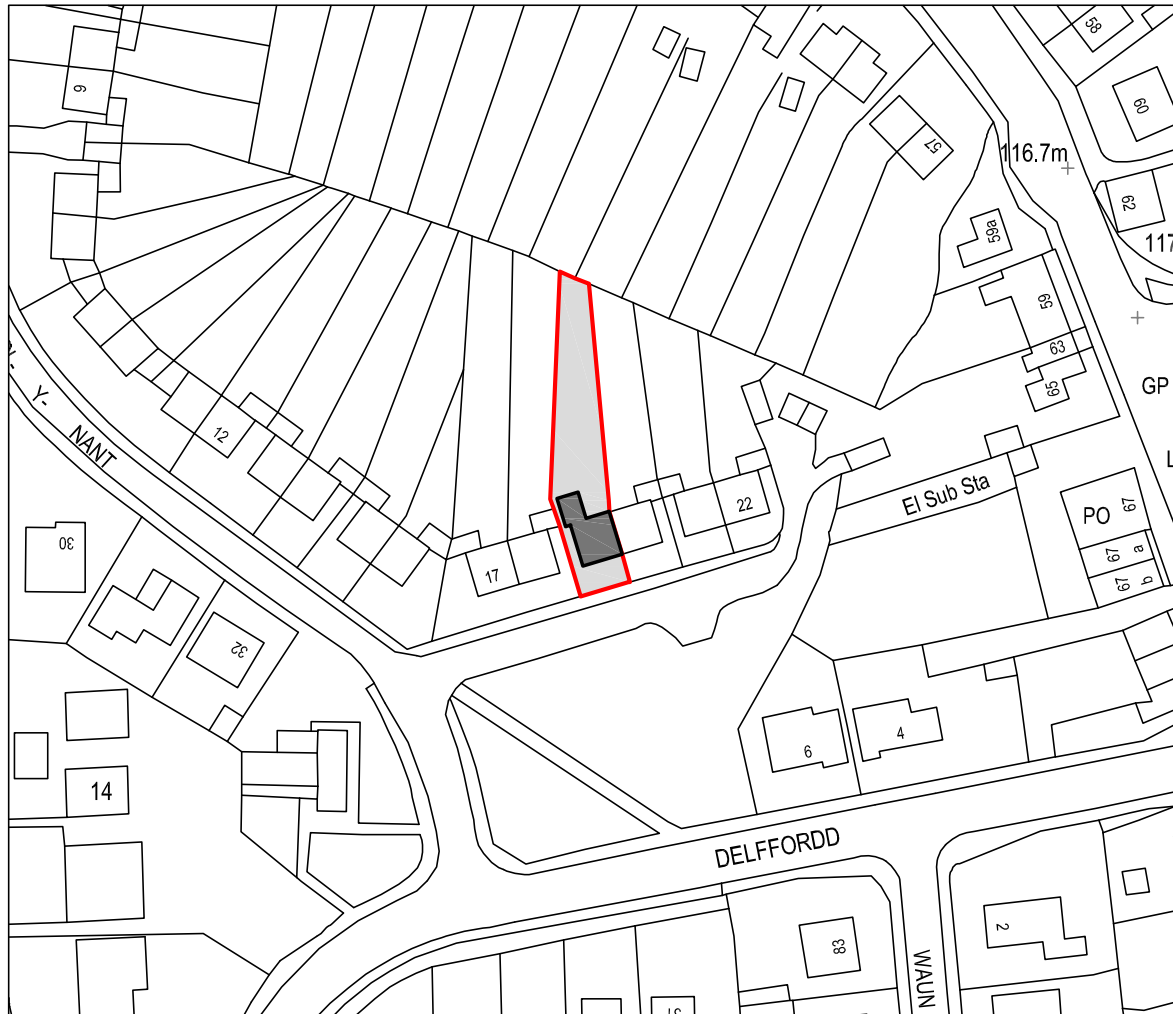

SITE LOCATION PLAN
Scale 1:1250



Cwm Planning & Design Ltd.
(Civil, Structural & Architectural)

Client:

Mr. Paul Hastings
19 Heol y Nant, Rhos,
Pontardawe,
Neath Port Talbot,
SA8 3EQ

Project Title:

**PROPOSED SINGLE
STOREY REAR EXTENSION**

General Notes:

1. Do not scale from this drawing, take figured
dimensions only.
2. Dimensions are in millimeters unless otherwise
stated.

Drawing Issue:

**LAWFUL
DEVELOPMENT**

Drawing Title:

SITE LOCATION PLAN

Drawing No: CPD-001

Revision: A

Date: 12-05-2025

Revised: 22-09-2025

Scale(s): 1:1250

Paper Size: **A4**