


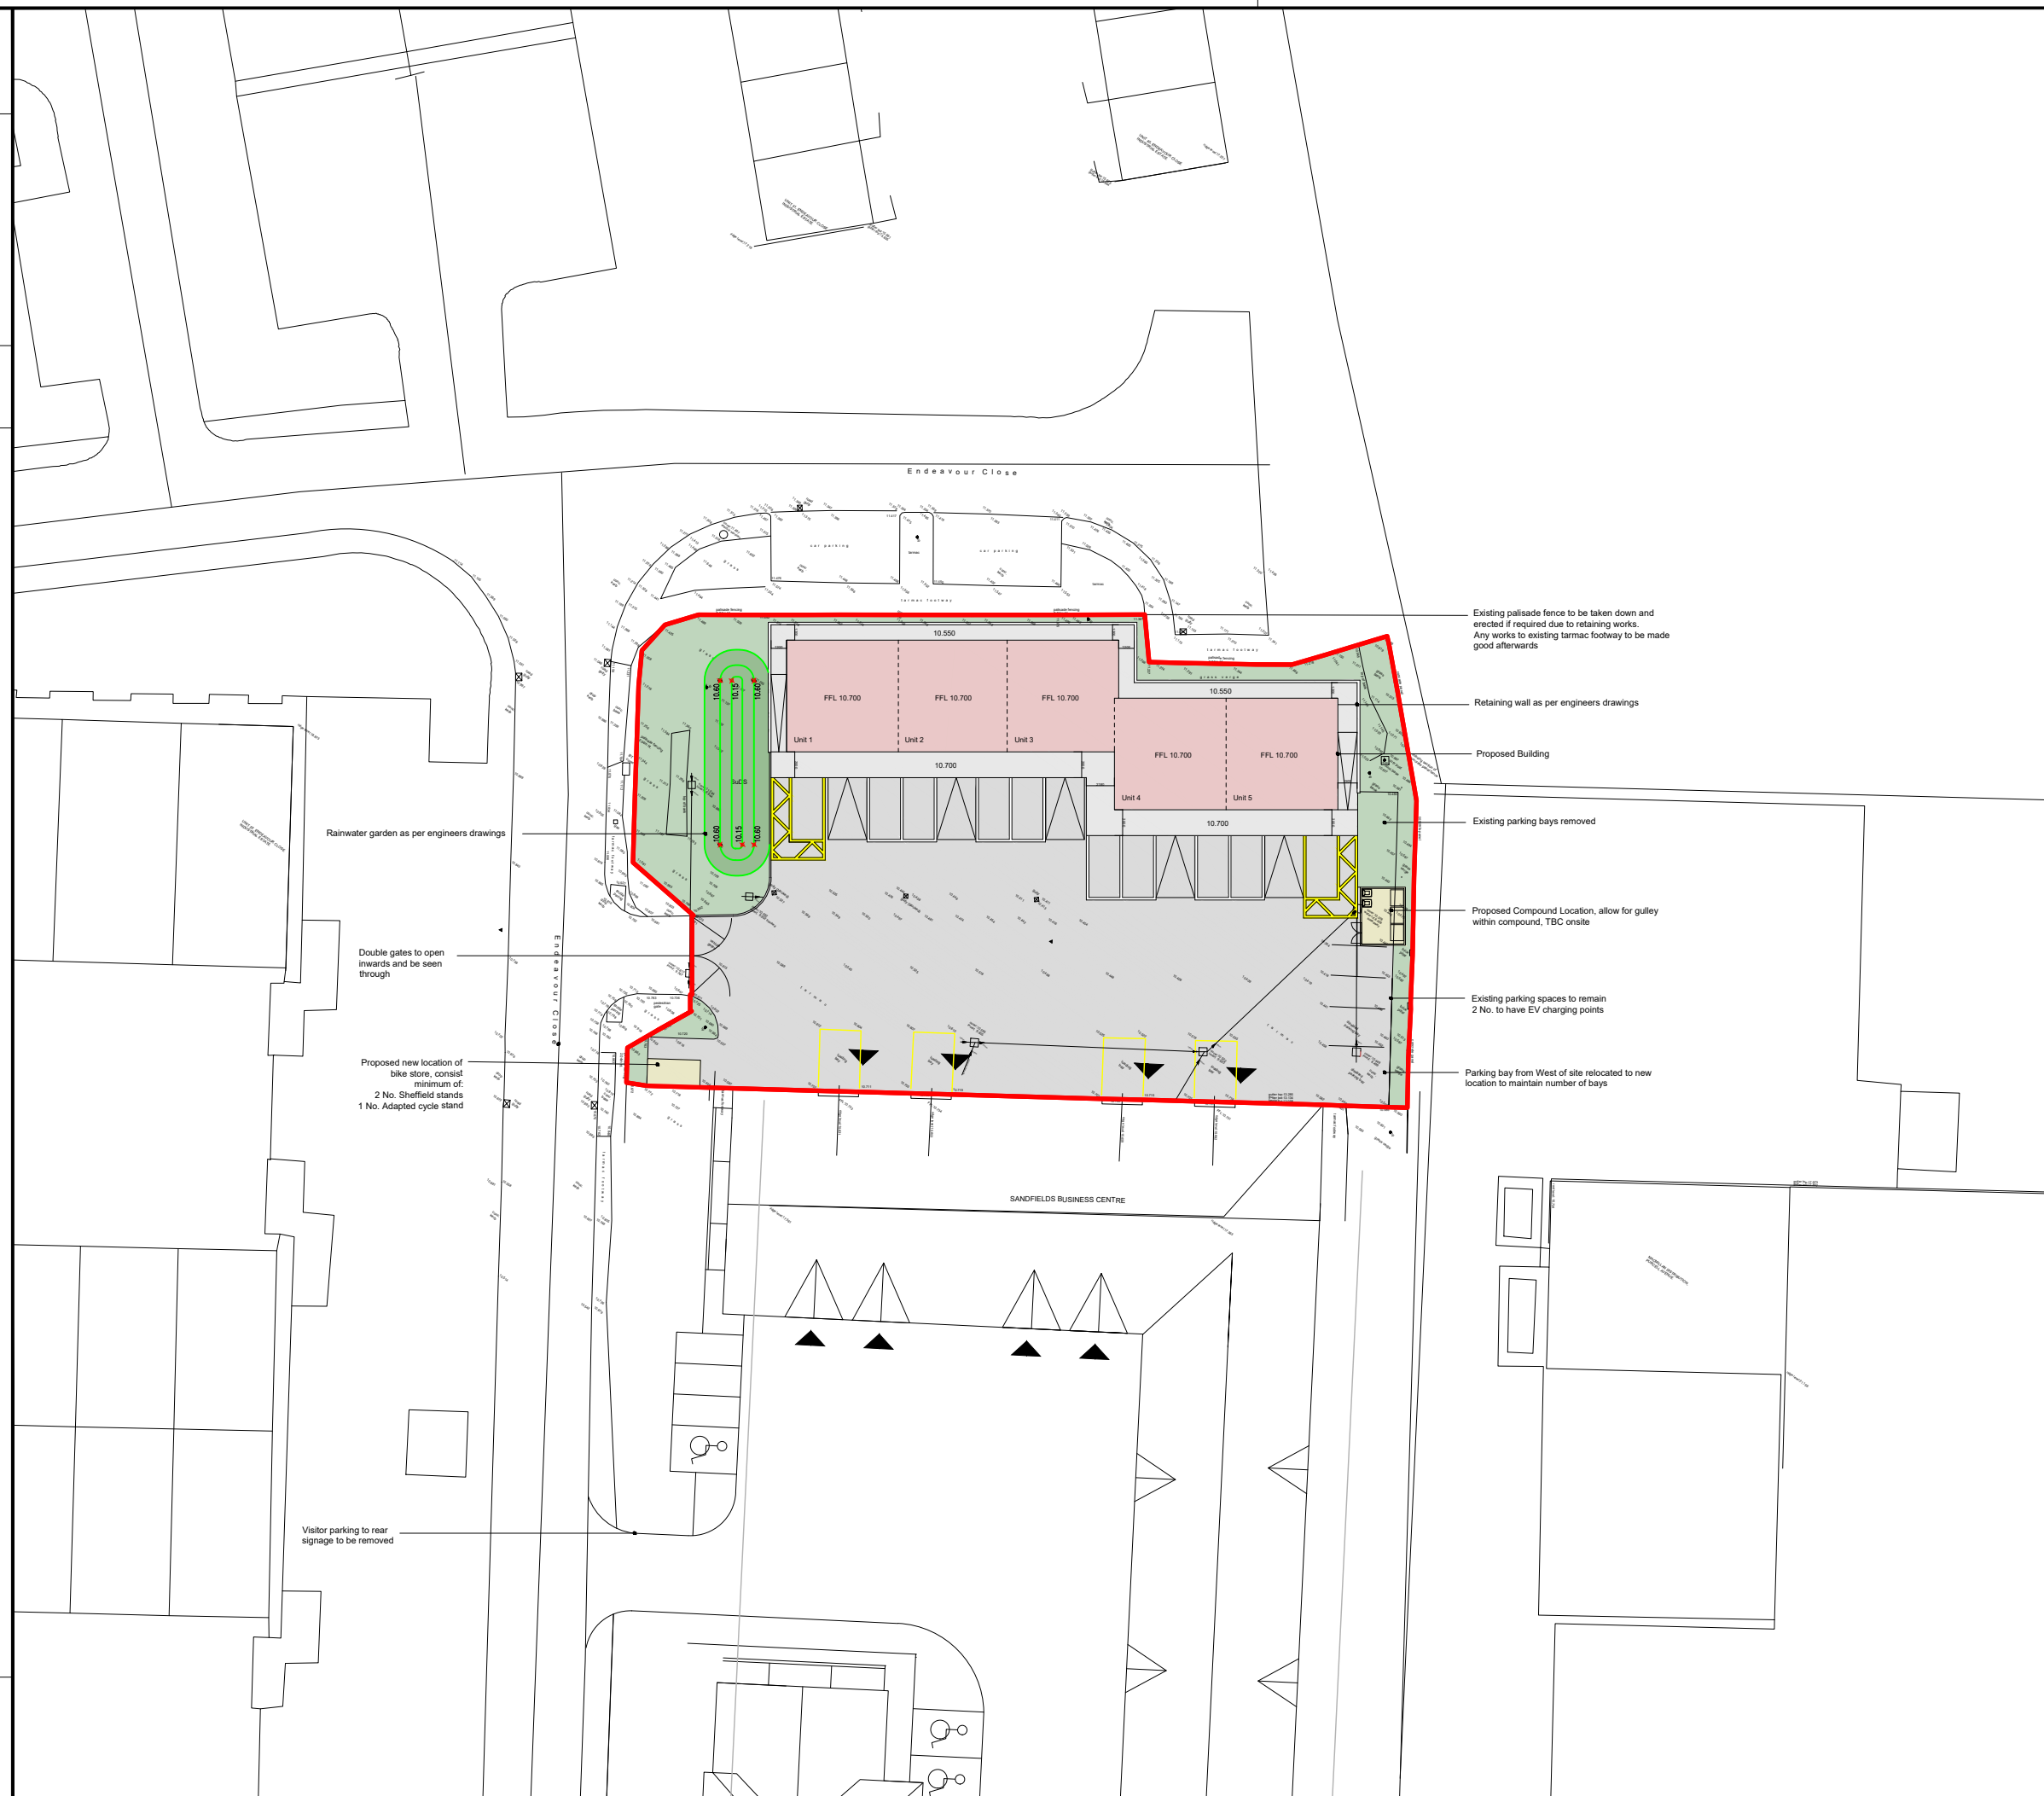

1. All dimensions in millimetres unless otherwise stated.

A	Topo information added	TP			01.07.25
B	Cycle stand relocated	TP			10.09.25
Rev	Details	Dr	Ch	Apr	Date

Neath Port Talbot
Castell-nedd Port Talbot
County Borough Council Cyngor Bwrdeistref Sirol
Making a difference Gwahaniaeth er gwell

PROPERTY & REGENERATION
Nicola Pearce BSc(Hons) DipTP MRTPI
DIRECTOR OF ENVIRONMENT AND REGENERATION
THE QUAYS, BRUNEL WAY
BAGLAN ENERGY PARK SA11 2GG
www.npt.gov.uk

Project

Sandfields Young Business Centre
Proposed New Units

<u>Drawing Title</u>	Proposed Site Block Plan
----------------------	--------------------------

<u>File No.</u>		<u>Property Ref. No.</u> A1220			
<u>Drawn</u>	TP	<u>Checked</u>		<u>Approved</u>	
<u>Date</u>		<u>Date</u>		<u>Date</u>	
<u>Scales</u>	1:500				
<u>Drawing No.</u> 003					Rev. B